
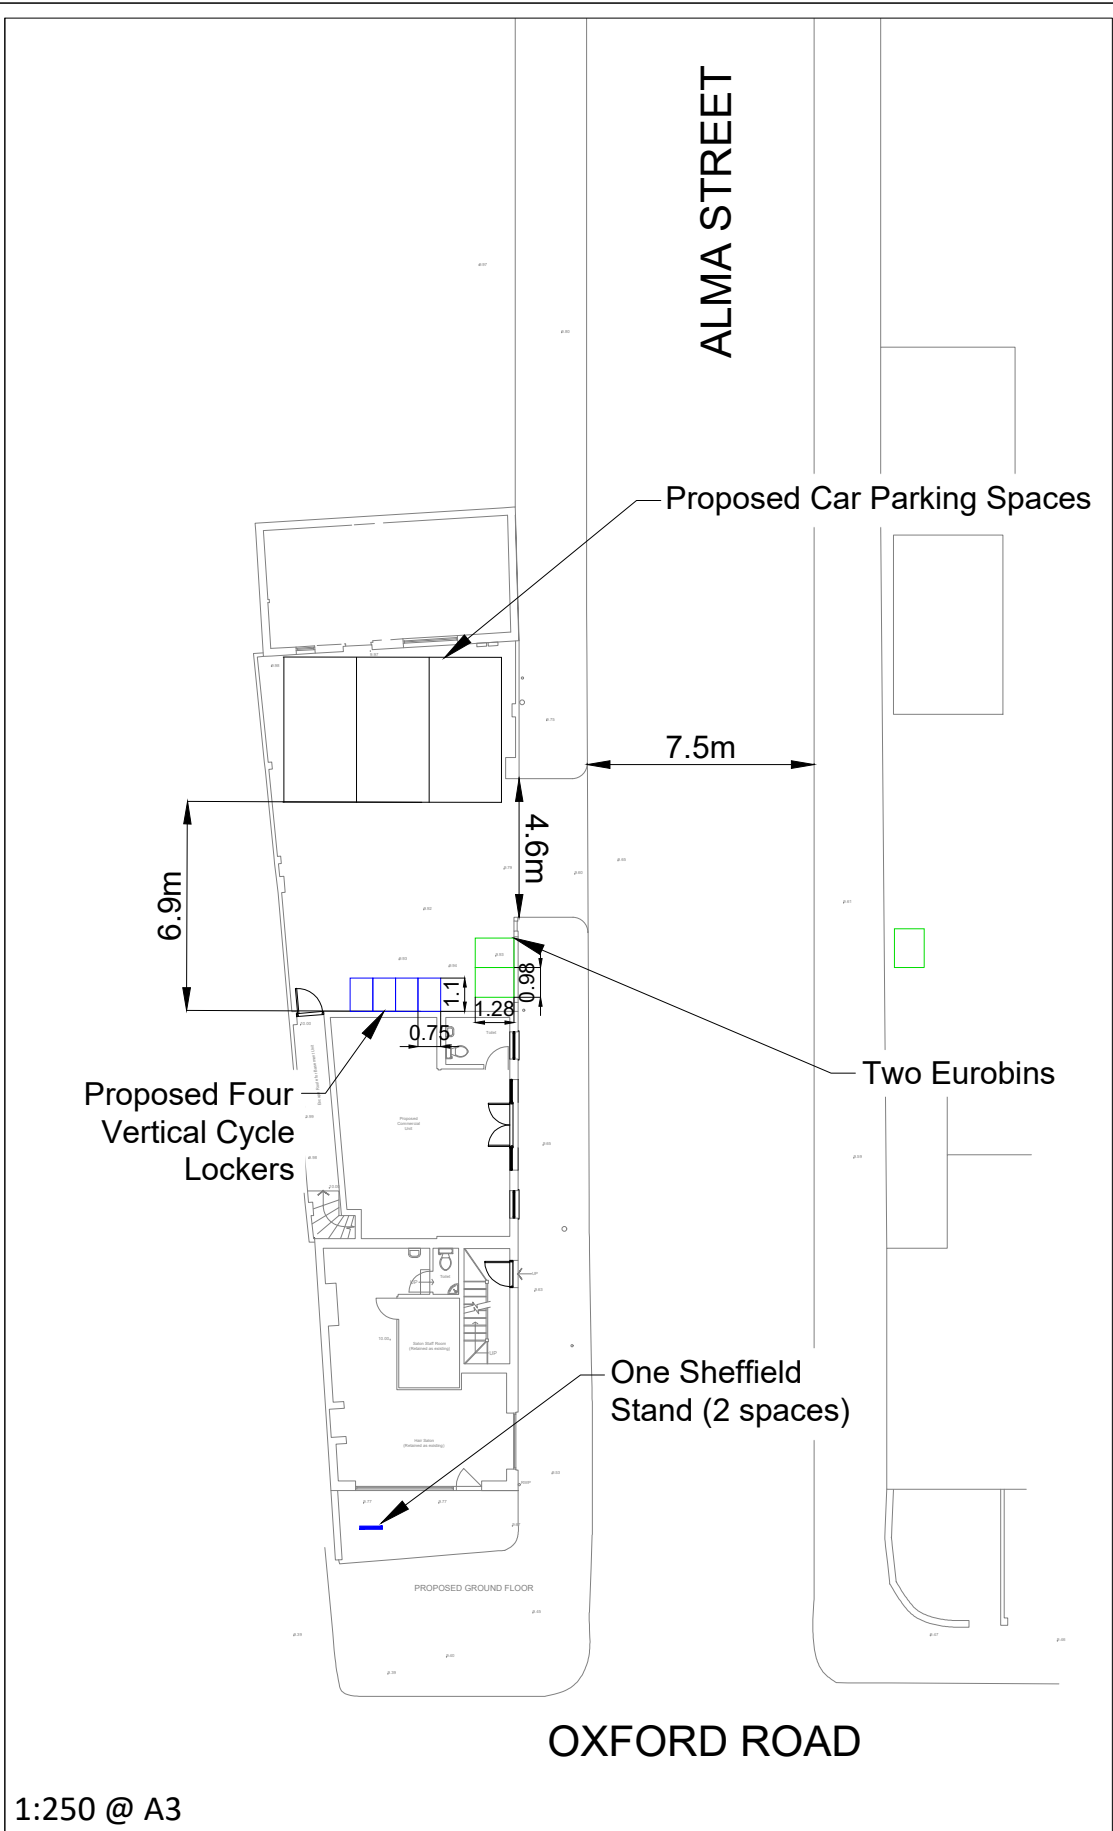
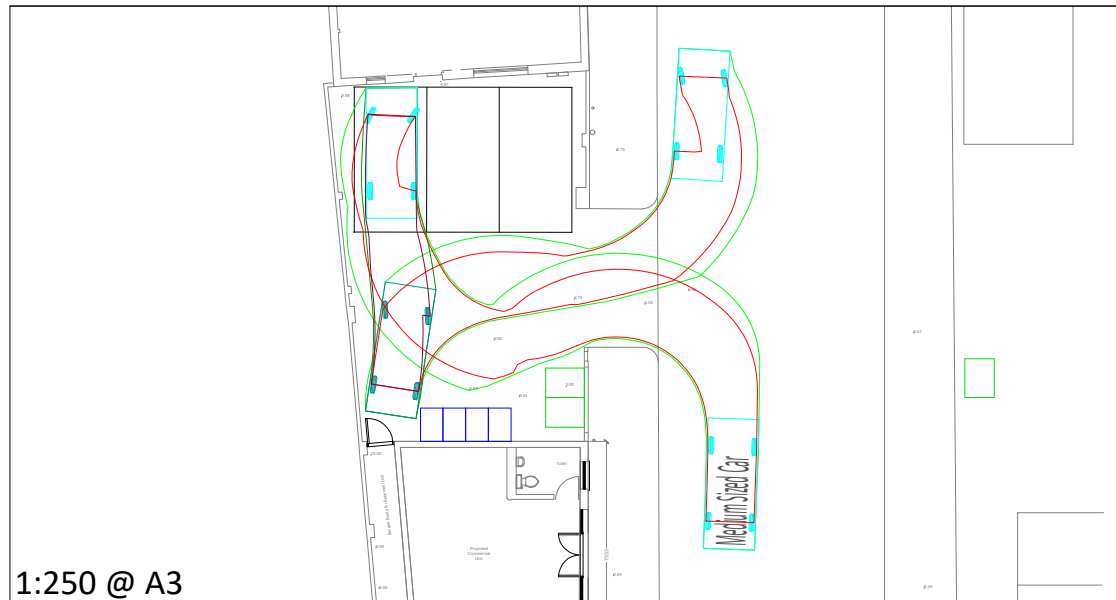
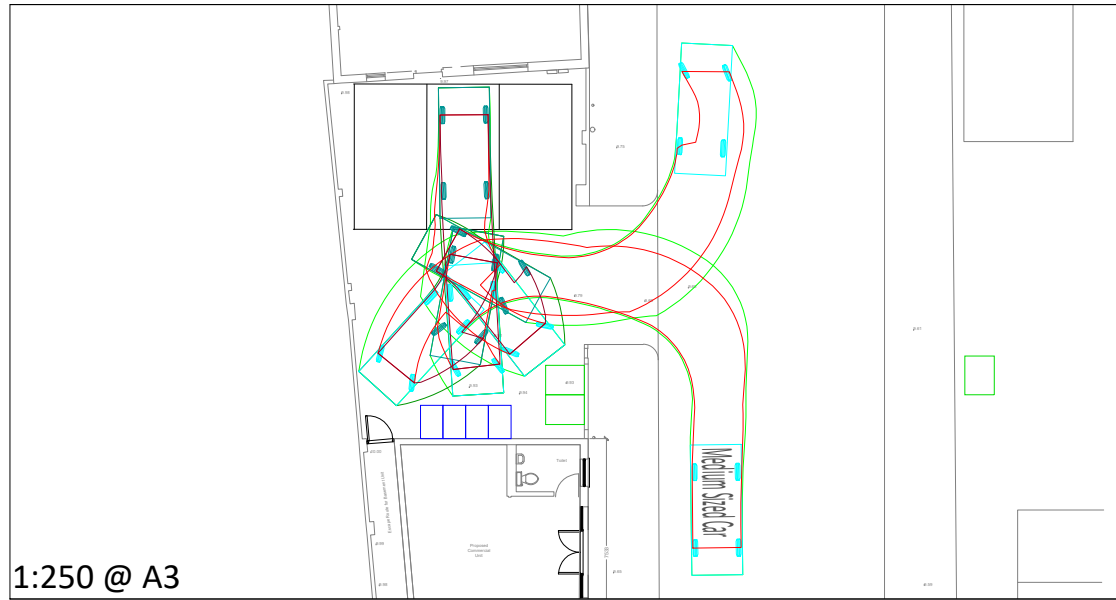



C:\Users\OliviaHennessy\Evoke Transport\Evoke Projects - Documents\R-22-0051 640 Oxford Road, Reading\50 Drawings\51 AutoCAD\R-22-0051-001A.dwg

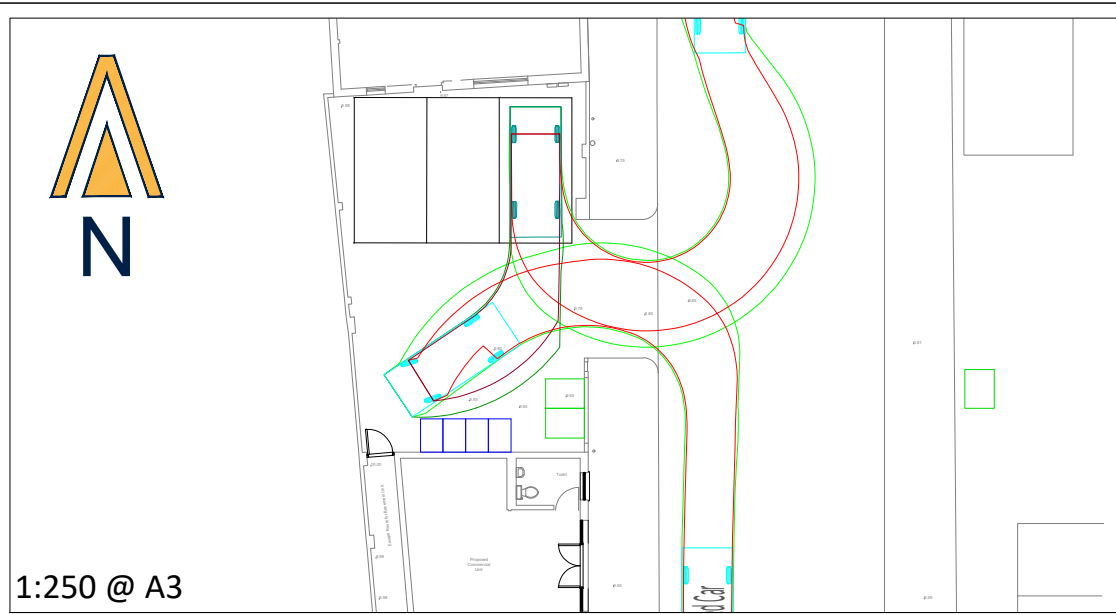

NOTES


- DO NOT SCALE FROM THIS DRAWING. WORK FROM FIGURED DIMENSIONS ONLY.
- EVOKE TRANSPORT PLANNING CONSULTANTS LIMITED ACCEPTS NO RESPONSIBILITY FOR THE ACCURACY OF THIRD PARTY INFORMATION - THIS MUST BE TREATED AS INDICATIVE ONLY.

VEHICLE PROFILE

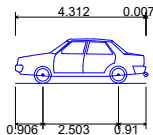

Medium Sized Car	4.319m
Overall Length	1.686m
Overall Width	1.466m
Overall Body Height	0.228m
Min Body Ground Clearance	1.591m
Max Track Width	4.00s
Lock to lock time	5.042m
Kerb to Kerb Turning Radius	

SITE LOCATION

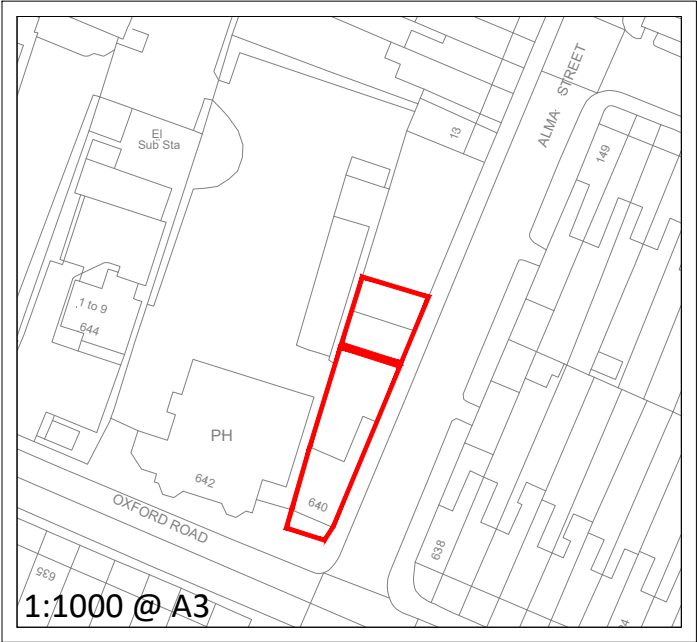

A	UPDATED LAYOUT	OH	DF	27.09.22
Rev	Amendment	Drn	App	Date
Reproduced from Ordnance Survey digital data with the permission of the Controller of Her Majesty's Stationery Office, Crown copyright (License number 100061842).				
Drawn by	RH	Approved by	DF	Date
				16.05.2022
Scale	SEE INSETS		Job No	R-22-0051
Drawing No	R-22-0051-001			Rev
				A



Evoke Transport Consultants Limited
The White Building
33 King's Road
Reading RG1 3AR

Telephone: 01183 800 182
E: info@evoketransport.co.uk
W: www.evoketransport.co.uk

Project Name	640 OXFORD ROAD, READING
Drawing Title	PROPOSED SITE LAYOUT

Client	EVANS JONES
--------	-------------