



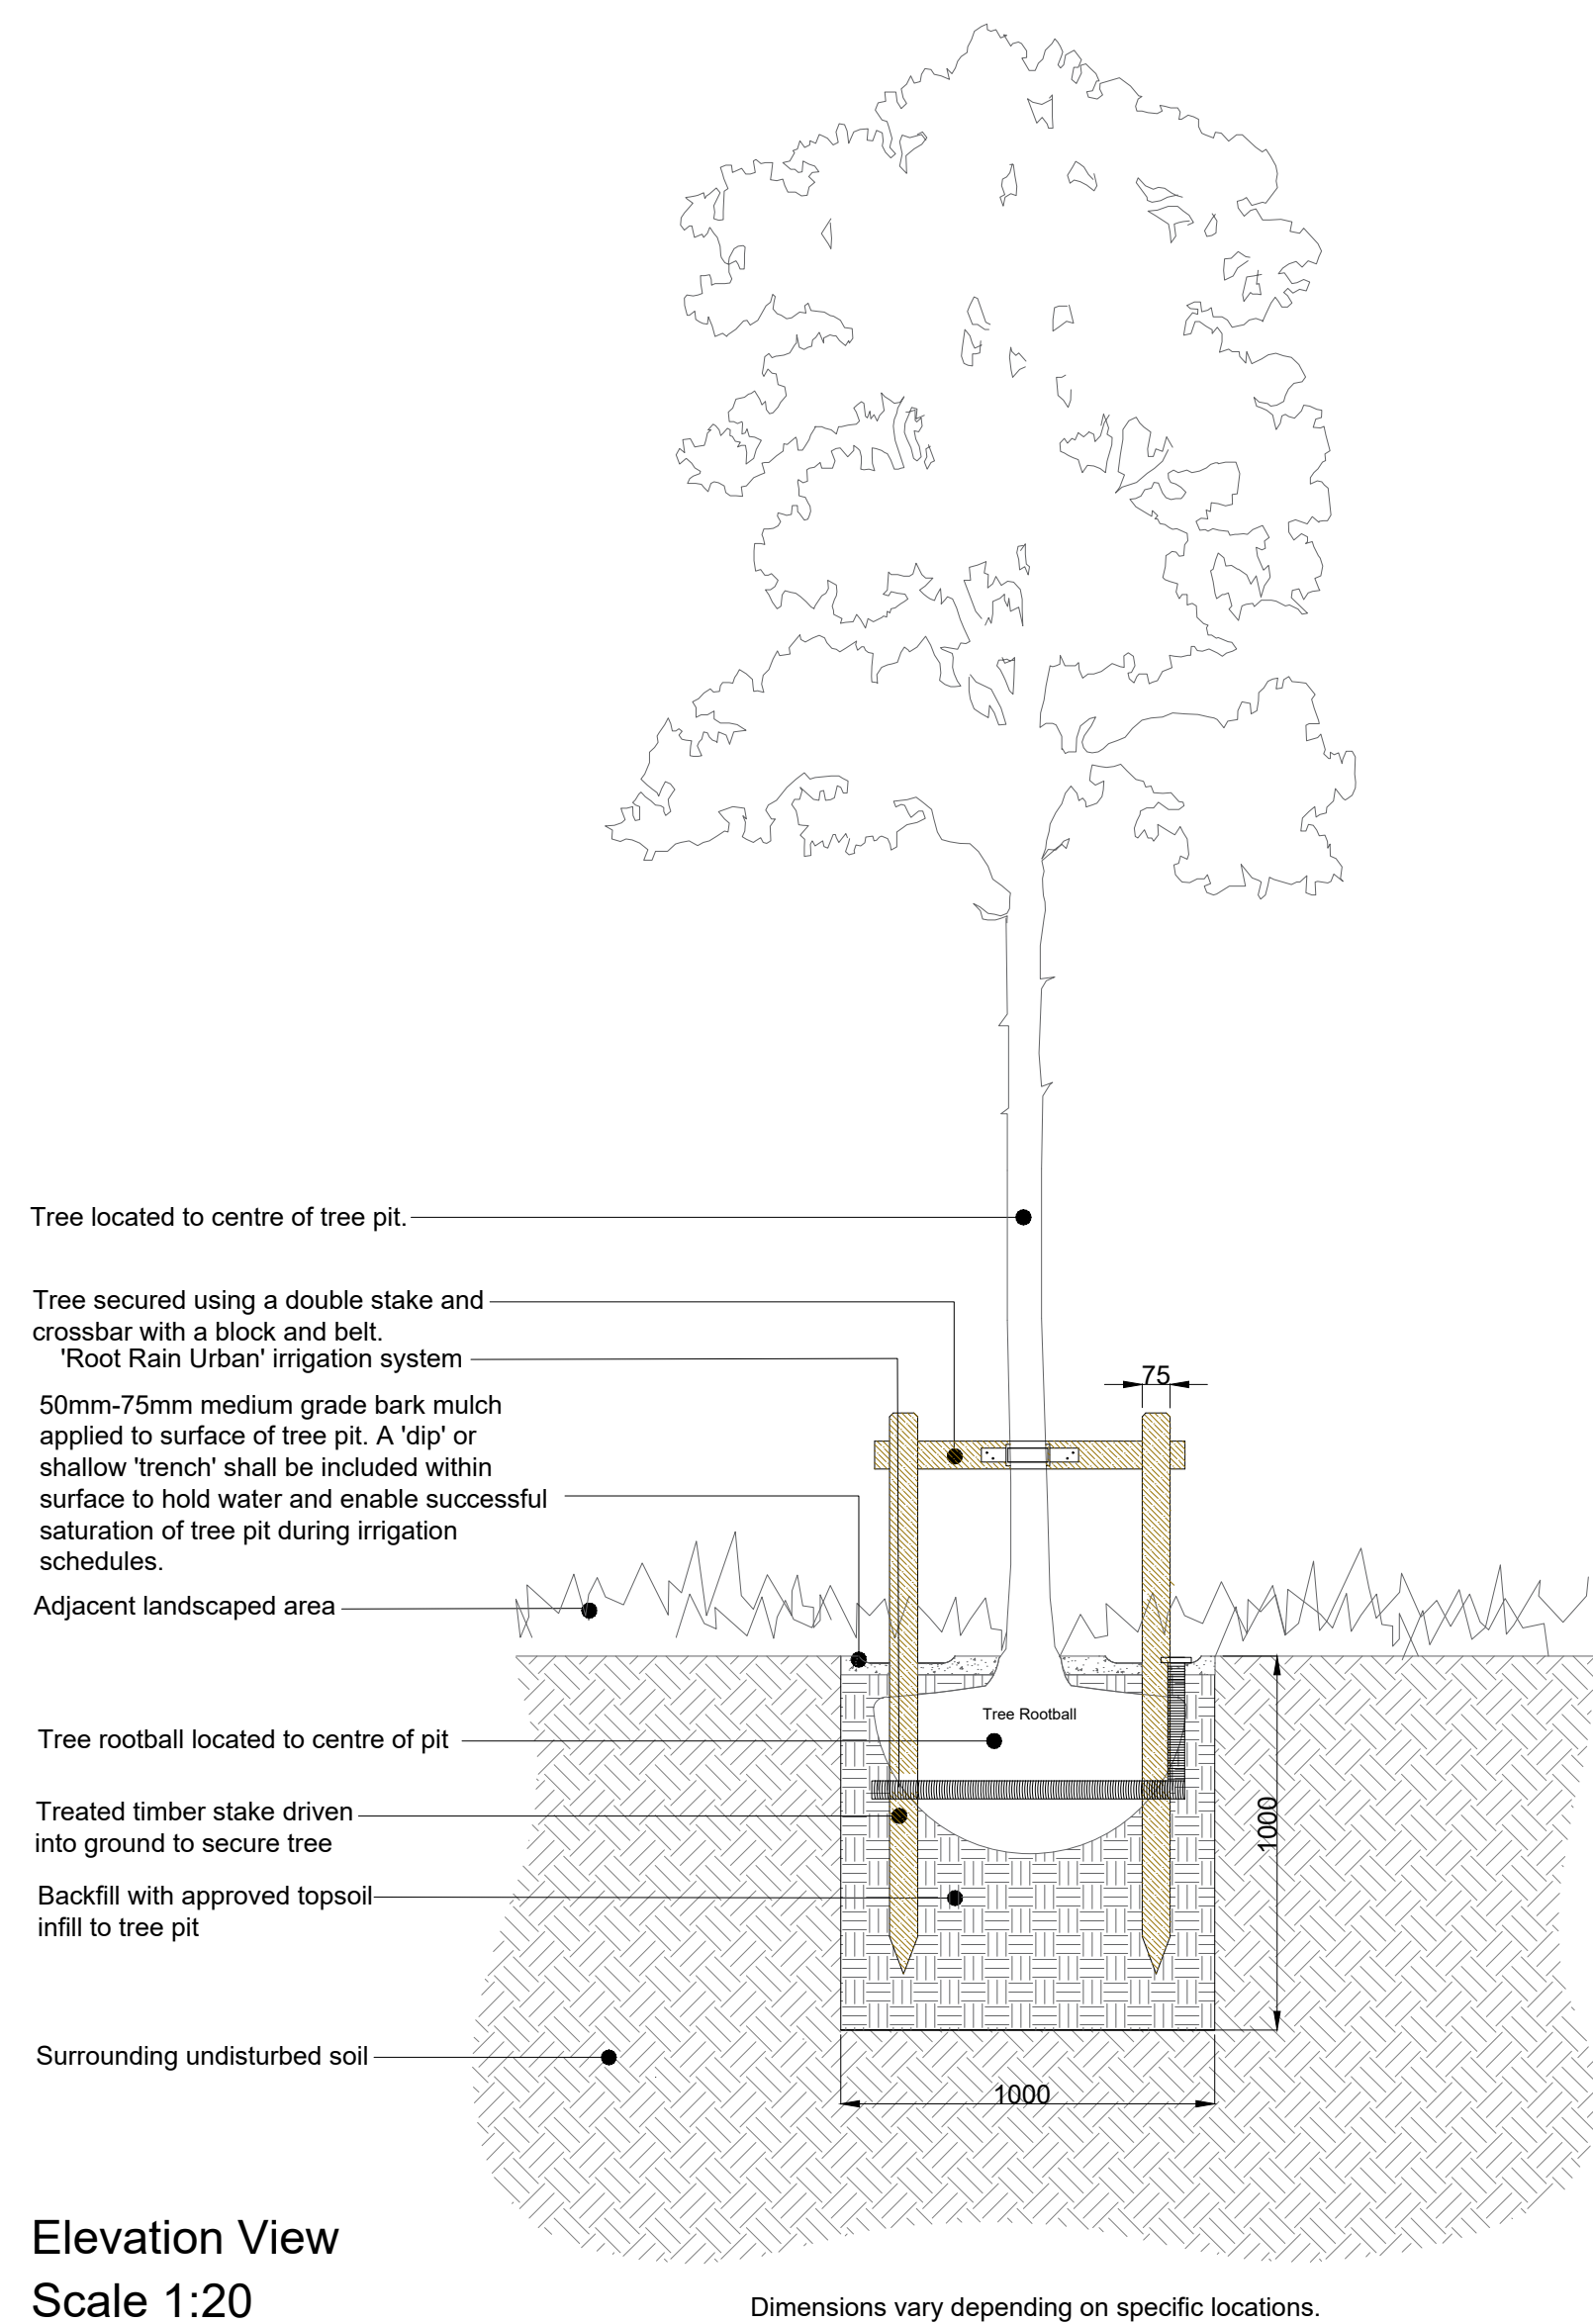


Elevation View
Scale 1:20

01 Type 1 - Elevation and Plan View
SOFT LANDSCAPE TREE PIT DETAIL WITH STAKES

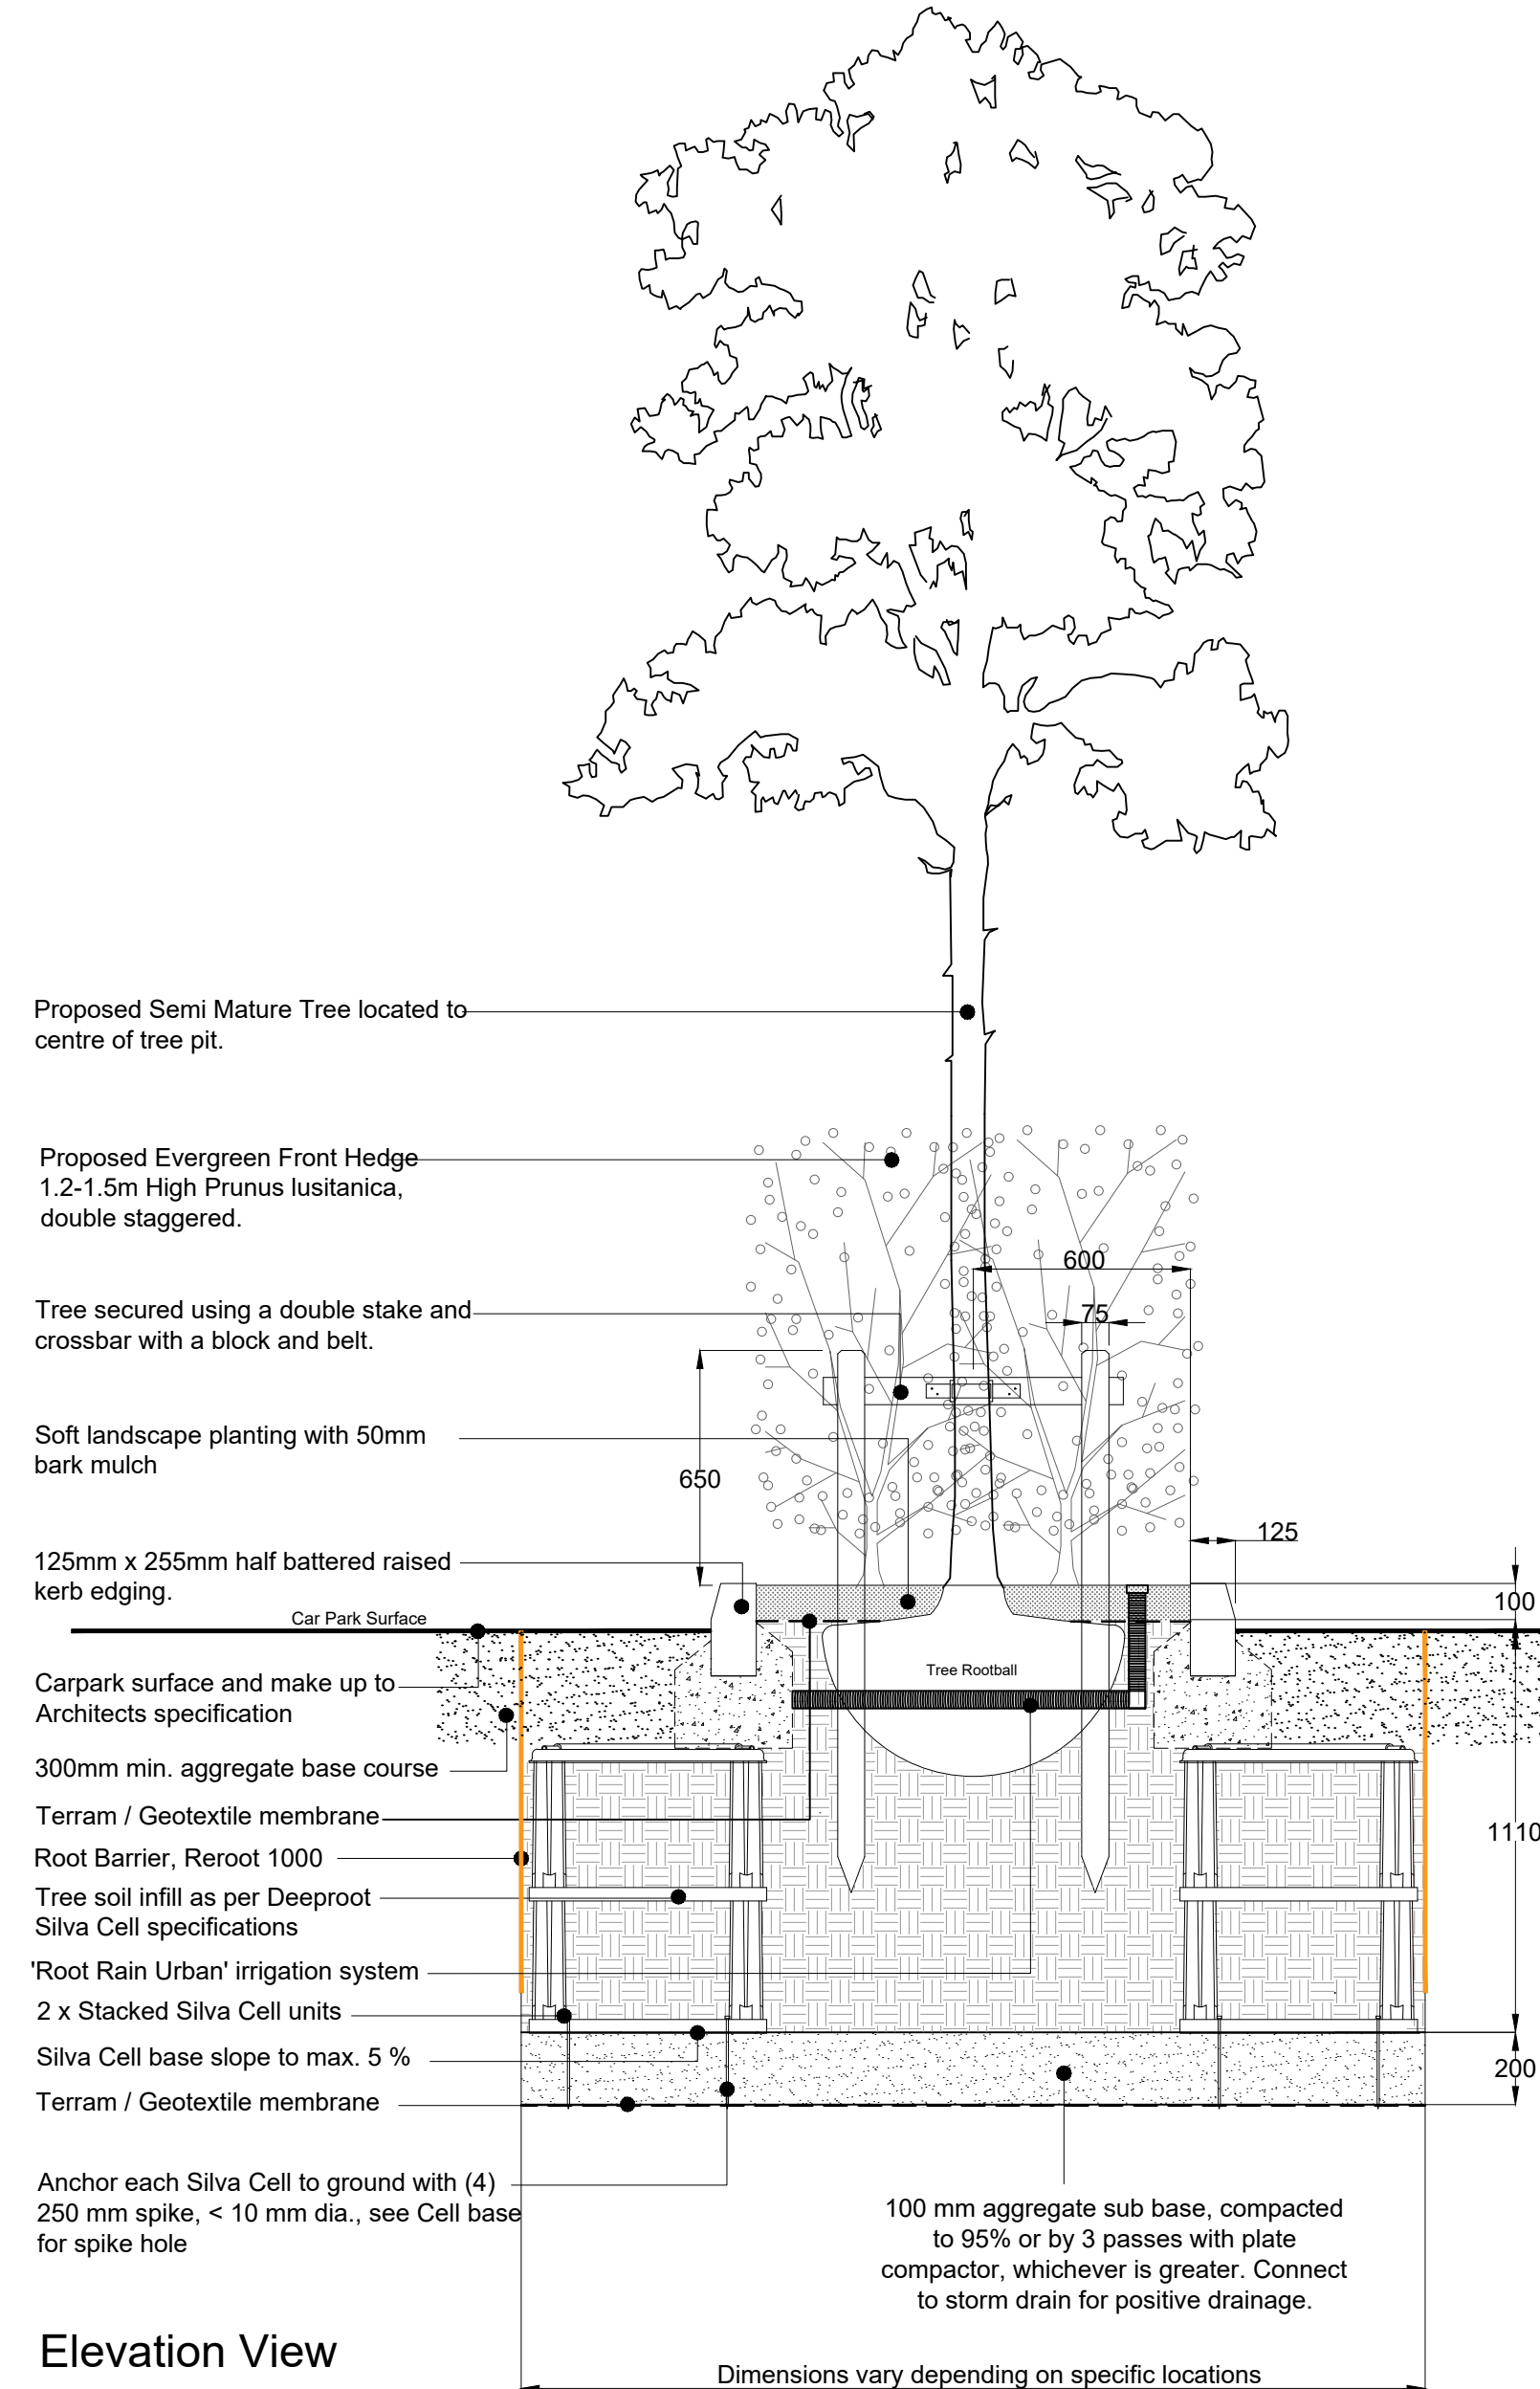


Elevation View
Scale 1:20

02 Type 2 - Elevation View
CAR PARK BAY AND FOOTPATH SILVA CELL TREE PIT WITH STAKES 1:20

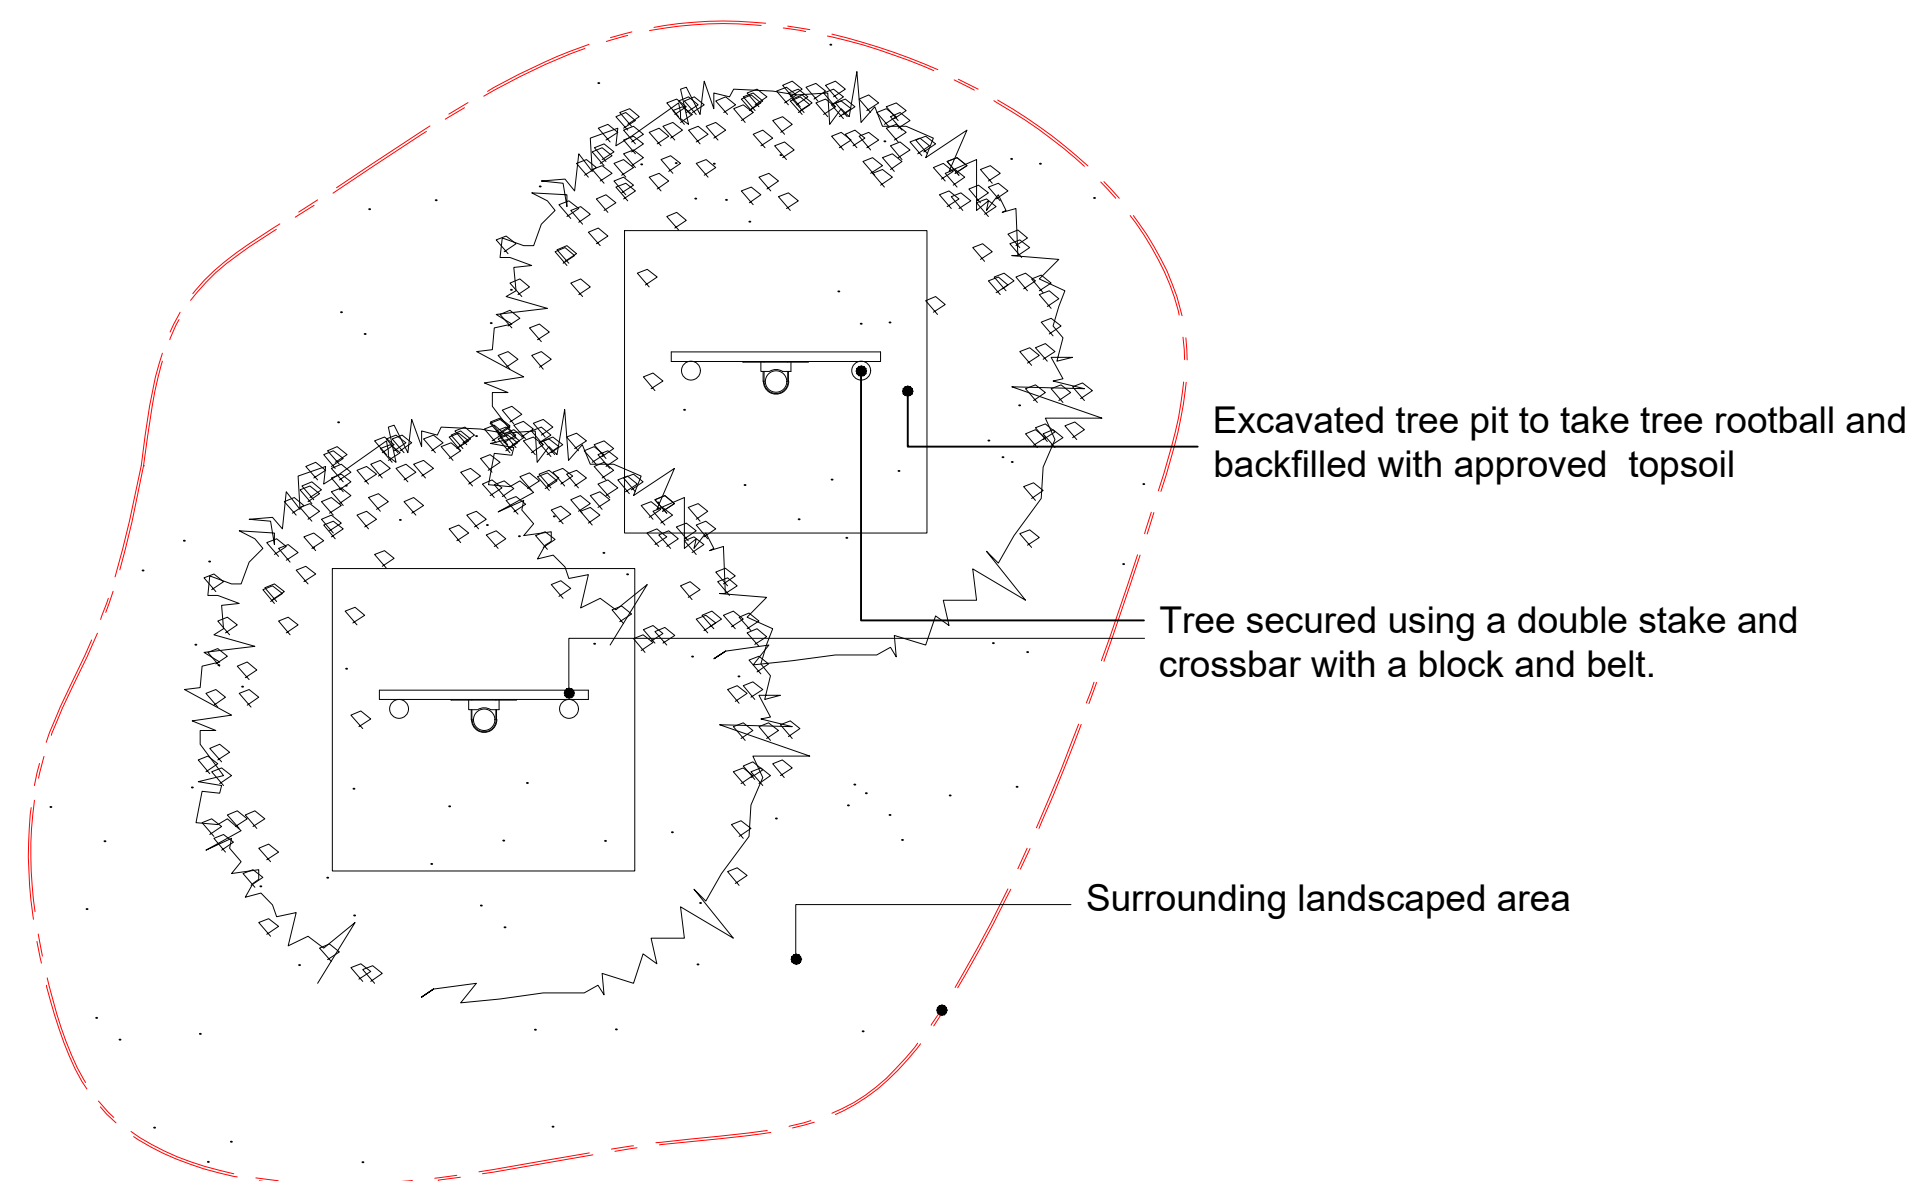

Plan View
SOFT LANDSCAPE TREE PIT 1:30

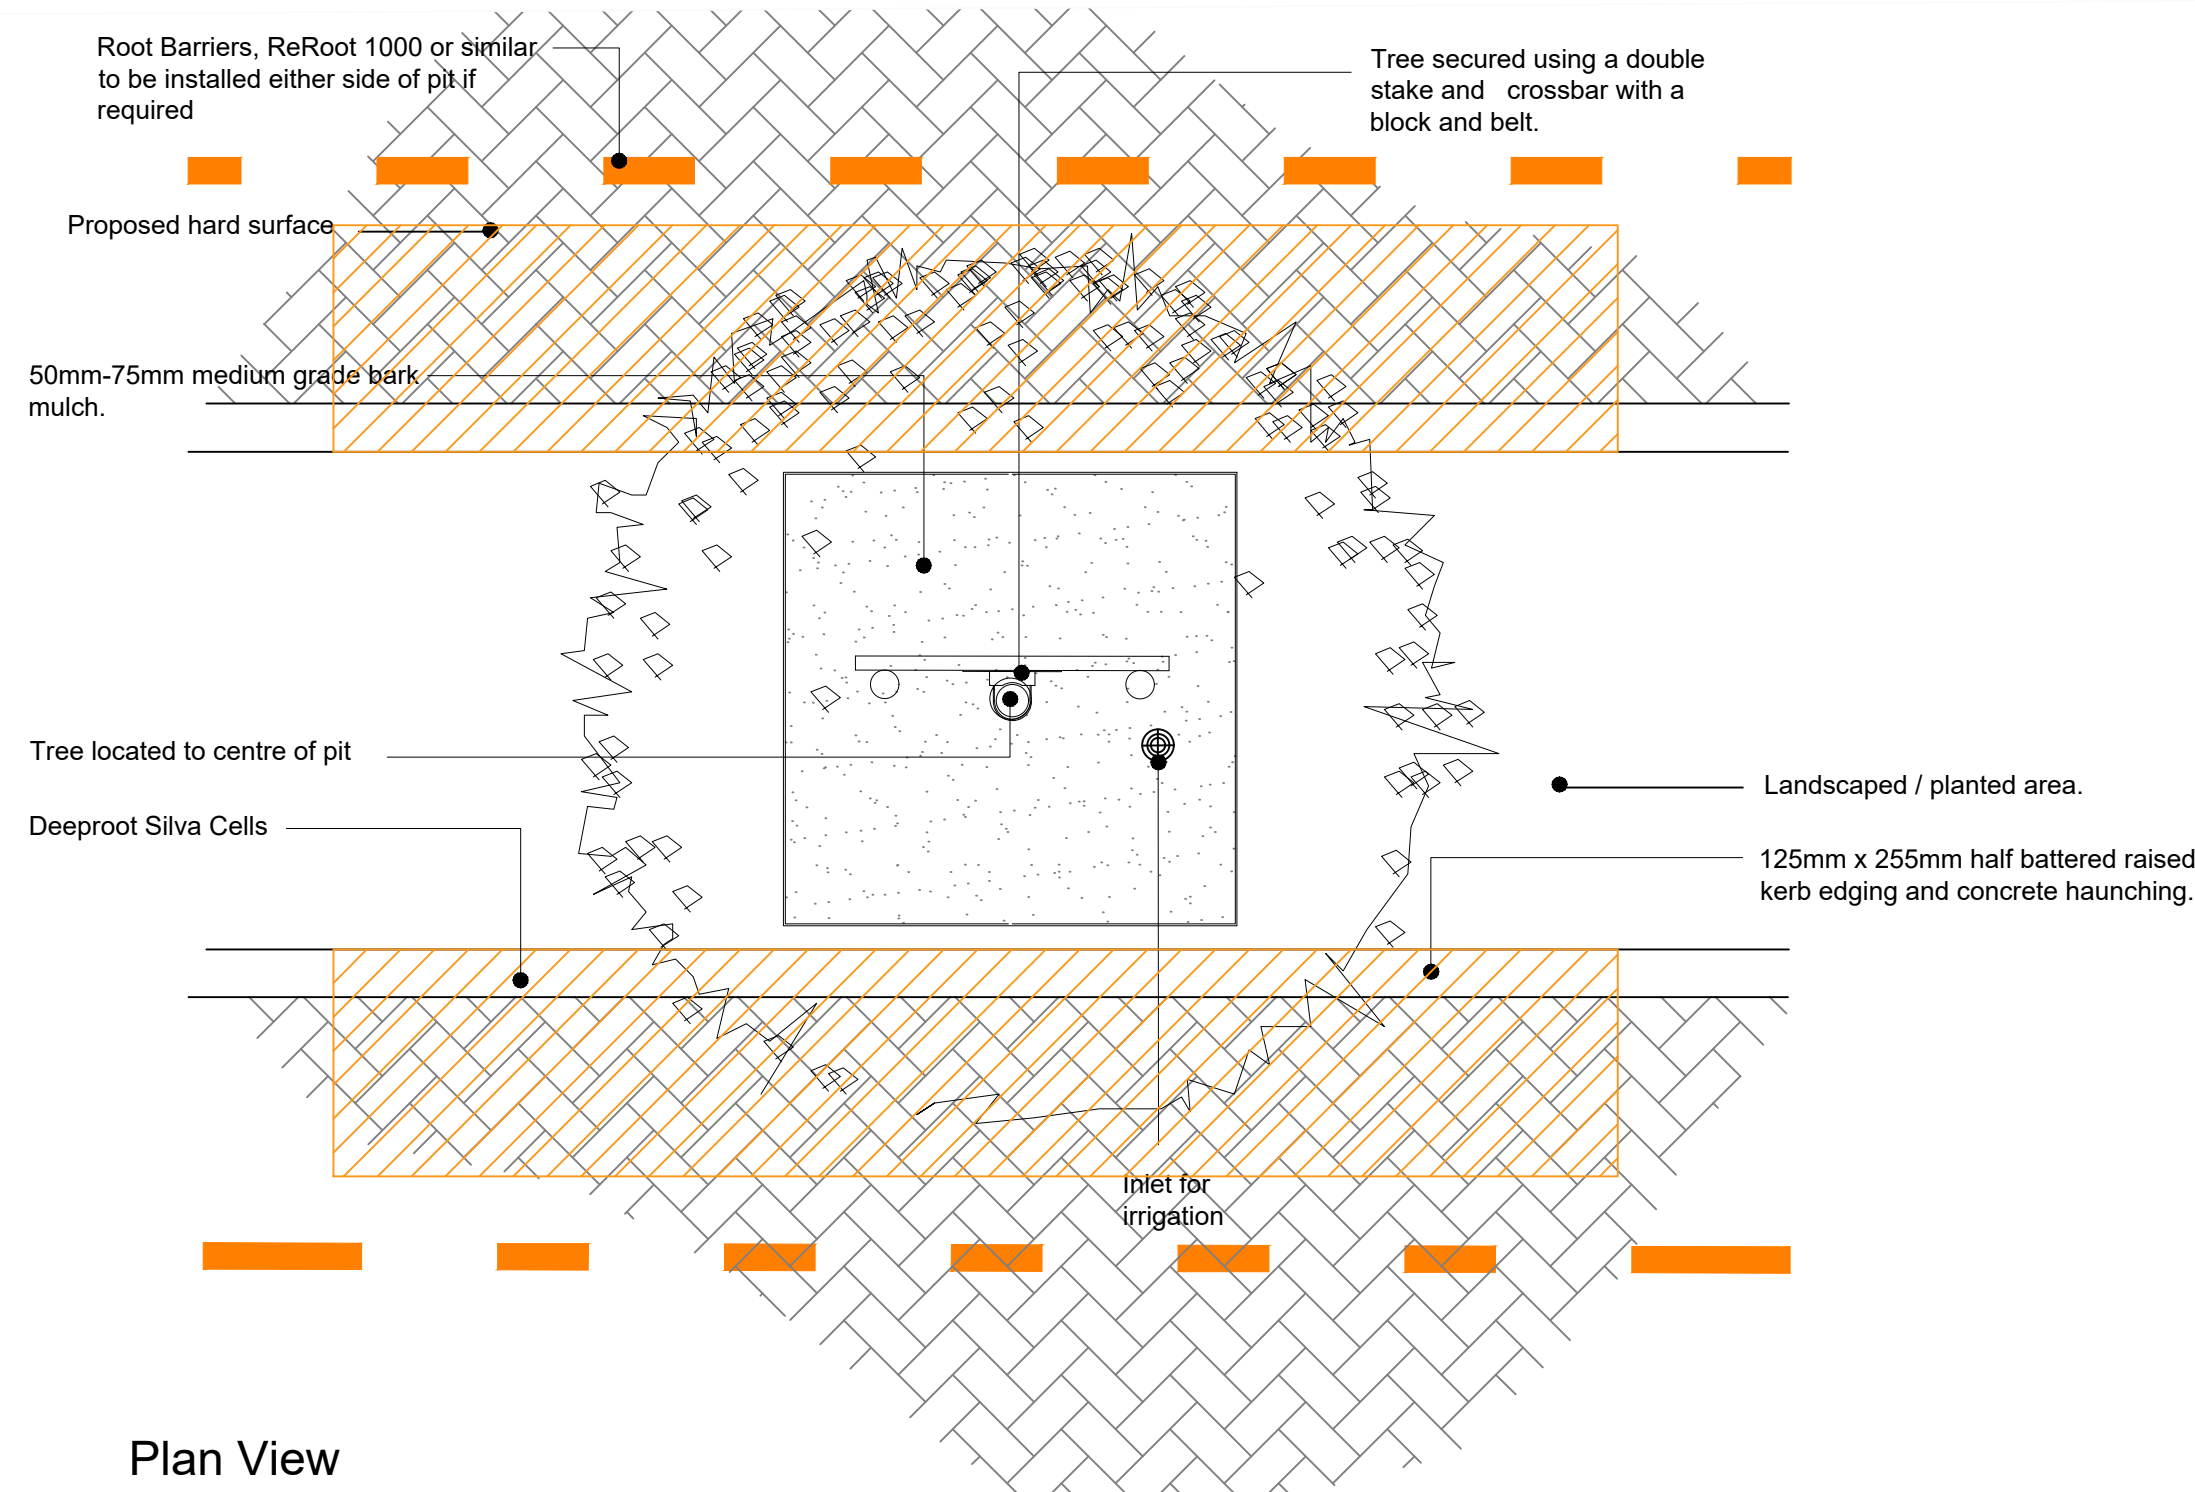

Plan View

SOFT LANDSCAPE TREE PIT WITH ADJACENT KERB EDGE 1:20

NOTES:
Based upon the Ordnance Survey map with permission of The Controller of Her Majesty's Stationery Office, © Crown Copyright.
Aspect Landscape Planning Ltd, West Court, Hardwick Business Park, Norral Way, Banbury OX16 2AF.
Licence 100045345
Copyright reserved

KEY:

- Proposed Trees
- Type 1 - Soft Landscape Tree Pit
- Type 2 -Car Park Bay and Footpath Silva Cell Tree Pit
- Proposed Root Barrier