


© SK Design consultants - THIS DRAWING AND DESIGN REMAINS THE COPYRIGHT AND INTELLECTUAL PROPERTY OF SK CONSULTANTS AND SHALL NOT BE COPIED IN ANY FORMAT WITHOUT APPROVAL.


THIS DRAWING IS TO BE READ IN CONJUNCTION WITH ALL OTHER DRAWINGS AND DOCUMENTS PROVIDED. THE CONTRACTOR MUST CHECK ALL DIMENSIONS ON SITE BEFORE PLACING ORDERS FOR MATERIALS OR SHOP FABRICATIONS OR COMMENCING WORKS ON SITE.

ANY DISCREPANCIES SHOULD BE NOTIFIED BEFORE PROCEEDING.

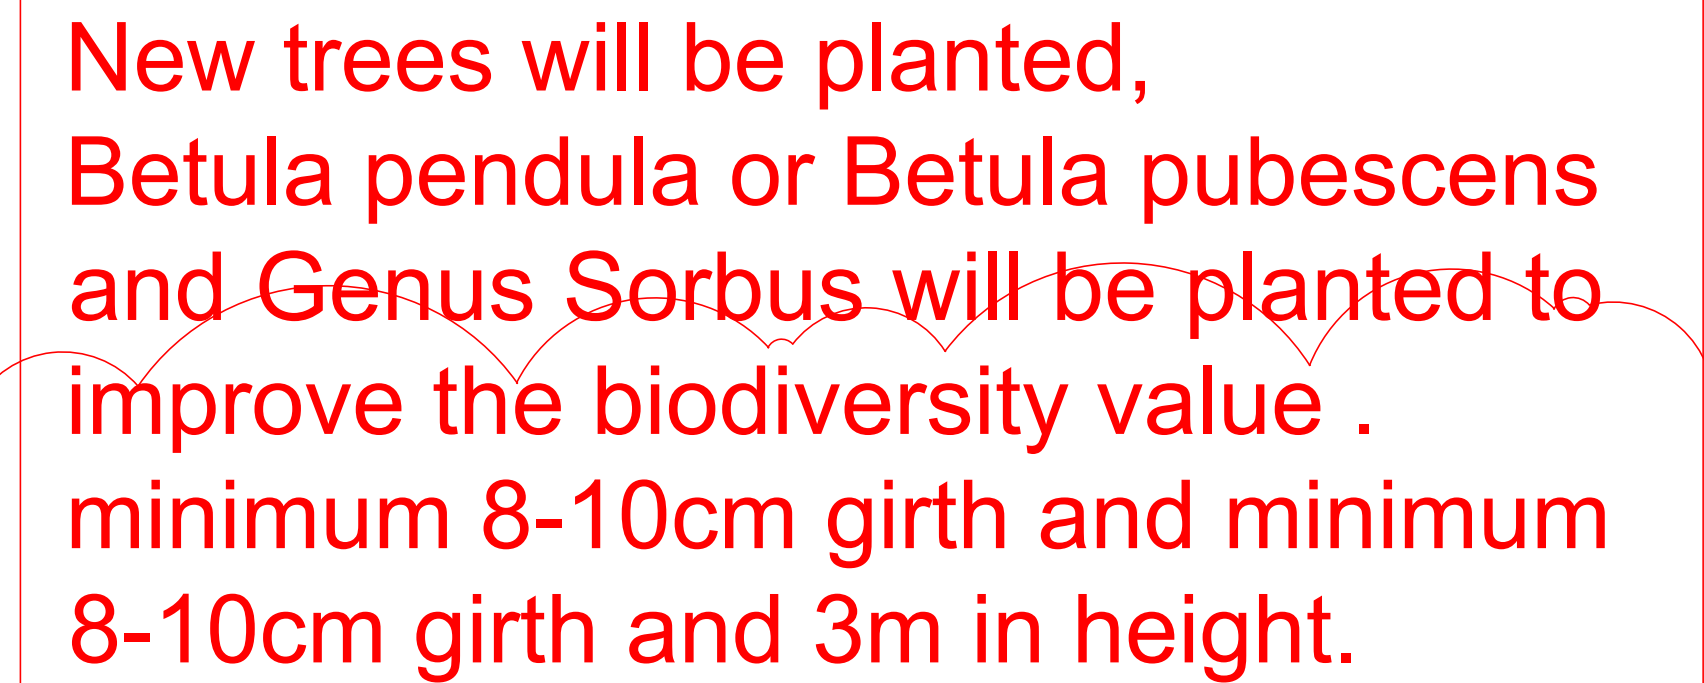

8-10 cm in girth trees will be given 20l water weekly from April to October for the first 2 growing seasons.

Special tree pits for soft landscape areas are provisioned as specified in the description (Refer tree pit info).

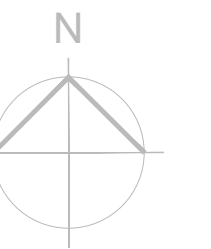

SK Design Consultants
22 Netley close
Caversham
Reading RG4 6SR
Tel : 07821111602

Client:
Future Delights Ltd

Project:
Single-storey rear extension, part single, part
two-storey side extensions

Location:
47 Grove Road Emmer Green Reading, RG4 8LJ

Drawing Title:
LANDSCAPE CONCEPT

Date:	Sheet Size:	Drawn:
OCT 2020	A1	SK

Drawing No:	P1163-02	Revision:	.
-------------	----------	-----------	---

LANDSCAPE CONCEPT

SCALE 1 : 100

