



CREATIVE DESIGN
&
STRUCTURE LTD

Consulting Structural Engineers

Unit 1, Ground Floor
Henson House, Newtown Road
Henley-on-Thames, RG9 1HG
01491 411922

Project

35 BROOKLYN DRIVE
EMMER GREEN

Job Ref. 34622

Sheet no./rev. A
SK 1

Calculation by

AR

Date

Nov
2022

Checked by


Date

App'd by

Date

REAR

Rev A Dec 2022
Scale Bar Added

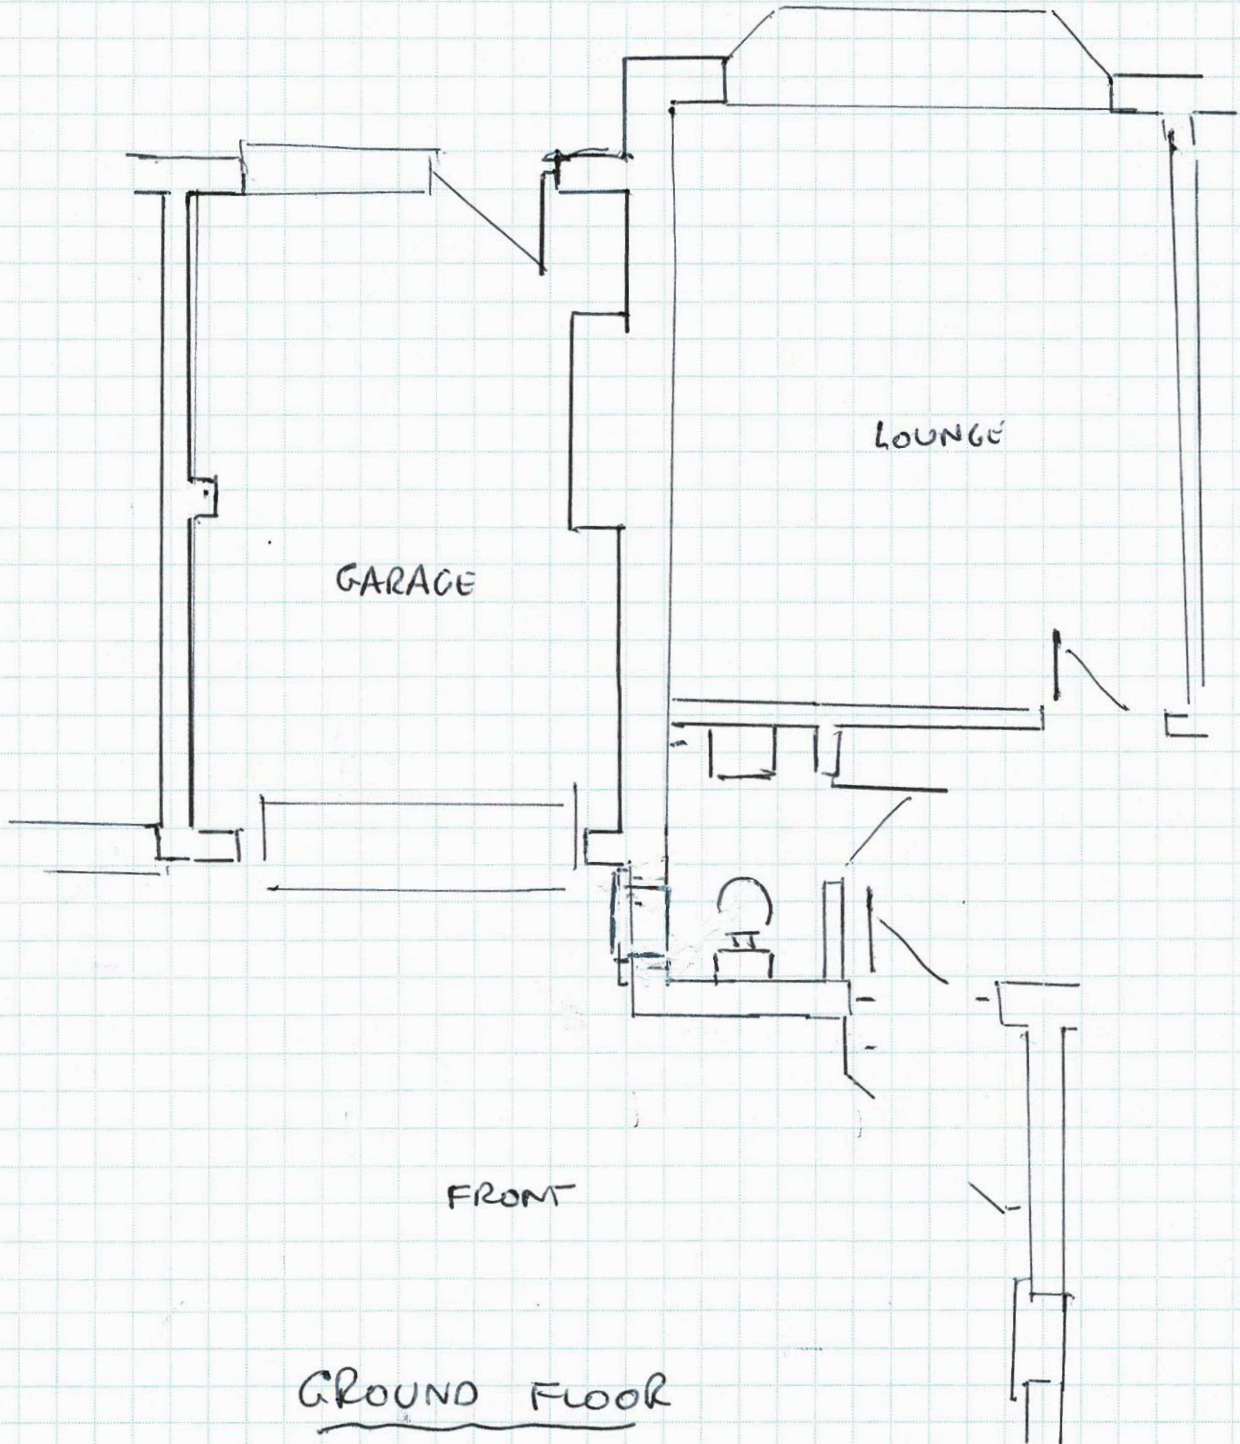

GROUND FLOOR

LAYOUT

1:50

SCALE BAR

