


This drawing may be scaled with reference to the scale bar for planning application purposes only. Do not scale for any other purpose, use only annotated dimensions. All dimensions are to be checked by parties using the drawing, and any errors or omissions are to be reported to Weston & Co Architects Ltd.

Rev.	Date	Note	Author	Checked
A	05/04/2022	General detail revised	CTW	CTW
B	26/04/2022	Dropped kerb clarification added	CTW	CTW
C	03/05/2022	Visibility splays and telegraph pole added	CTW	CTW
D	12/10/2022	Revised to address RBC comments	CTW	CTW
E	28/11/2022	Revised to address RBC comments	IG	CTW
F	24/01/2023	Revised to address RBC comments	CTW	CTW

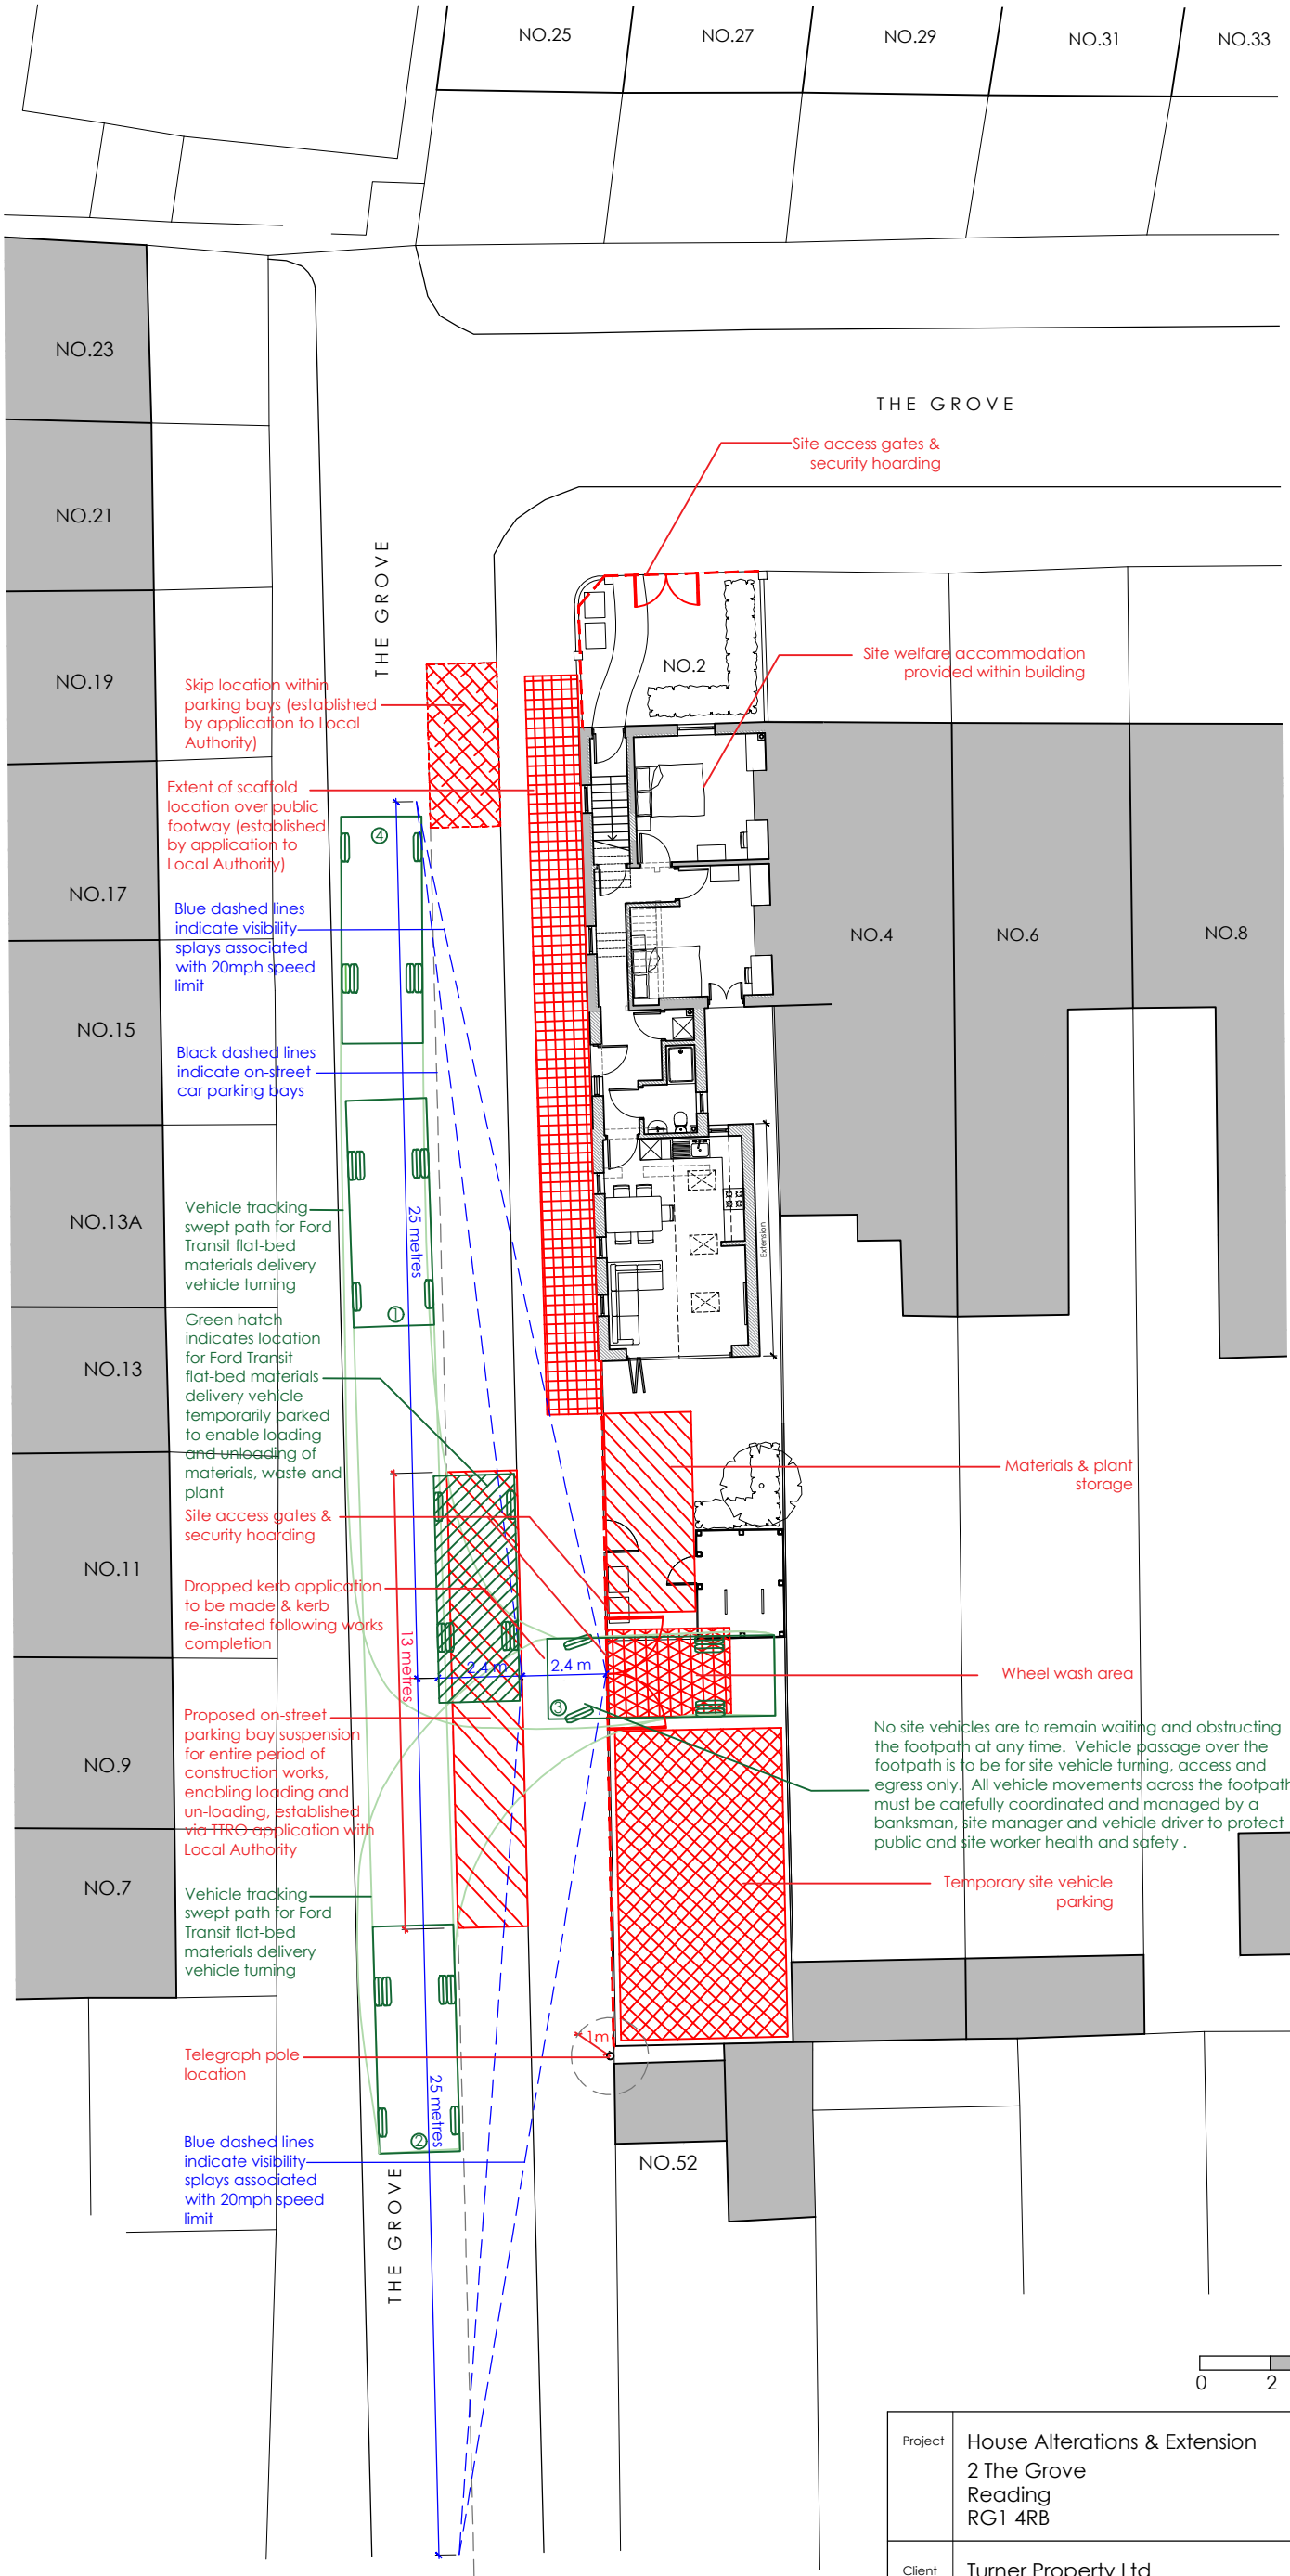

Proposed Site Setup Plan

----- 2.0m high heras protective security fencing

Project	House Alterations & Extension 2 The Grove Reading RG1 4RB					Drawing	Proposed Site Setup Plan			
						Job-Dwg Number	21008-PL-11		Rev.	F
Client	Turner Property Ltd					WESTON + CO ARCHITECTS Watlington house 44 Watlington Street Reading, RG1 4RJ T. 0118 375 0252 www.weston-co.com				
Status	Planning									
Scale	1/200		Sheet Size A3							
Author	IG	Checked	CTW	Date	14/03/2022					