
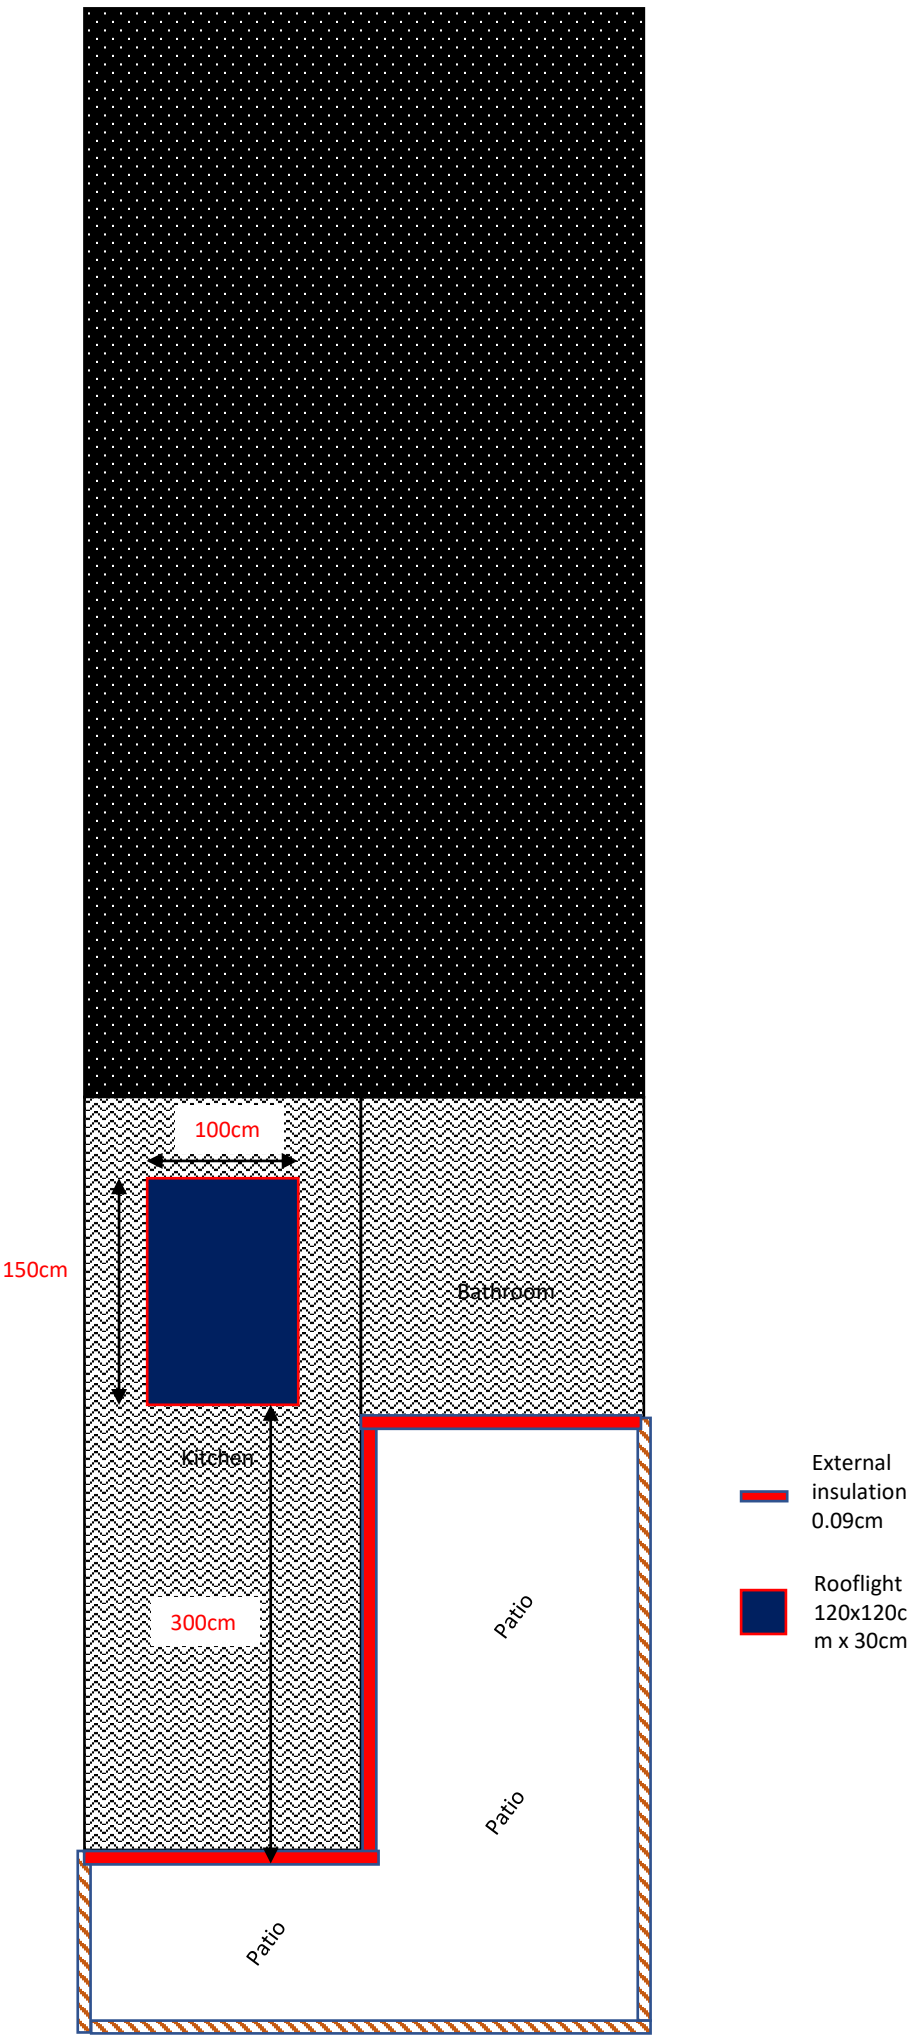


Proposed elevation

Top view

Rear of house

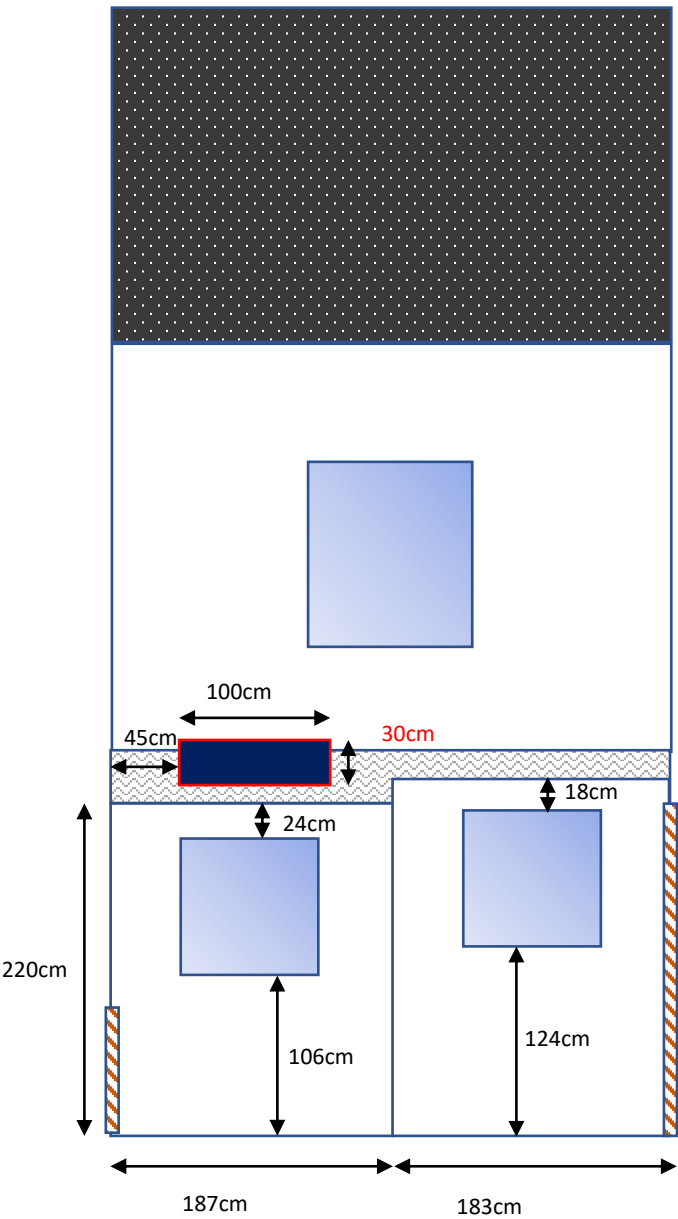

100cm
Scale
1:50