


REAR



Boundary

FRONT

Existing Ground FFL
1 : 50

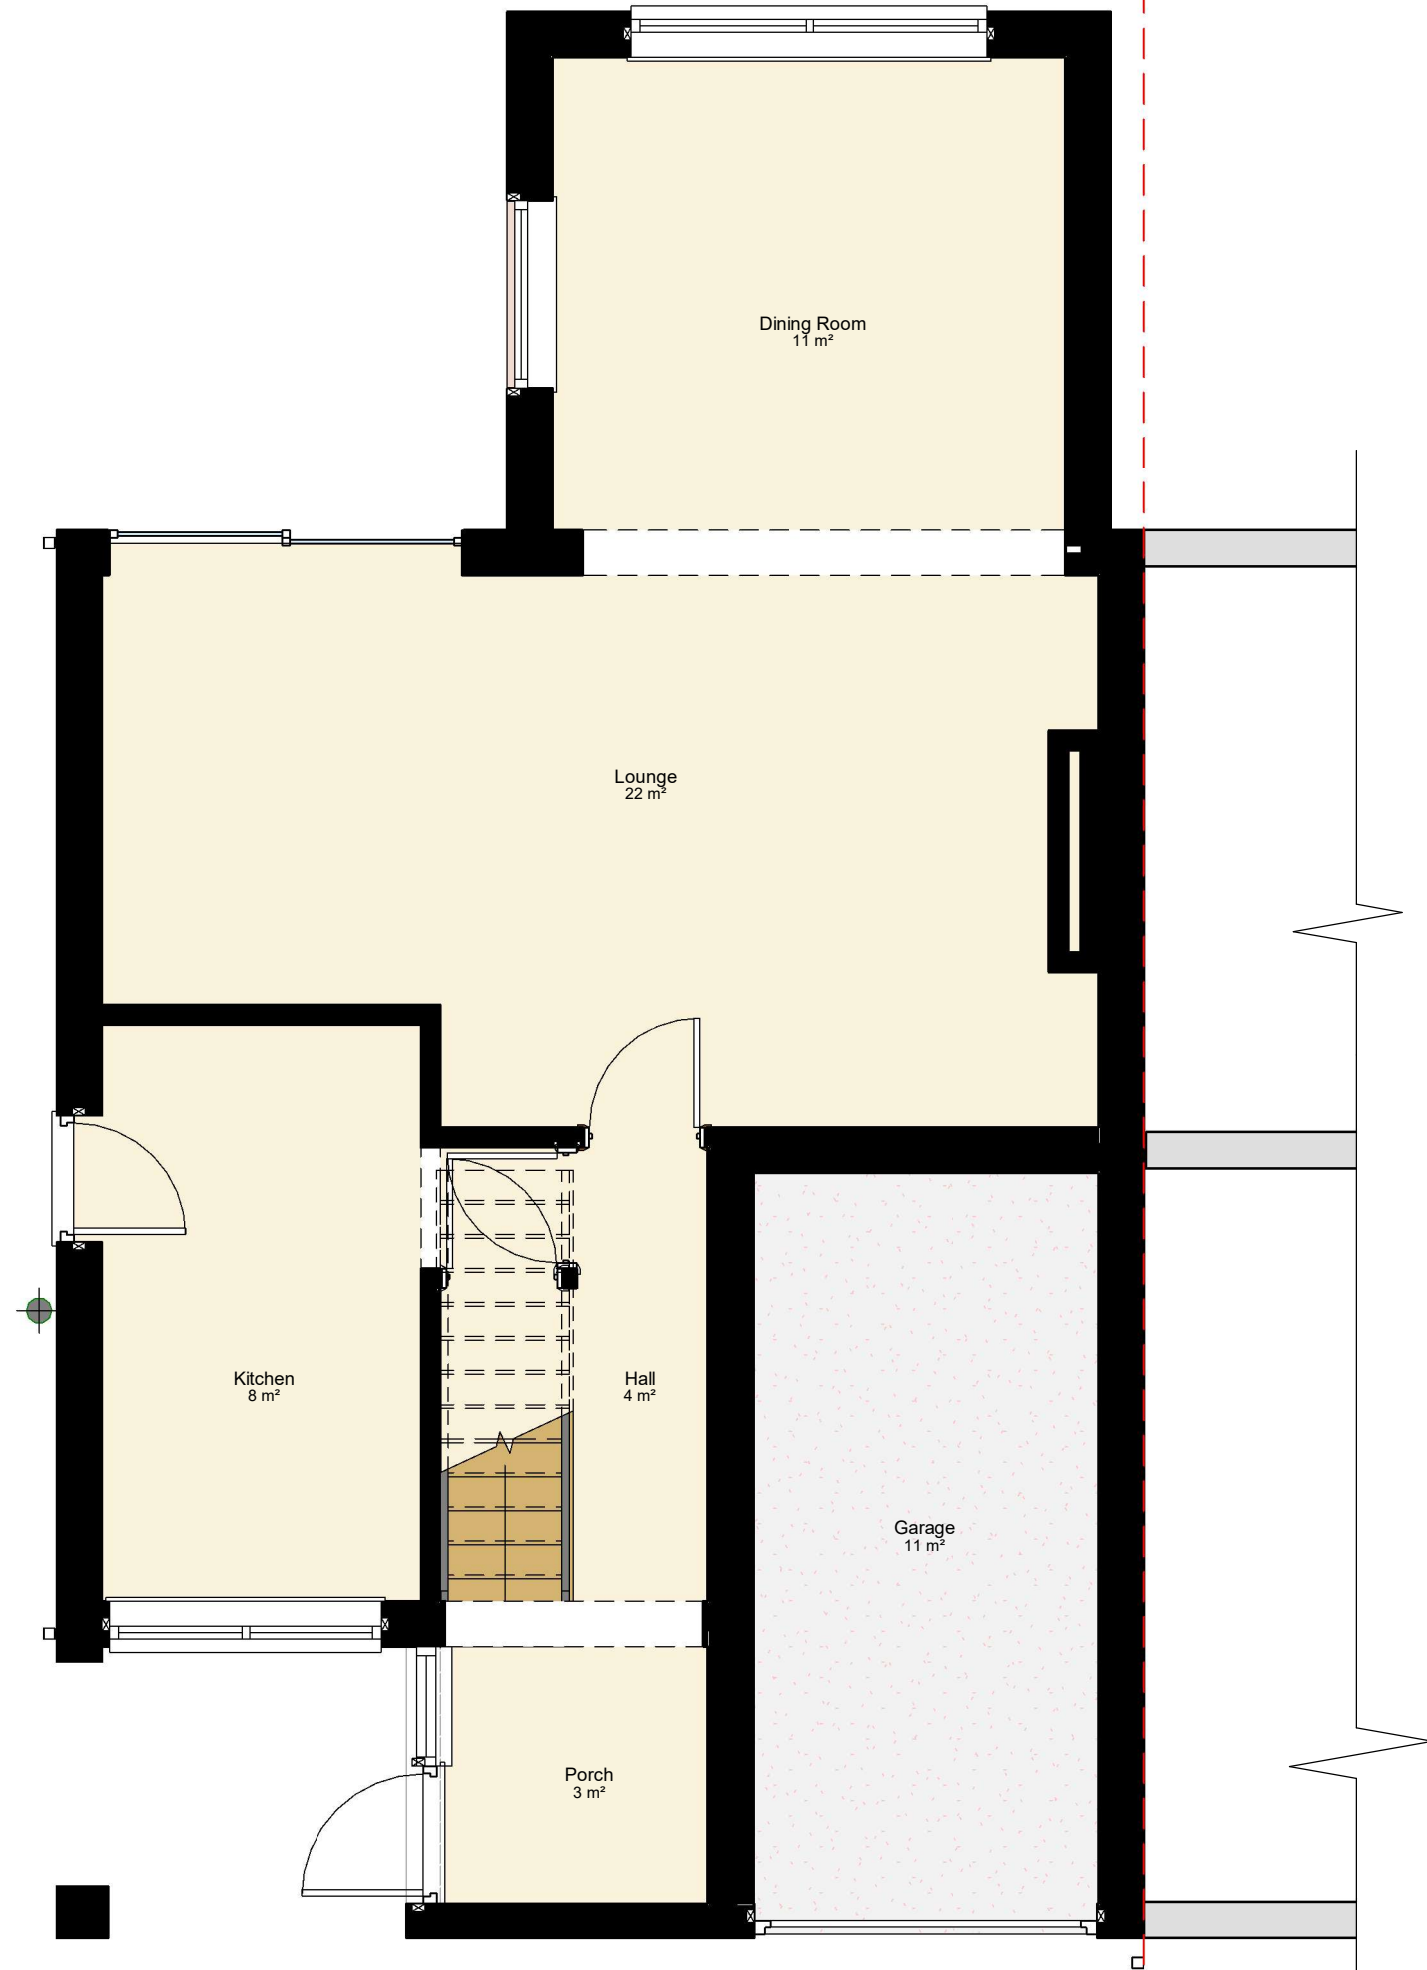


THIRD ANGLE PROJECTION

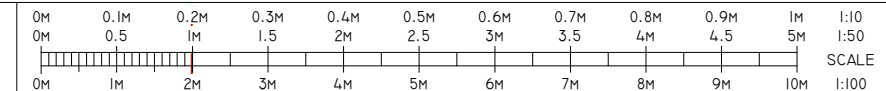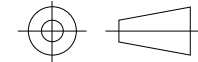

NOTES:

1. 20.12.2022

ISSUE AND CHANGE:

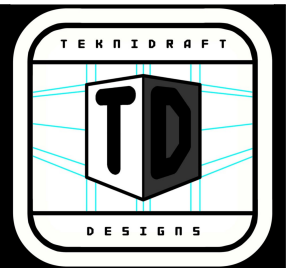

SHEET
EXISTING GROUND
FLOOR

PROJECT
KITCHEN EXTENSION
& INTERNAL
ALTERATION

CLIENT
MR & MRS LILLYWHITE
49 WARNFORD ROAD,
TILEHURST, READING,
BERKS RG30 4LD

DATE
DEC2022

SCALE (@ A3)
1 : 50

DRAWN BY
RDB

REV

CHECKED BY
DCB

1

PROJECT NUMBER
LILLYW-TD-22-309

DRAWING NUMBER
LILLYW-TD-22-309-E2

THIS DRAWING IS NOT TO BE COPIED WITHOUT PERMISSION FROM TEKNIDRAFT DESIGNS © FIND INFO AT WWW.TEKNIDRAFT.CO.UK/2022 15:23:55