



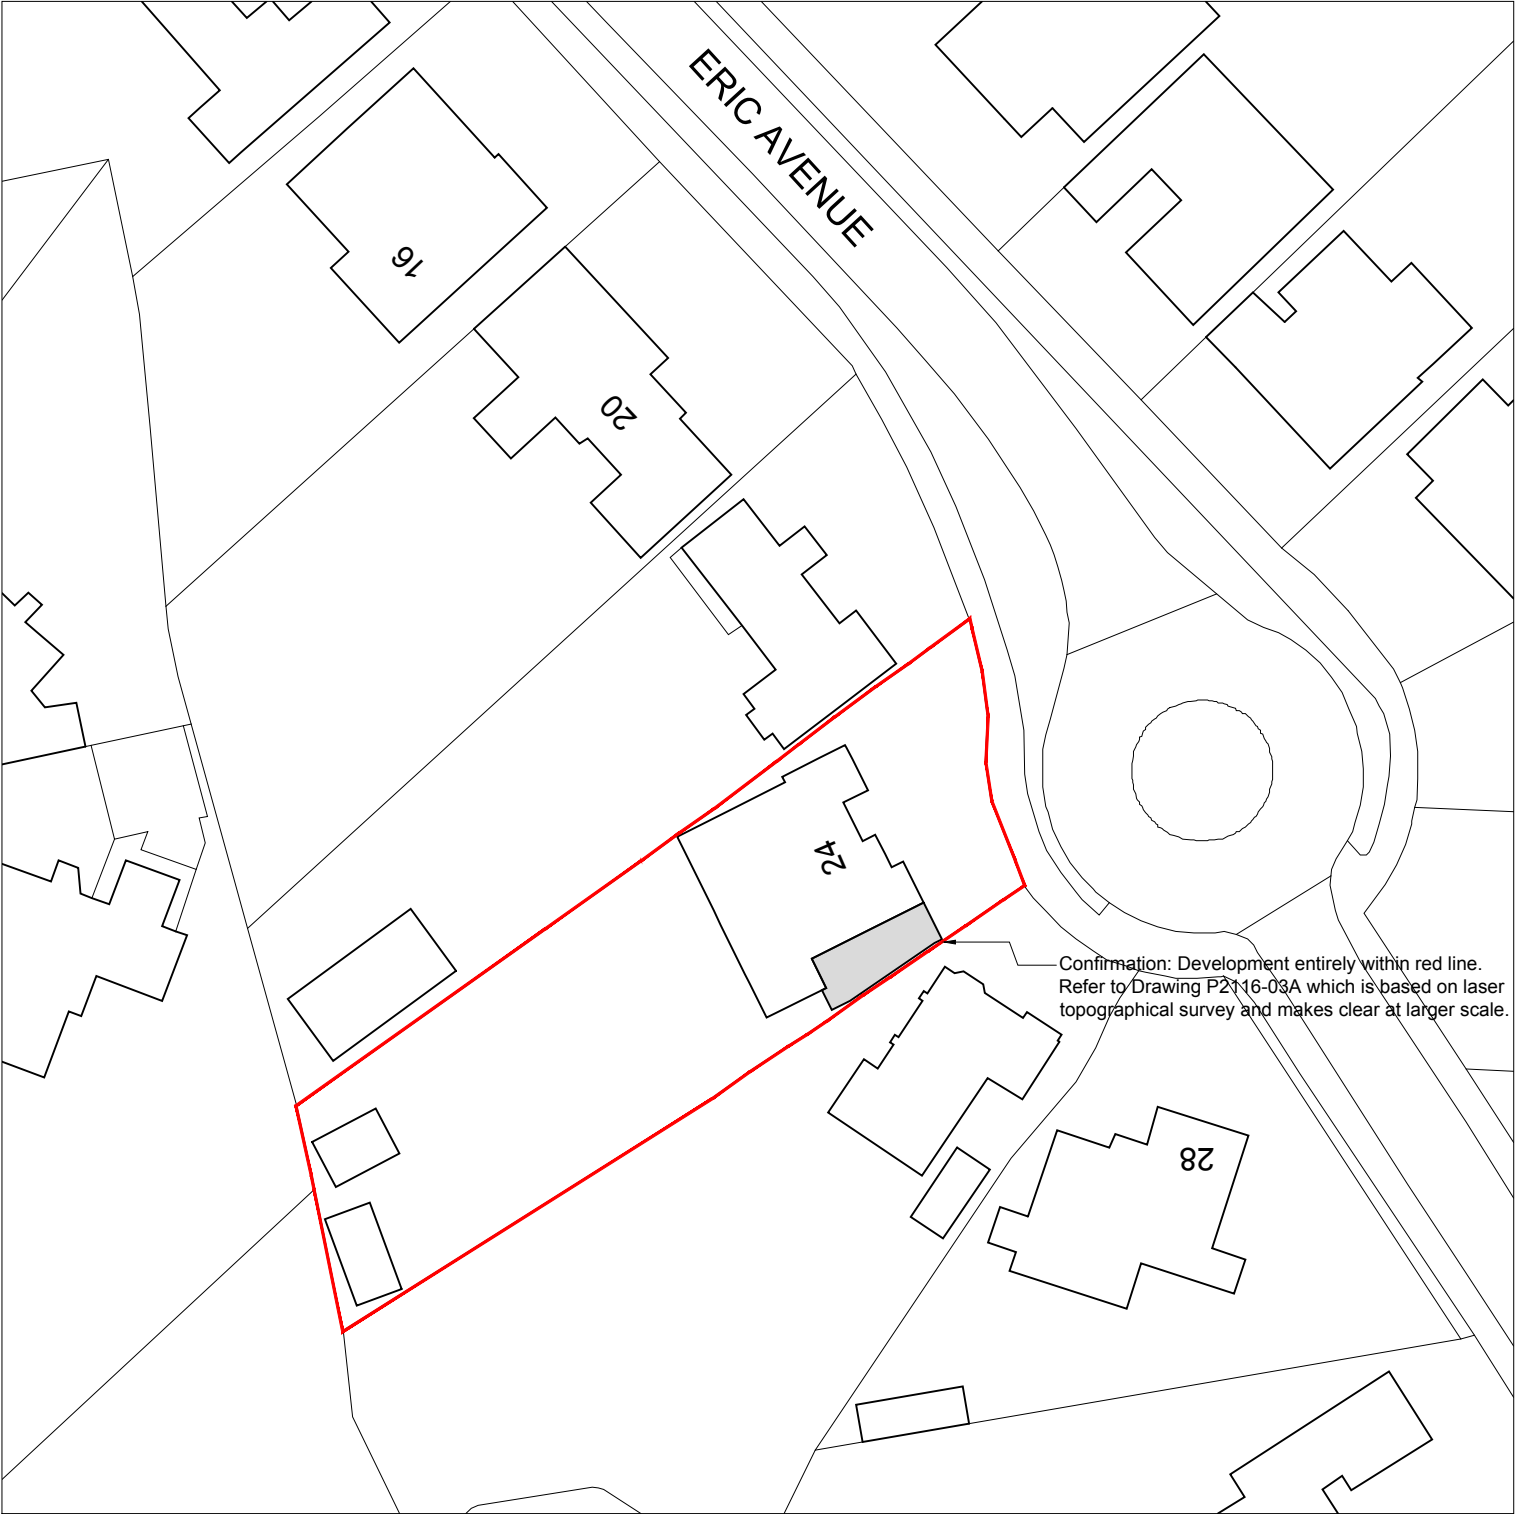


Crown copyright and database rights 2021 Ordnance Survey licence number 0100031673

BLOCK PLAN
SCALE 1 : 500

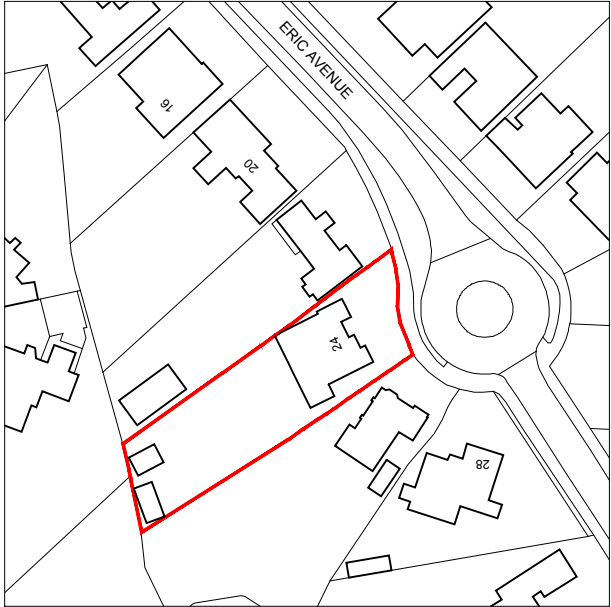

LOCATION PLAN
SCALE 1 : 1250

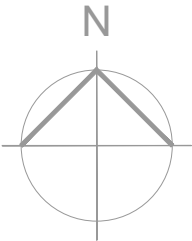

NOTES

© *SpaceOffice* - THIS DRAWING AND DESIGN REMAINS THE COPYRIGHT AND INTELLECTUAL PROPERTY OF OF SPACE OFFICE LIMITED (*SpaceOffice*) AND SHALL NOT BE COPIED IN ANY FORMAT WITHOUT APPROVAL.

THIS DRAWING IS TO BE READ IN CONJUNCTION WITH ALL OTHER DRAWINGS AND DOCUMENTS PROVIDED. THE CONTRACTOR MUST CHECK ALL DIMENSIONS ON SITE BEFORE PLACING ORDERS FOR MATERIALS OR SHOP FABRICATIONS OR COMMENCING WORKS ON SITE. ANY DISCREPANCIES SHOULD BE NOTIFIED BEFORE PROCEEDING.

Rev A 29.04.22 Clarification that development does not encroach red line



email: mail@spaceoffice.com mobile: 07974 707832

Client:
MR KEVIN RAPSON

Project:
SINGLE STOREY SIDE EXTENSION

Location:
24 ERIC AVENUE, EMMER GREEN RG4 8QX

Drawing Title:
LOCATION PLAN AND BLOCK PLAN

Date:	Sheet Size:	Drawn:
FEB 2022	A3	MC

Drawing No:
P2116-01

Revision:
A