


CENTRE COORDINATES: 469488 , 171818




LOCATION PLAN
SCALE 1:1250@A3

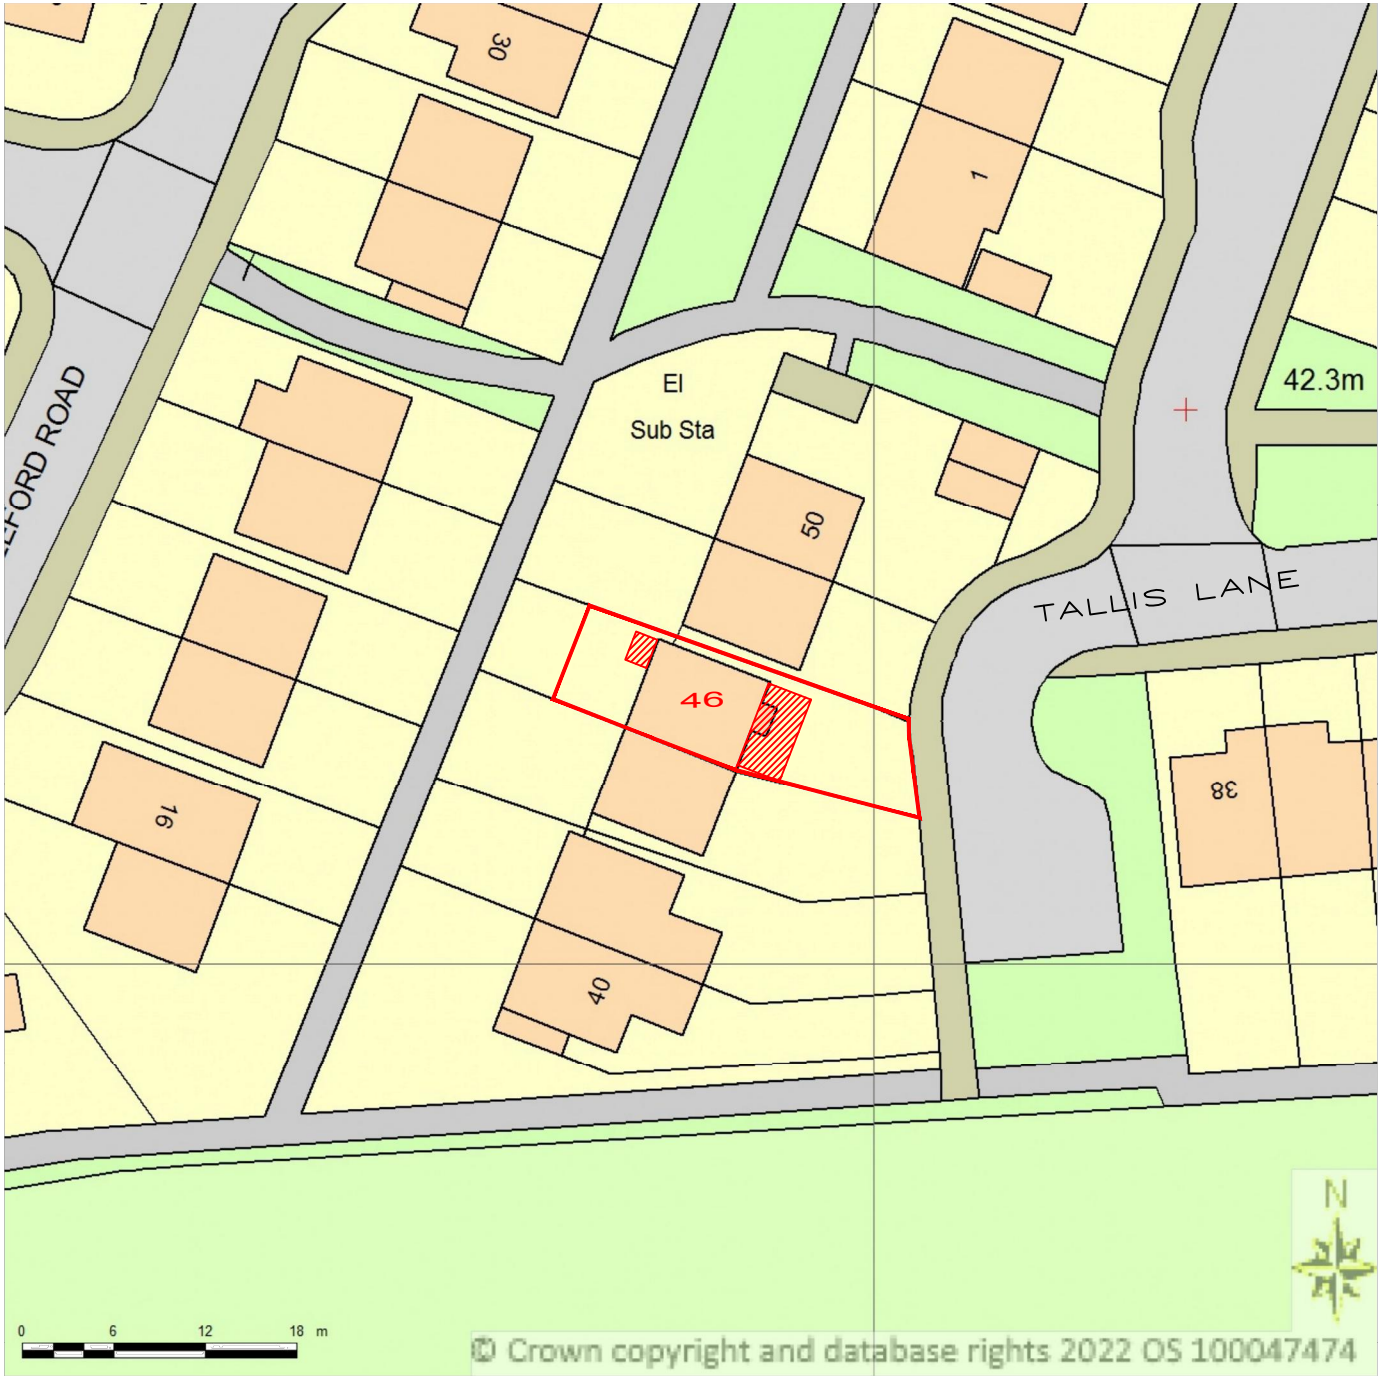

BLOCK PLAN
SCALE 1:500@A3

Supplied by Streetwise Maps Ltd
www.streetwise.net
Licence No: 100047474

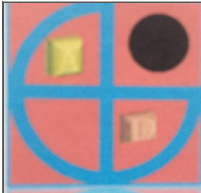	PROJECT:	46 Tallis Lane Reading	DRAWN BY:	P.S.	DRAWING TITLE:		ArchDezine Limited archdeziner7@gmail.com
	PROPOSED SINGLE STOREY EXTENSION & LOFT CONVERSION		DATE:	23/08/2022	LOCATION AND BLOCK PLAN		
			SCALE:	AS SHOWN@A3	DRAWING NUMBER:	TW-01-R	
			FILENAME:	22022			