


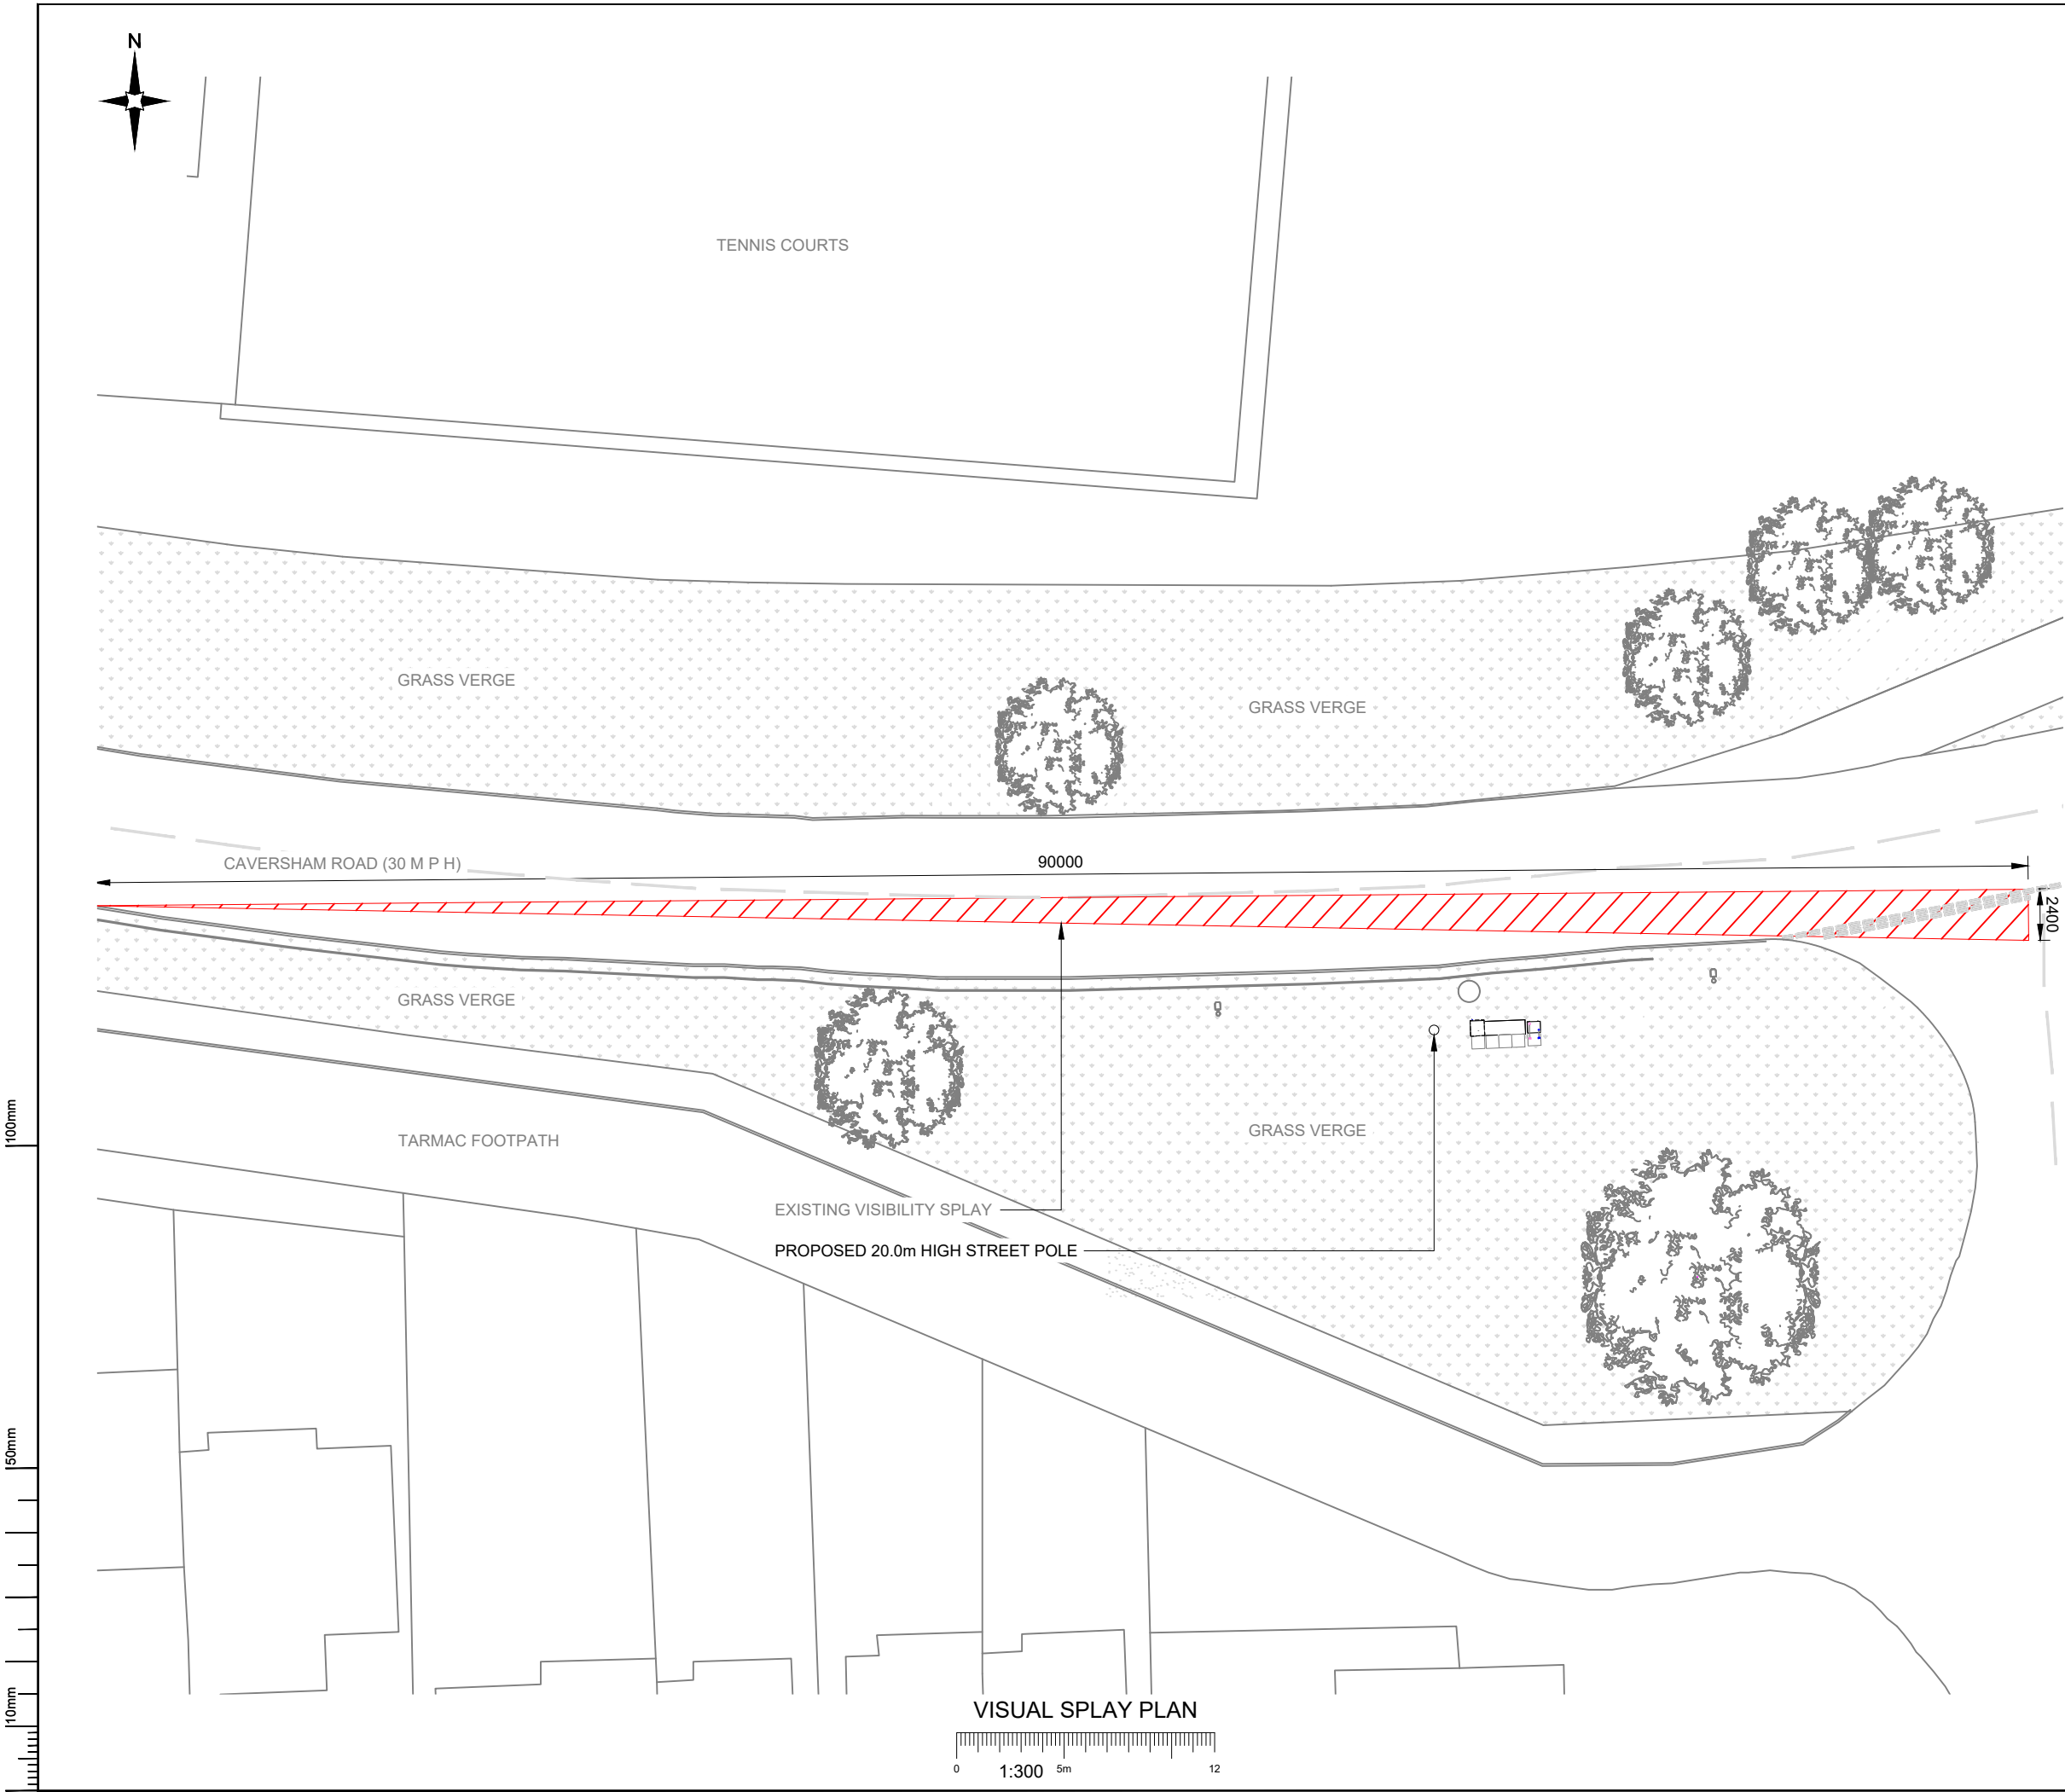

- NOTES:
1. ALL DIMENSIONS IN MM UNLESS OTHERWISE NOTED.

B	Visual Splay Added	AK	GBC	16.01.23
A	Issued for Planning	JWO	RWB	05.01.23
REV	MODIFICATION	BY	CH	DATE

**CK Hutchison
Networks (UK)
Limited**

Green Park,
450 Longwater Avenue,
Reading,
RG30 3UR

Design Consultant & Principal Contractor:



Great British Communications
Lapwing House, Block 3 Forward Point,
Ton House Lane, Widnes, Cheshire, WAB 0SL
t. 44 (0)151 420 4128
www.gbcservices.co.uk

Site Name:
CAVERSHAM PARK ROAD

3UK Nominal ID:
RDG20100

Address:
**CAVERSHAM PARK ROAD
EYE AND DUNSDEN
READING
BERKSHIRE
RH4 6QN**

Title:
005 VISUAL SPLAY PLAN

Project:
UNILATERAL SW

Purpose of Issue:
PLANNING

MBNL/TM/H3G Cell ID:
RDG208/TBC/RG6850

Drawing No:
RDG20100_RDG208_TBC_RG6850_GA_REV_B

Issue:
B