cad file name: \\PBR-CAD.IT2000.HANTS.GOV.UK\CAD2\EXTERNAL CLIENTS\READING BOROUGH COUNCIL\KATESGROVE PRIMARY SCHOOL\E05075 WINDOW REPLACMENT & EXTERNAL REPAIRS\01 WIP\AUTOCAD\1000 LOCATION\E04948_BLOCK PLAN V2017-DWG\E04948-101-102 KATESGROVE LOCATION & SITE PLAN.DWG

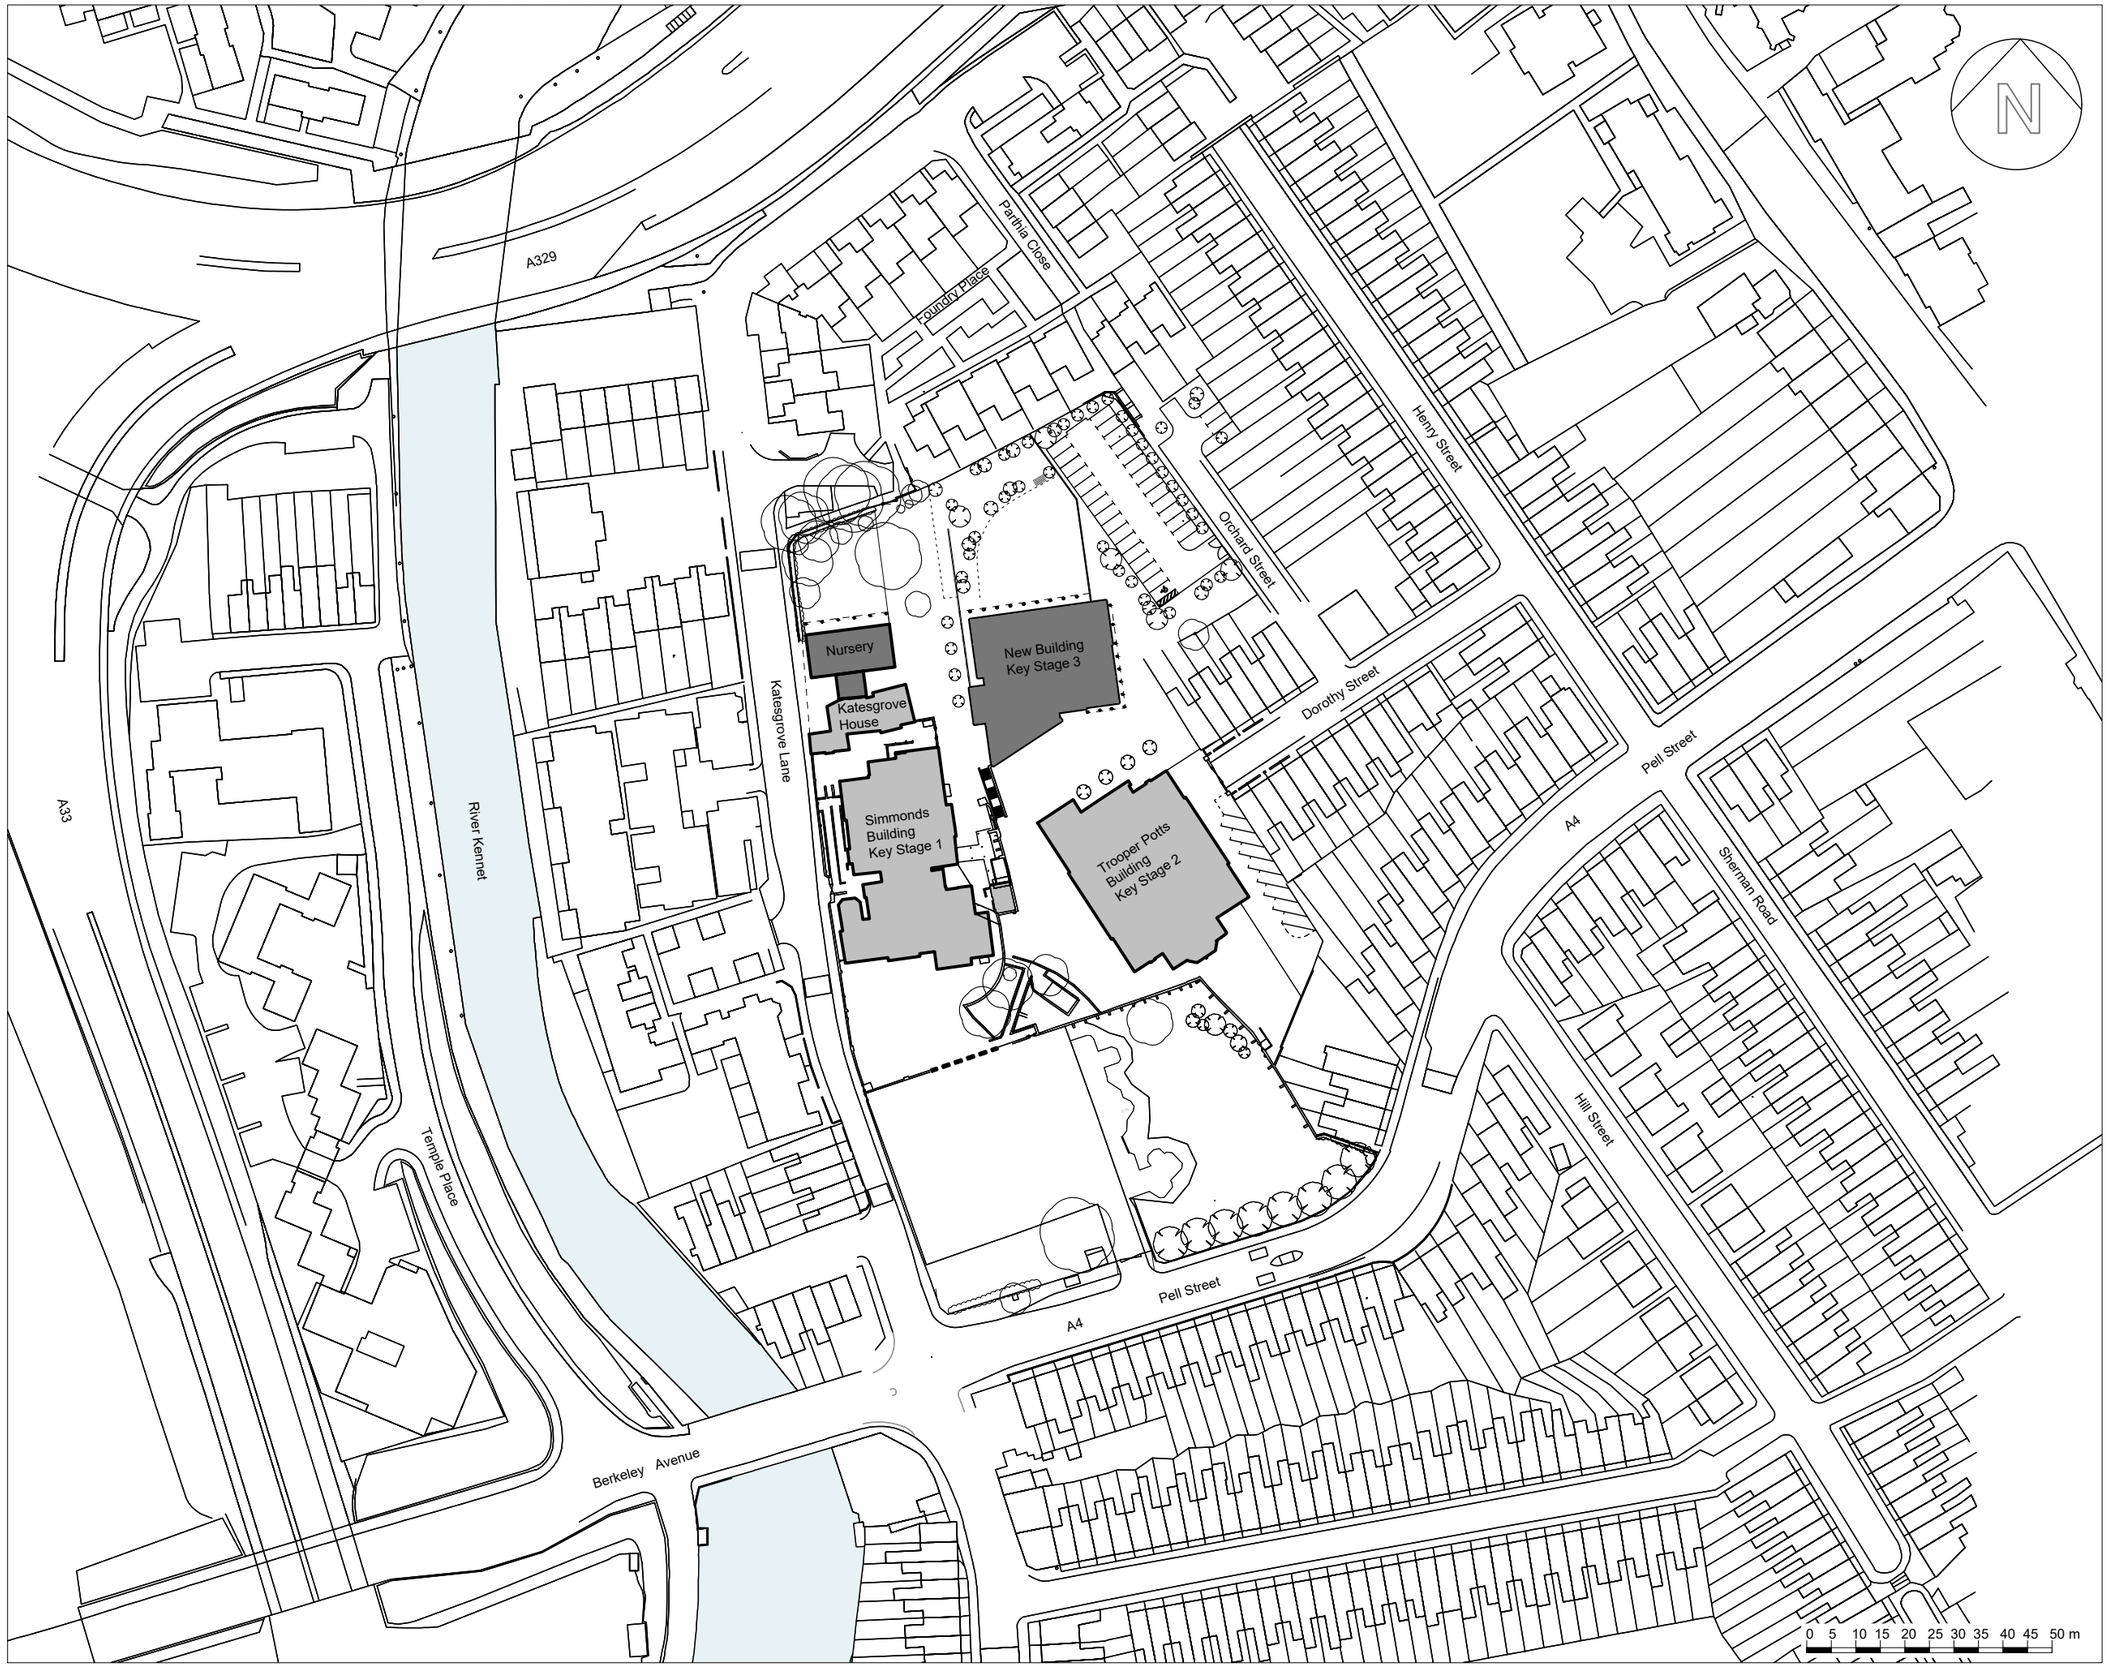

General Notes

1. This drawing is © copyright Hampshire County Council 2021. No unauthorised reproduction of any kind is permitted.
2. [redacted] Verify all dimensions prior to construction. Immediately report any discrepancies on the document to the Architect/Contract Administrator. This document shall be read in conjunction with associated models, specifications and related consultant's documents.
3. Drawing to be read with all relevant Architectural, Interiors, Structural, M&E, Drainage/Public Health, Landscape, Civils and Interiors drawings and specifications.
4. This map is reproduced from Ordnance Survey material with the permission of Ordnance Survey on behalf of the controller of Her Majesty's Stationery Office © Crown copyright. Unauthorized reproduction infringes Crown Copyright & may lead to prosecution or civil proceedings (100019180) 2021.

Hampshire County Council

Notes:

Rev	Description	Date	By	Chkd
P1	Consent	27.08.2021	BW	-

HCC Property Services,
Three Minsters House,
76 High Street, Winchester SO23 8UL
tel: (01962) 847801

Property Services

PROJECT NAME

Katesgrove Primary School, Reading RG1 2NL

SHEET NAME

Simmonds Building
Window & External Fabric Repairs
Location Plan

SCALE	*DRAWN*	*CHKD*	*APRV*
1:1000 @ A3	BW	-	-

DRAWING No.
project code - originator - volume - level - type - role - number — version

E04948 - HCC - 101 P1 .00

SUITABILITY
code description

Consent

10.05.2018