


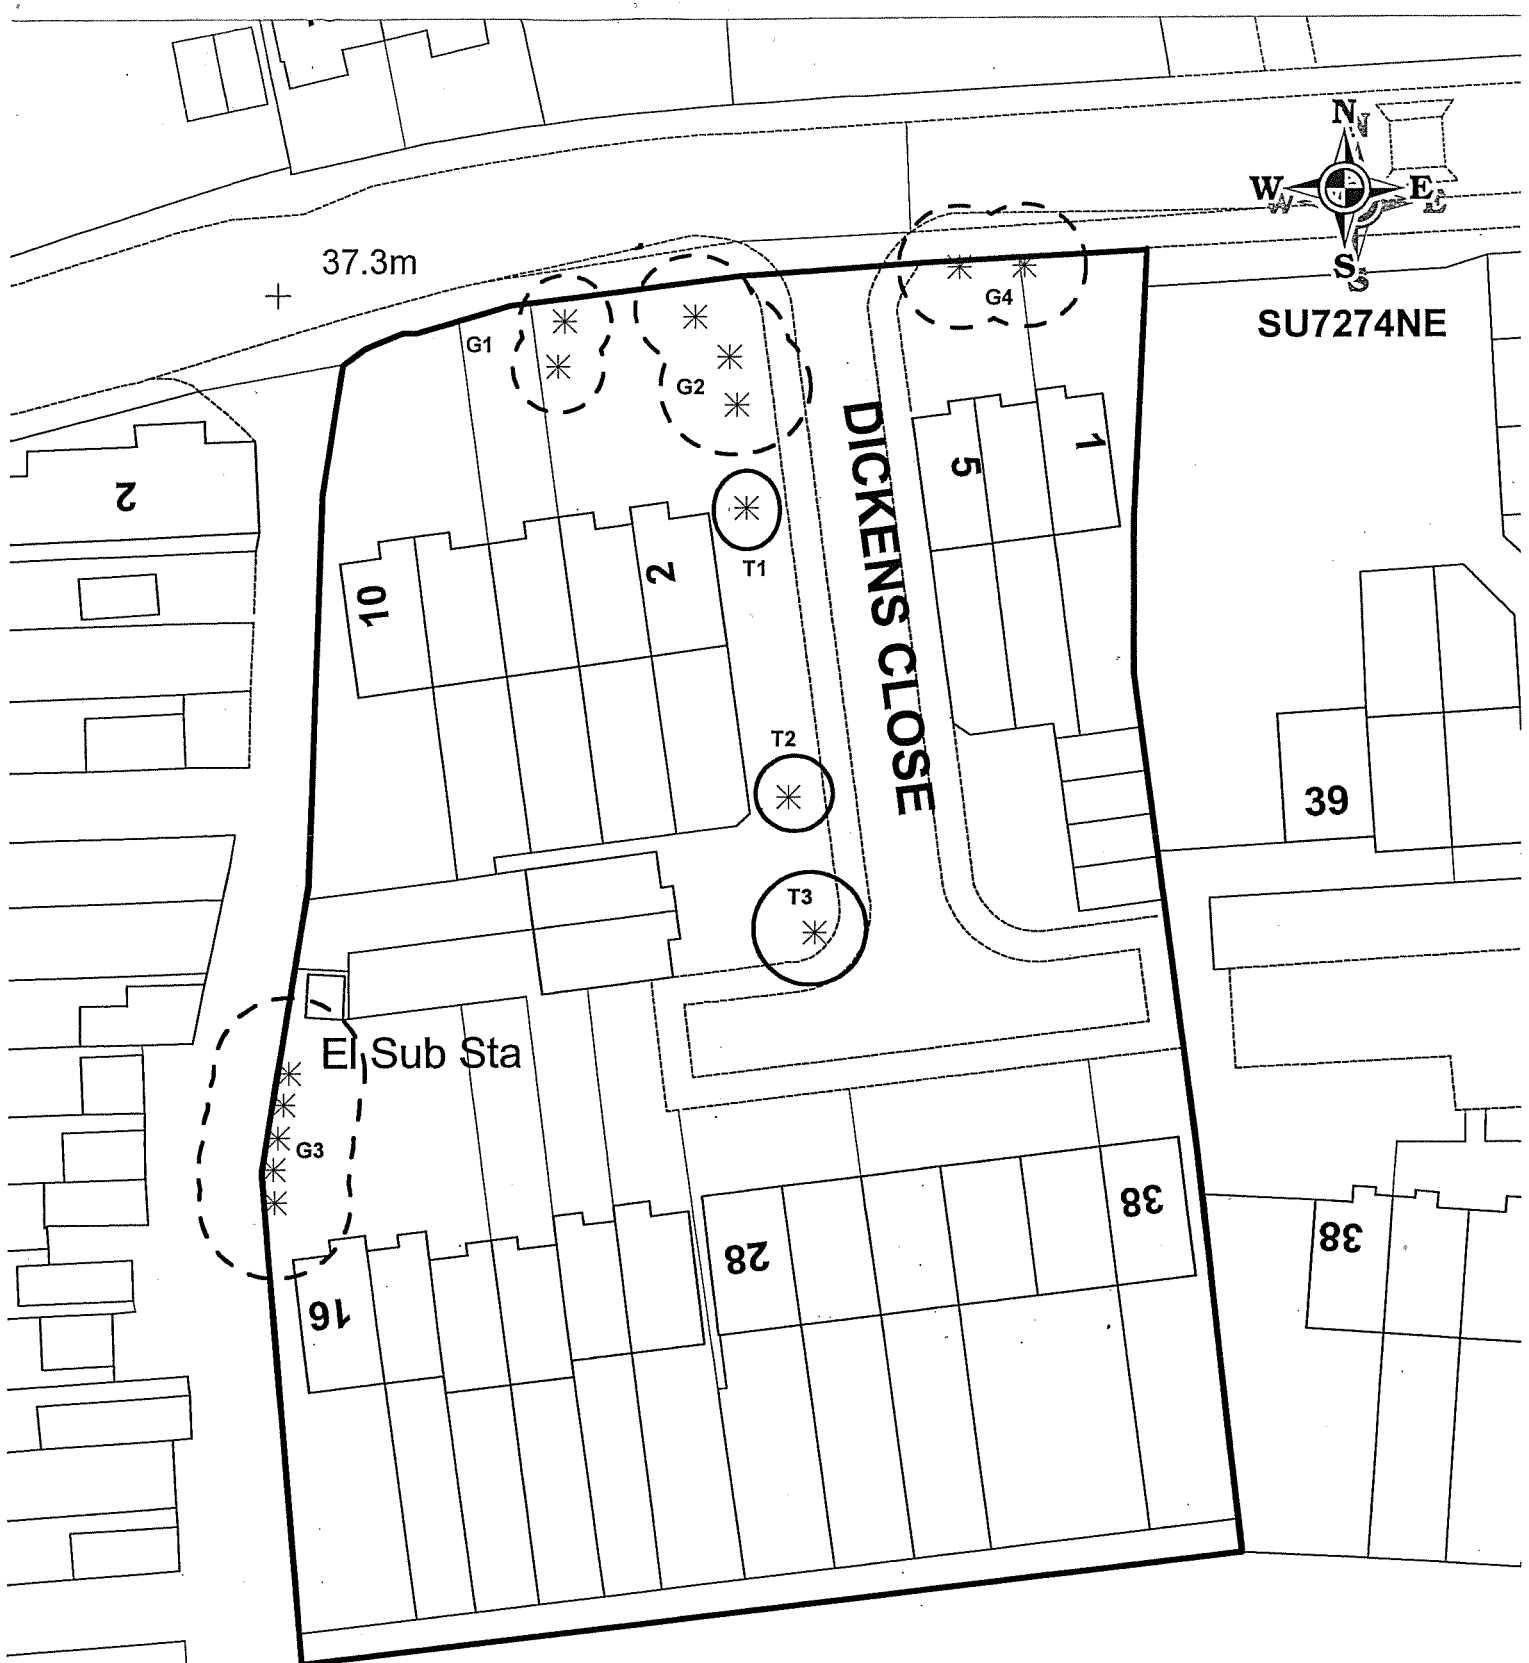

CERTIFIED A TRUE COPY

[Signature]
 C. J. [Name]
 HEAD OF [Department]
 READING BOROUGH COUNCIL
 CIVIC OFFICE, [Address]
 READING, [Postcode]

T1 & T2 Pyrus spp (Pear)
 T3 Betula spp (Birch)

G1 2 no. Betula spp (Birch)
 G2 2 no. Sorbus aria (Whitebeam)
 1 no. Juglans spp (Walnut)
 G3 5 no. Sorbus aria (Whitebeam)
 G4 2 no. Betula spp (Birch)

TITLE TREE PRESERVATION ORDER: DICKENS CLOSE, READING

DRG NO E2759

DATE MAY 2010

DRAWN BY KR

SCALE 1:500

© Crown Copyright All Rights Reserved. Reading Borough Council. Account No 100019672. 2009



Reading
 BOROUGH COUNCIL
 PLANNING SUPPORT TEAM