






Produced on 09 February 2022 from the Ordnance Survey National Geographic Database and incorporating surveyed revision available at this date.
This map shows the area bounded by 470606 173125, 470706 173125, 470706 173225, 470606 173125
Reproduction in whole or part is prohibited without the prior permission of Ordnance Survey.
Crown copyright 2022. Supplied by copyright trading as UKPlanningMaps.com a licensed Ordnance Survey partner (100054135).
Data licence expires 09 February 2023. Unique plan reference: v1c/750411/1015359

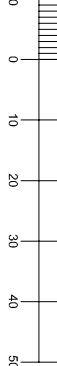


ORDNANCE SURVEY As Existing Scale 1:1250

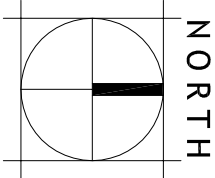

Scale Bar 1:500

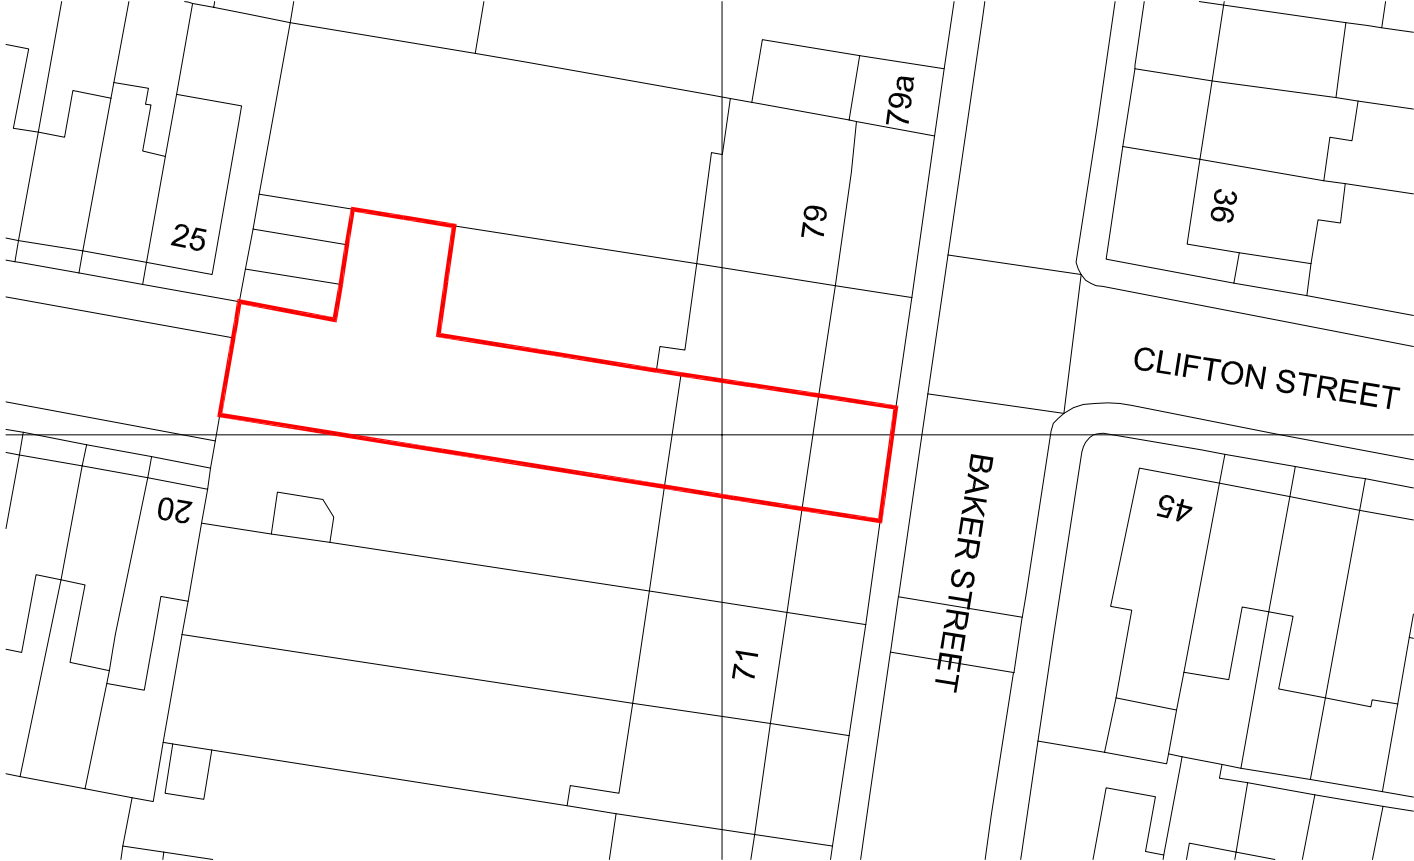

BLOCK PLAN As Existing Scale 1:500 @ A3

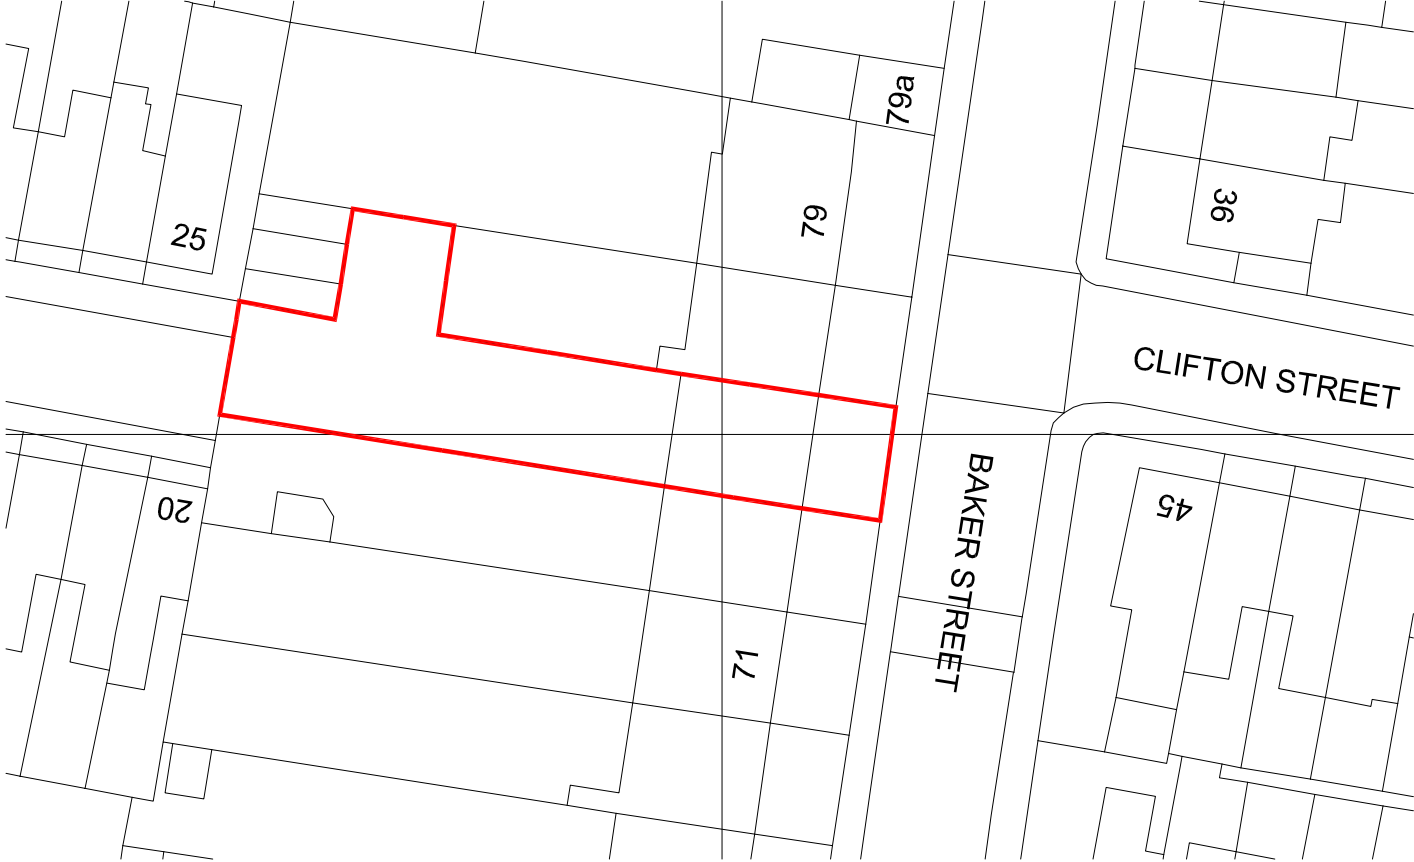

BLOCK PLAN As Proposed Scale 1:500 @ A3

PLANNING SUBMISSION		
HOLTAM+NEWMAN ARCHITECTS		
Project:	75, Baker Street Reading Berkshire RG1 7XY	
Client:	Ms. Linda Coombs	
Drawing title:	Ordnance Survey Plan (Existing) Block Plans As Existing and Proposed	
Scale:	Views @ A3 Dwg. No.:	Rev.:
Drawn by: CH	2108-P103	-
Check: FEB 2022		