



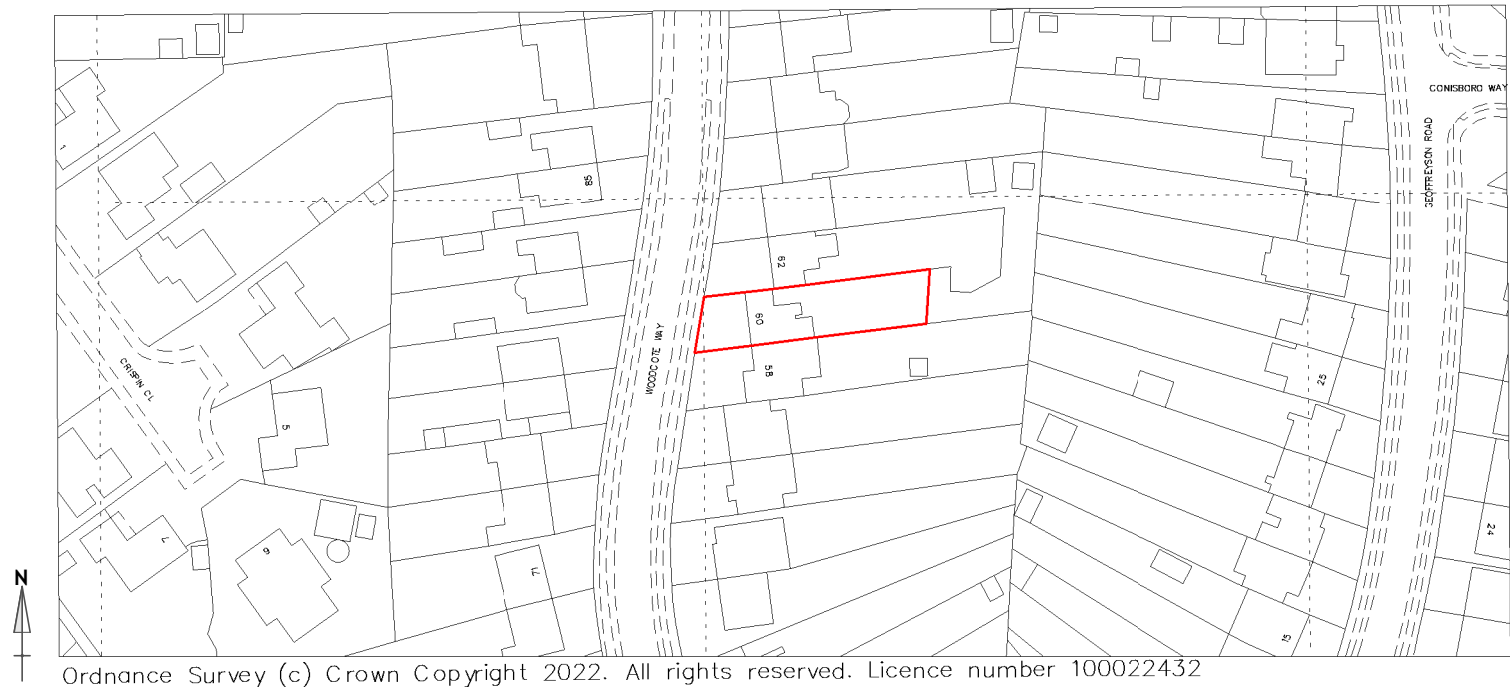


Existing Location Plan

Location | RF-RDG | Scale 1 : 1250

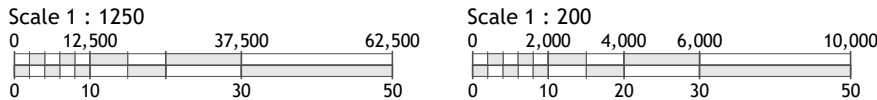

Approximate mid-point of first floor window to neighbouring habitable room

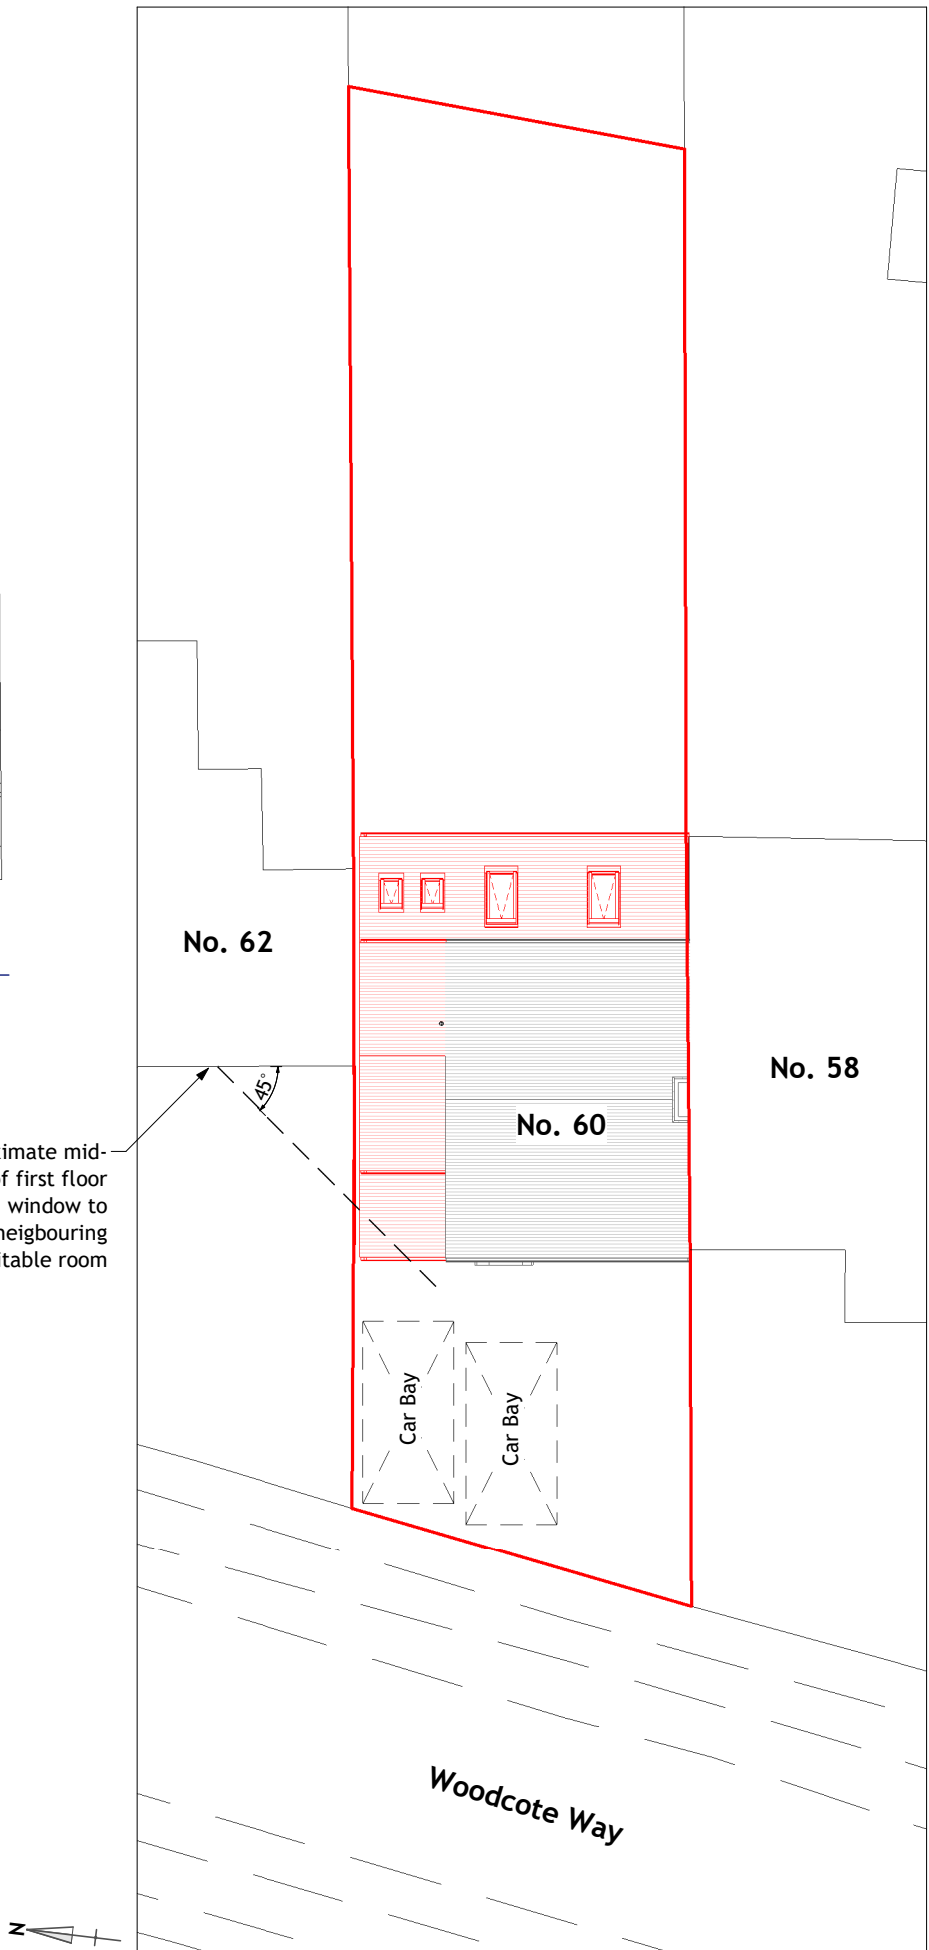

Proposed Site Level Plan

General Arrangement | RF-RDG | Scale 1 : 200

Copyright © 2022 Michael Aubrey Partnership Ltd. (MAPL)

Sheet Notes

- the drawing is copyright protected and may not be used, reproduced or relied upon by any third party except as explicitly agreed by MAPL
- all dimensions are in millimetres unless noted otherwise
- all measurements must be obtained from stated dimensions only and not be scaled off except for Local Authority Planning application purposes
- all drawings must be read in conjunction with all other project drawings and any discrepancies reported immediately for clarification
- full schedules, specification notes and legends are located on drawings numbered '900' to '999' (900 series)

Rev	Date	By	Description
0	12.12.2022	FM	First issue

m **micro** **aubrey**
a **partnership**
• 0118 962 9666 • www.mapl.co.uk

Client
Mr. & Mrs. Hallett

Project Address
**60 Woodcote Way, Caversham,
Berkshire. RG4 7HL**

Project Description
**Two Storey Side Extension &
Single Storey Rear Extension**

Sheet Title
Plans - Location & Proposed Site

Sheet Ref.	MAP-C4539-010	Rev.	0
Project Ref.	C4539	Date	12.12.2022
Drawn by	FM	Checked by	CB
Scale	As indicated	Sheet Size	A3