


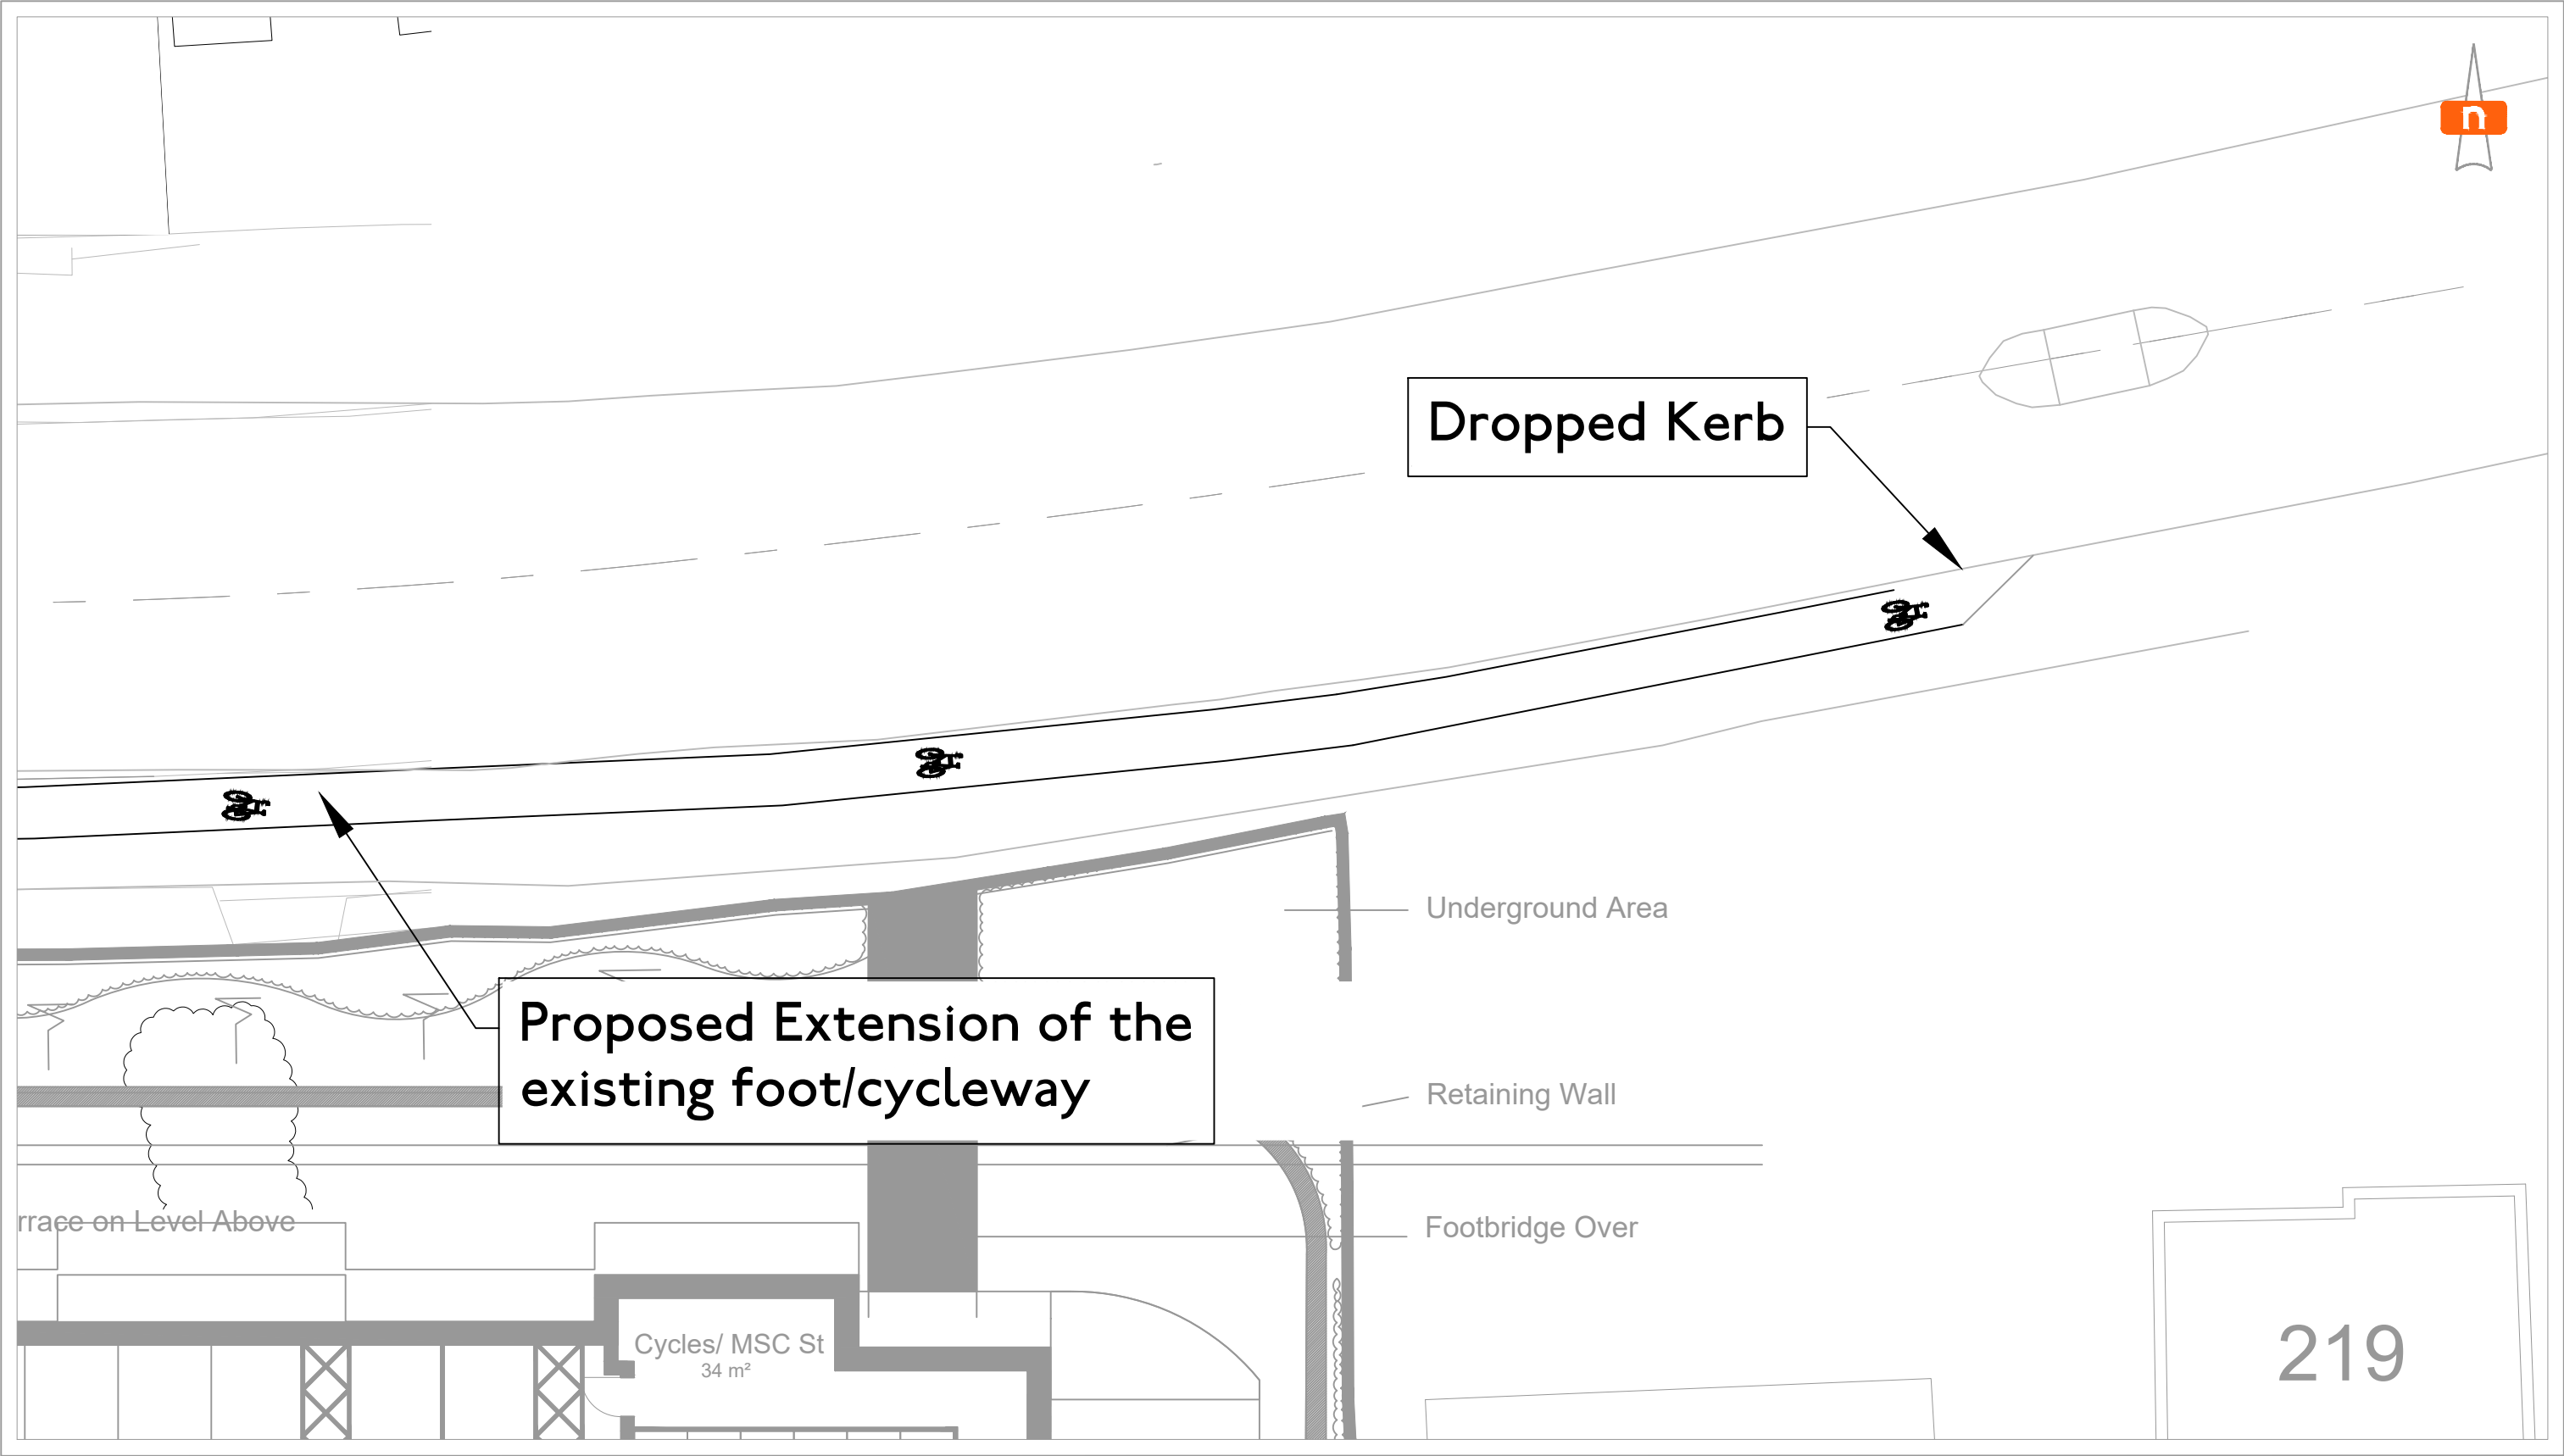

REV	DATE	REMARKS
A	14.02.2023	Initial Issue

CLIENT
Henley Road Limited

JOB TITLE
Henley Road, Caversham

DRAWING TITLE
Proposed Extension of the Foot/Cycleway

DRAWING NO. J32-5410-SK-004			
DRAWN	MM	CHECKED	CH
CREATED	Feb '23	SCALE	1:900 at A3

Note:
1. This drawing is indicative and subject to discussions with local & national highway authorities. This design is also subject to confirmation of land ownership, topography location of statutory services, detailed design and traffic modelling.
2. Road markings & traffic signs are to be in accordance with "The Traffic Signs Regulations and General Directions 2016".
3. Do not scale from this drawing. Work from figured dimensions only.
4. All dimensions are shown in metres unless noted otherwise.
5. For Planning and Section 106 purposes only (not for construction).

mode transport planning
Butler House
177 - 178 Tottenham Court Road
London
W1T 7NY
T 020 7000 9389
E info@modetransport.co.uk
W www.modetransport.co.uk

