



Notes
This drawing is prepared solely for design and planning submission purposes. It is not intended or suitable for either Building Regulations or Construction purposes and should not be used for such.
To be be read in conjunction with all other relevant documentation and drawings.
Express Planning to be immediately notified of discrepancies.
All dimensions to be cross-checked on-site prior to manufacture and construction.
Express Planning accepts no liability for any expense, loss or damage arising from any variation made to this drawing or in the execution of the work.
Copyright belongs to Express Planning Ltd.

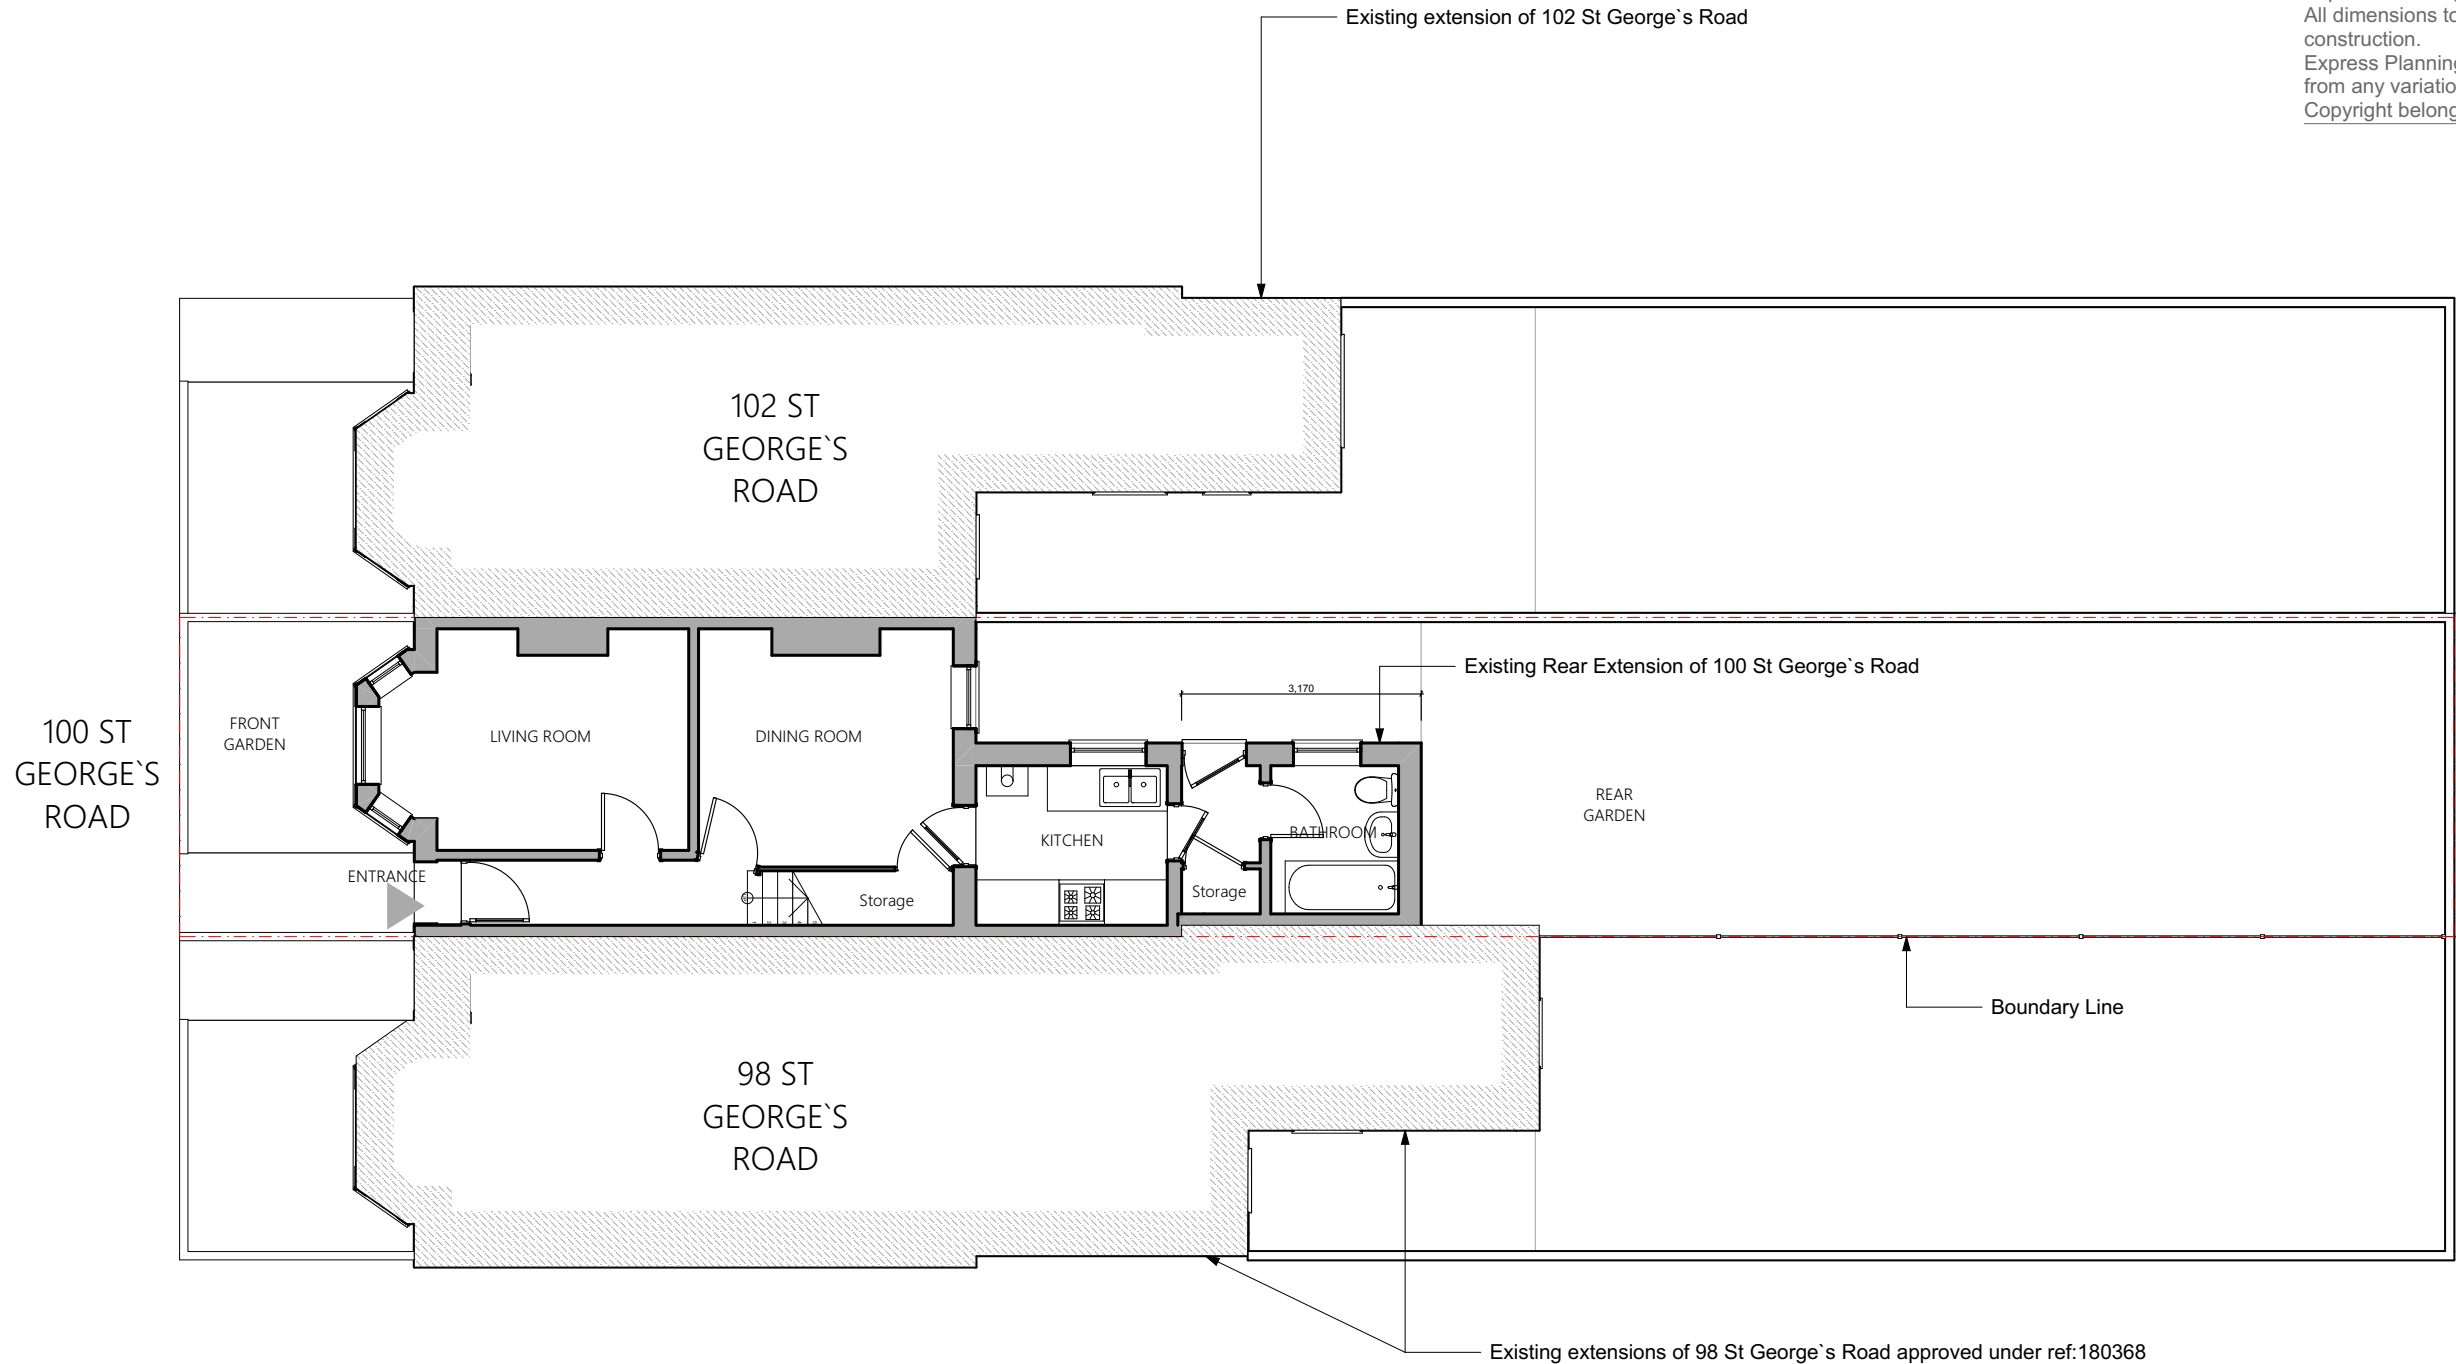

Existing Ground Floor Context Plan
Scale: 1:100

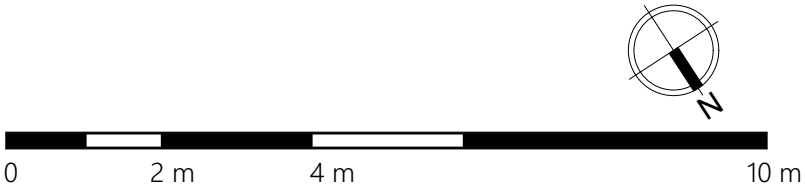

	Status	Scale @ A3	Purpose of Issue	Originator	Project Address	Project Description	Layout Title	Drawing Number			
	S0	1:100	Planning	Express Planning	100 St George's Road, Reading, RG30 2RH	Erection of a single-storey 1.56m deep-2.65m high further rear extension to existing rear extension and 4.00m deep-2.65 m high rear extension	Plans Existing 0. GF-Existing Ground Floor Context Plan	project	originator	zone	level
		Project No: 149-RG30	Date 12 December 2022	Checked by MA				type	role	number	rev
										149-RG30 - GA - ZZ - 00 - DR -N/A - 100202	