



Notes.
- DO NOT SCALE FROM THIS DRAWINGS
- SETTING OUT & ALL MEASUREMENT
SHOULD BE TAKEN ON SITE

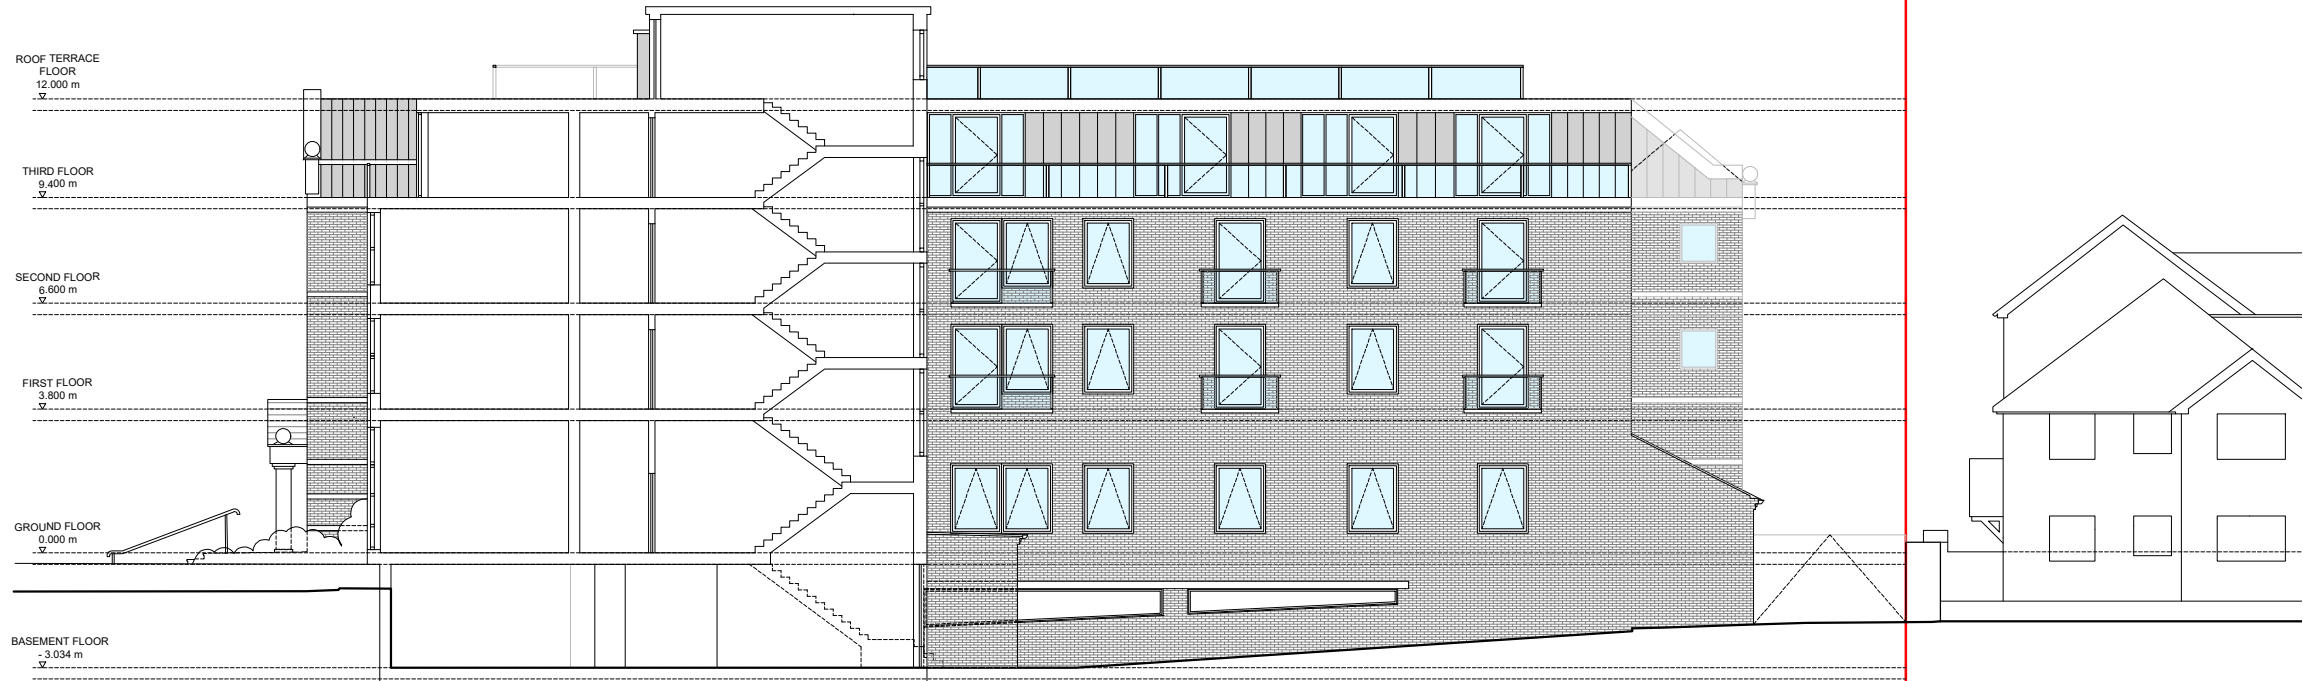

PROPOSED SECTION A-A

Alexander House, 205-207 King's Rd

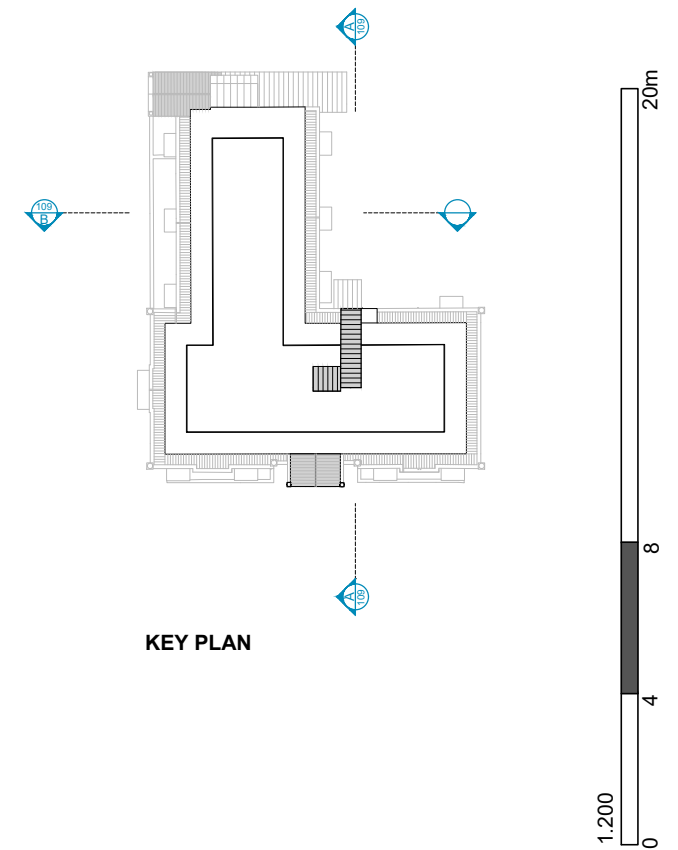

PROPOSED SECTION B-B

Alexander House, 205-207 King's Rd

Client.
BURLEIGH ESTATES

Project.
**Alexander House, 205-207 King's Rd,
Reading RG1 4LS**

Title.
PROPOSED SECTION AA&BB

Project Initial.
AHR

Date.
15 Sept 2022

Drawing Number.
AHR_PA2 109

Revision.
A

Drawing Scale.
1:200 @ A3

Drawn.
IF

Checked.
AB

AQUA

Architecture | Urban Design | Interiors | Building Consultancy
ONE Alfred Place. 1 Alfred Place. London. UK
info@aquaarchitects.com | www.aquaarchitects.com