

Dimensions: This drawing is suitable as a base drawing for construction, but all dimensions must be checked on site prior to commencement of works. All dimensions are in millimetres.

Consultants/Specialists: Where indicated, a suitable Structural Engineer and/or Party Wall Surveyor should be consulted. Drawings and specifications prepared by specialists should be submitted to the architect for checking prior to fabrication works.


Copyright: Drawings and documents prepared by Taylor & Co are copyright protected and must not be copied for purposes unrelated to this project without written consent.

CDM 2015 (Construction Design and Management) Regulations apply to both domestic and commercial projects and all clients have important legal duties under this health and safety legislation. Please see the HSE website for more information regarding these duties. (www.HSE.gov.uk/construction/cdm)

© Taylor & Company (Architects) Ltd 2022



AMENDMENTS

.

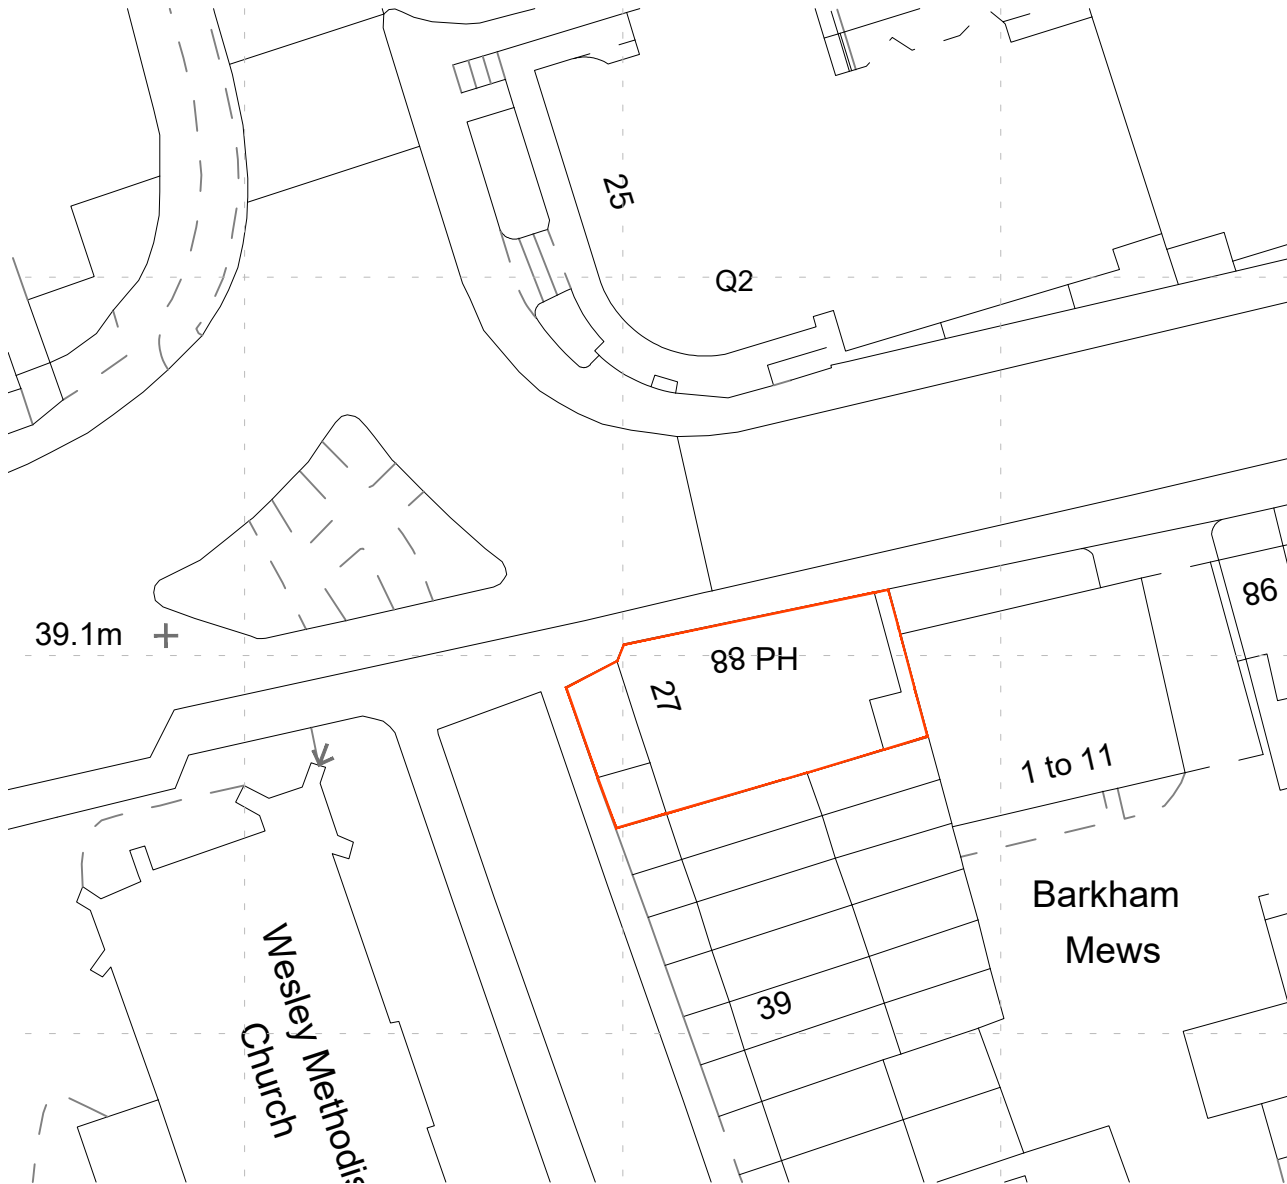


Site Block Plan

Scale 1:500

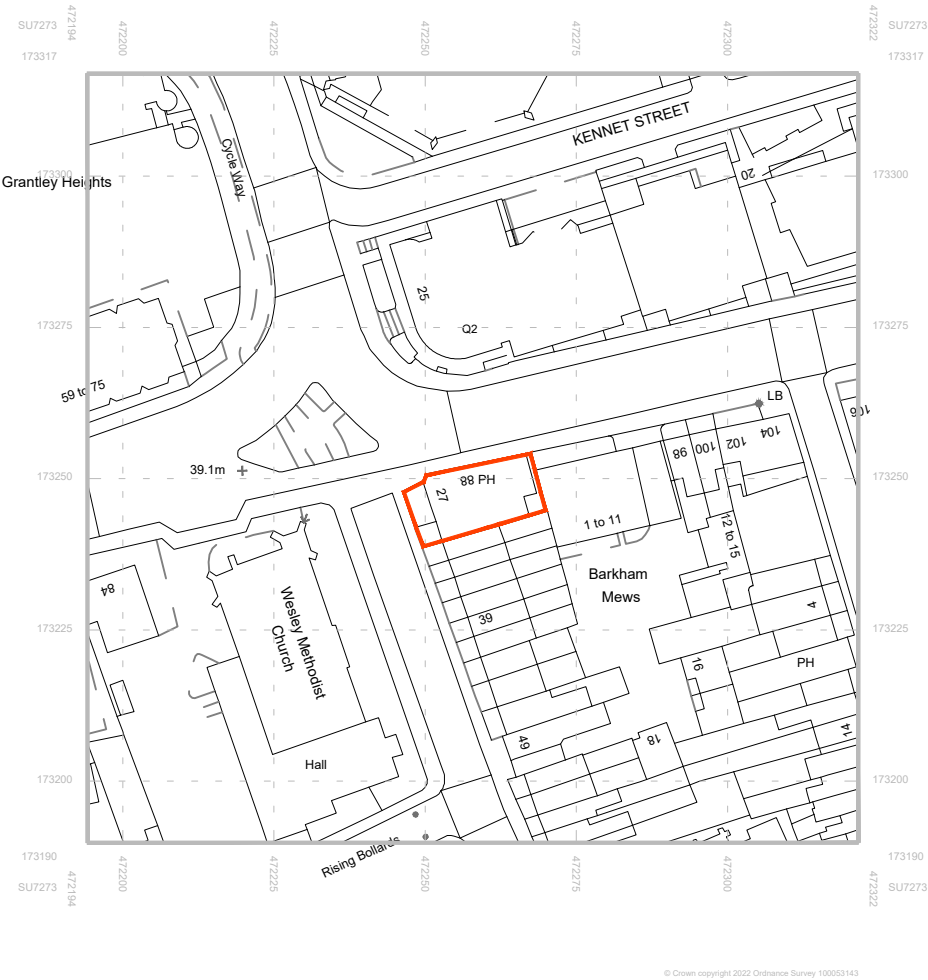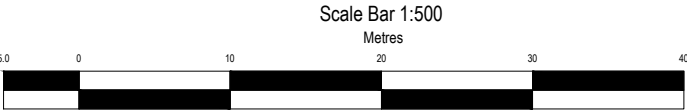


Site Location Plan

Scale 1:1250

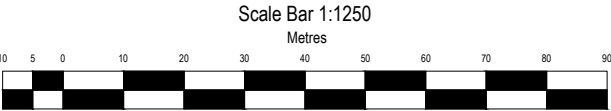

North

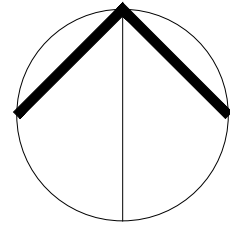

Client
Stonegate Group

Site Address
Lyndhurst Arms P.H. No. 88
Queens Road, Reading,
Berkshire, RG1 4DG

Title
Site location and block plan

Scale (A3 sheet) Varies	Date Sept 22	Drawn by JGS
----------------------------	-----------------	-----------------

Drawing number
2133-01

TAYLOR+CO | ARCHITECTS

ARCHITECTURE - CONSERVATION - INTERIOR DESIGN

01905 621600
taylorandcoarchitects.co.uk
design@taylorandcoarchitects.co.uk

RIBA