



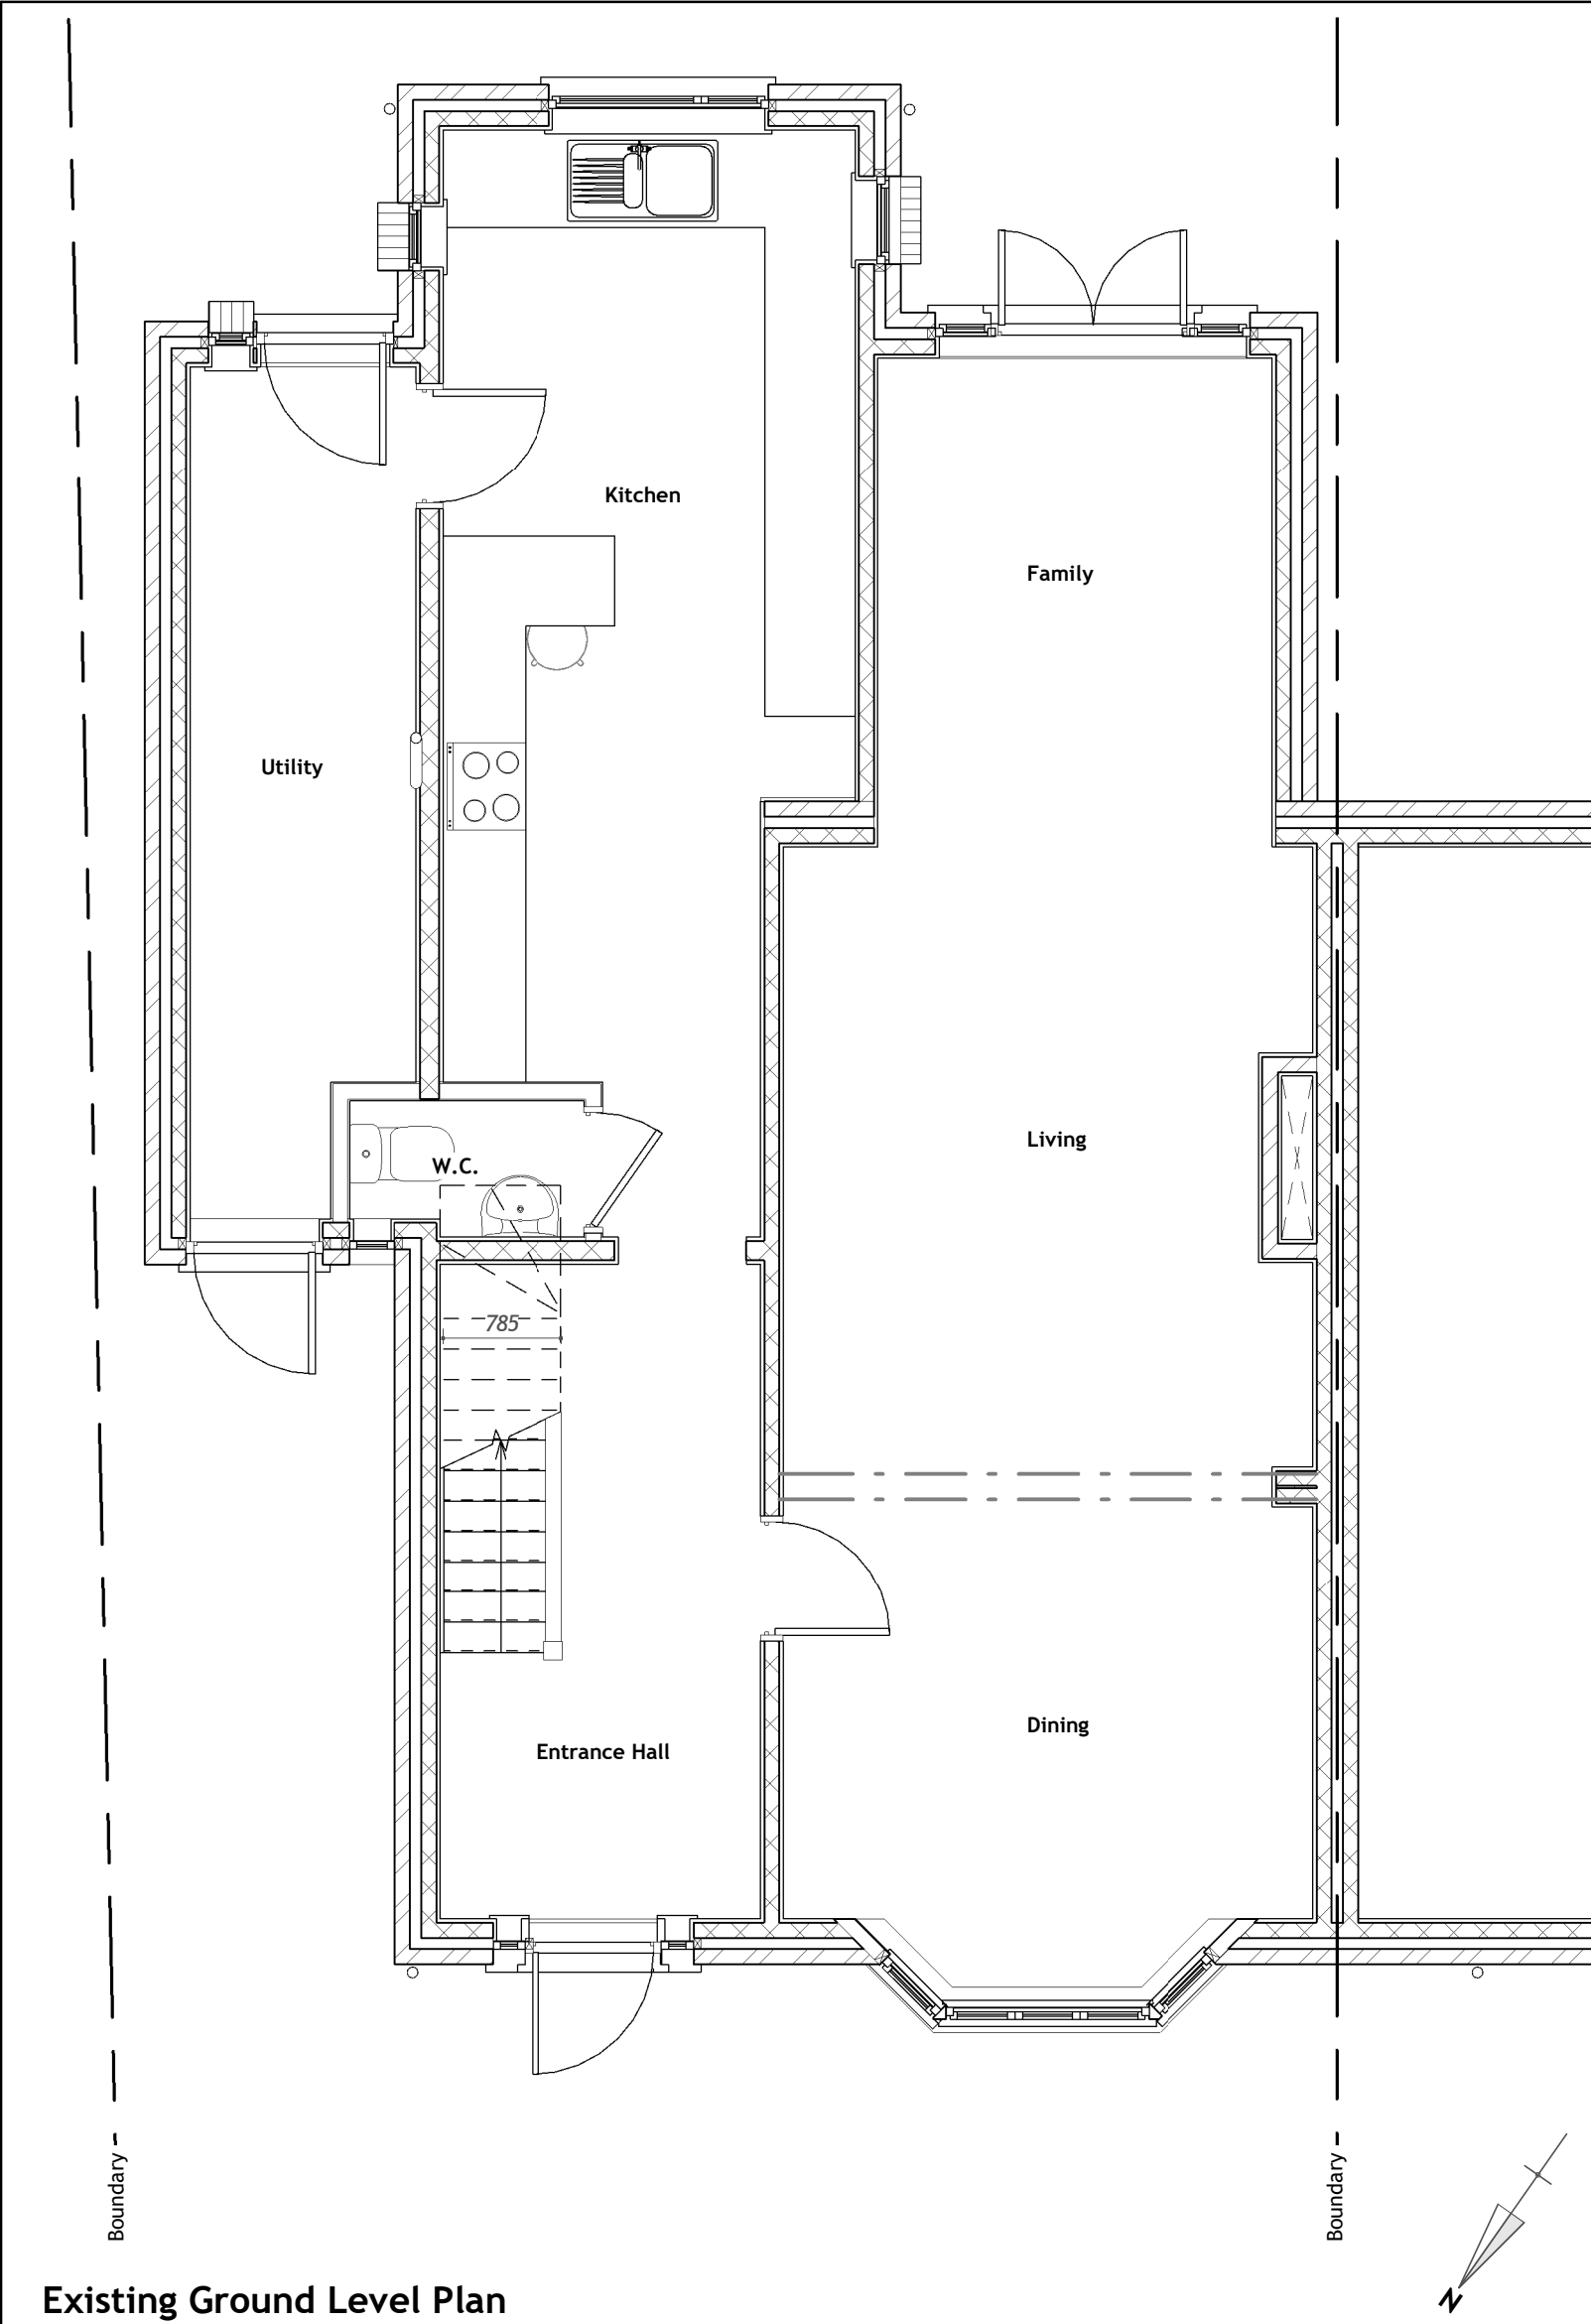


Existing Ground Level Plan

General Arrangement | 00-FFL | Scale 1 : 50

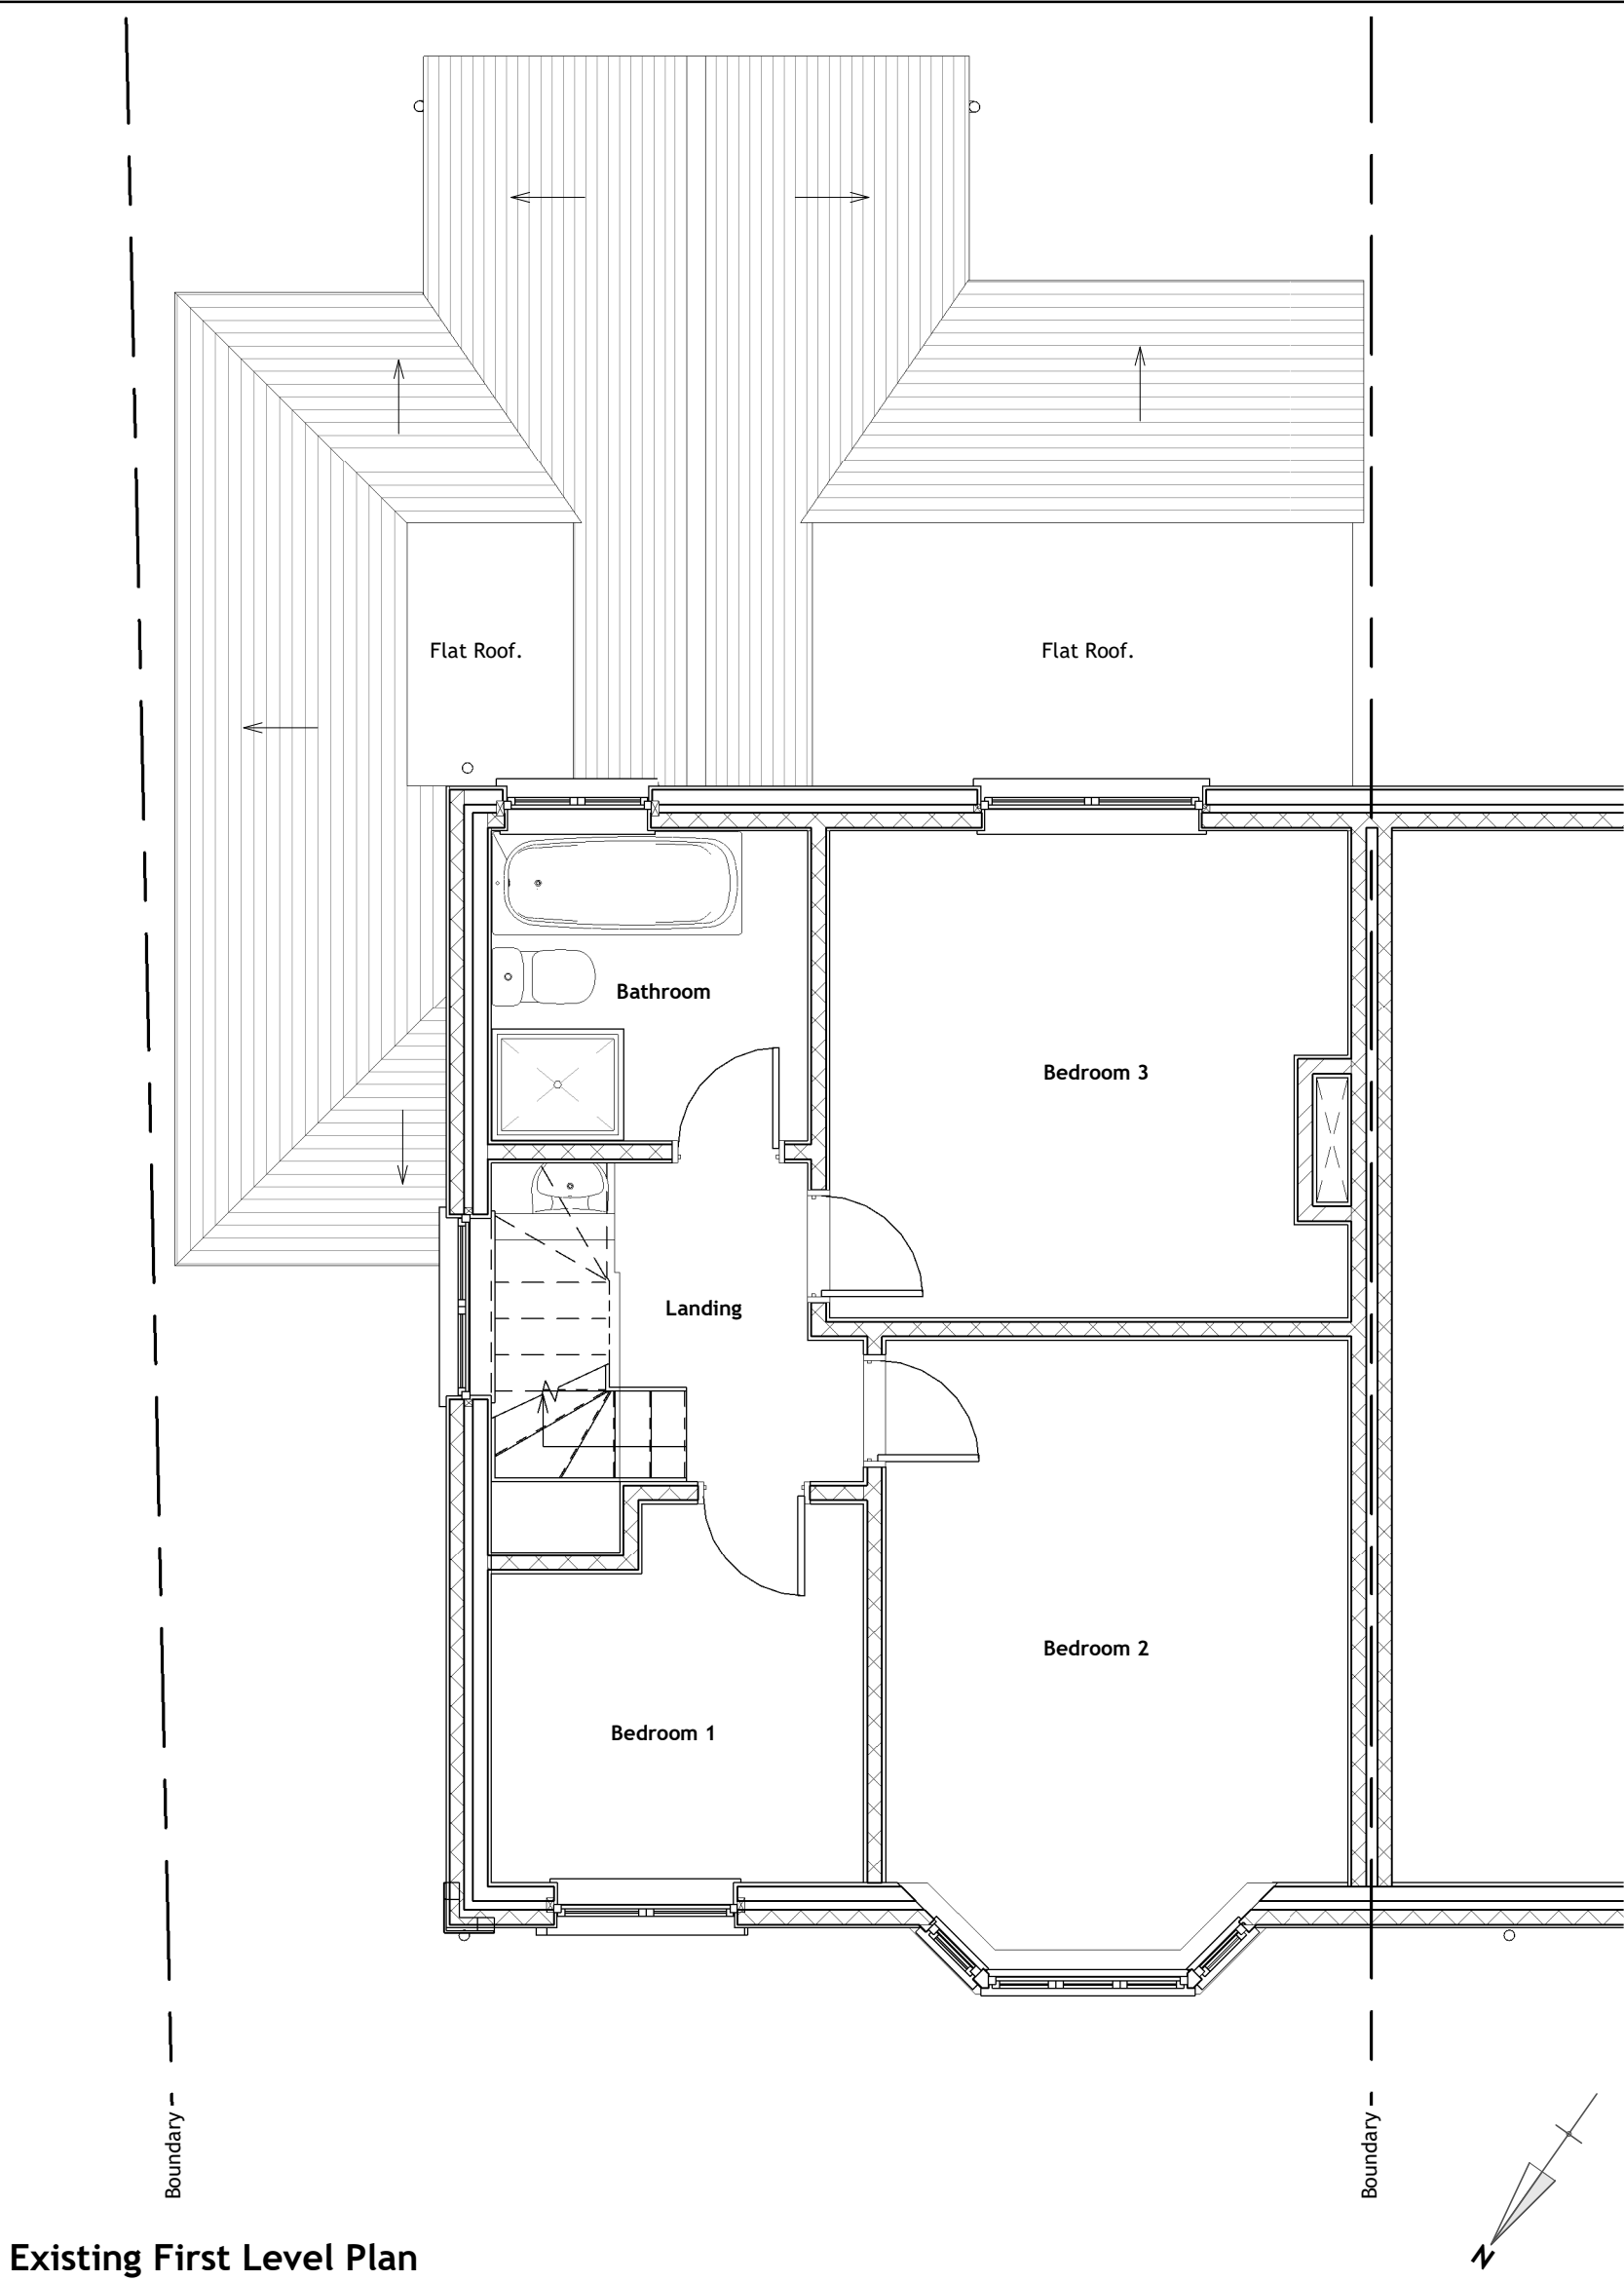

Existing First Level Plan

General Arrangement | 01-FFL | Scale 1 : 50

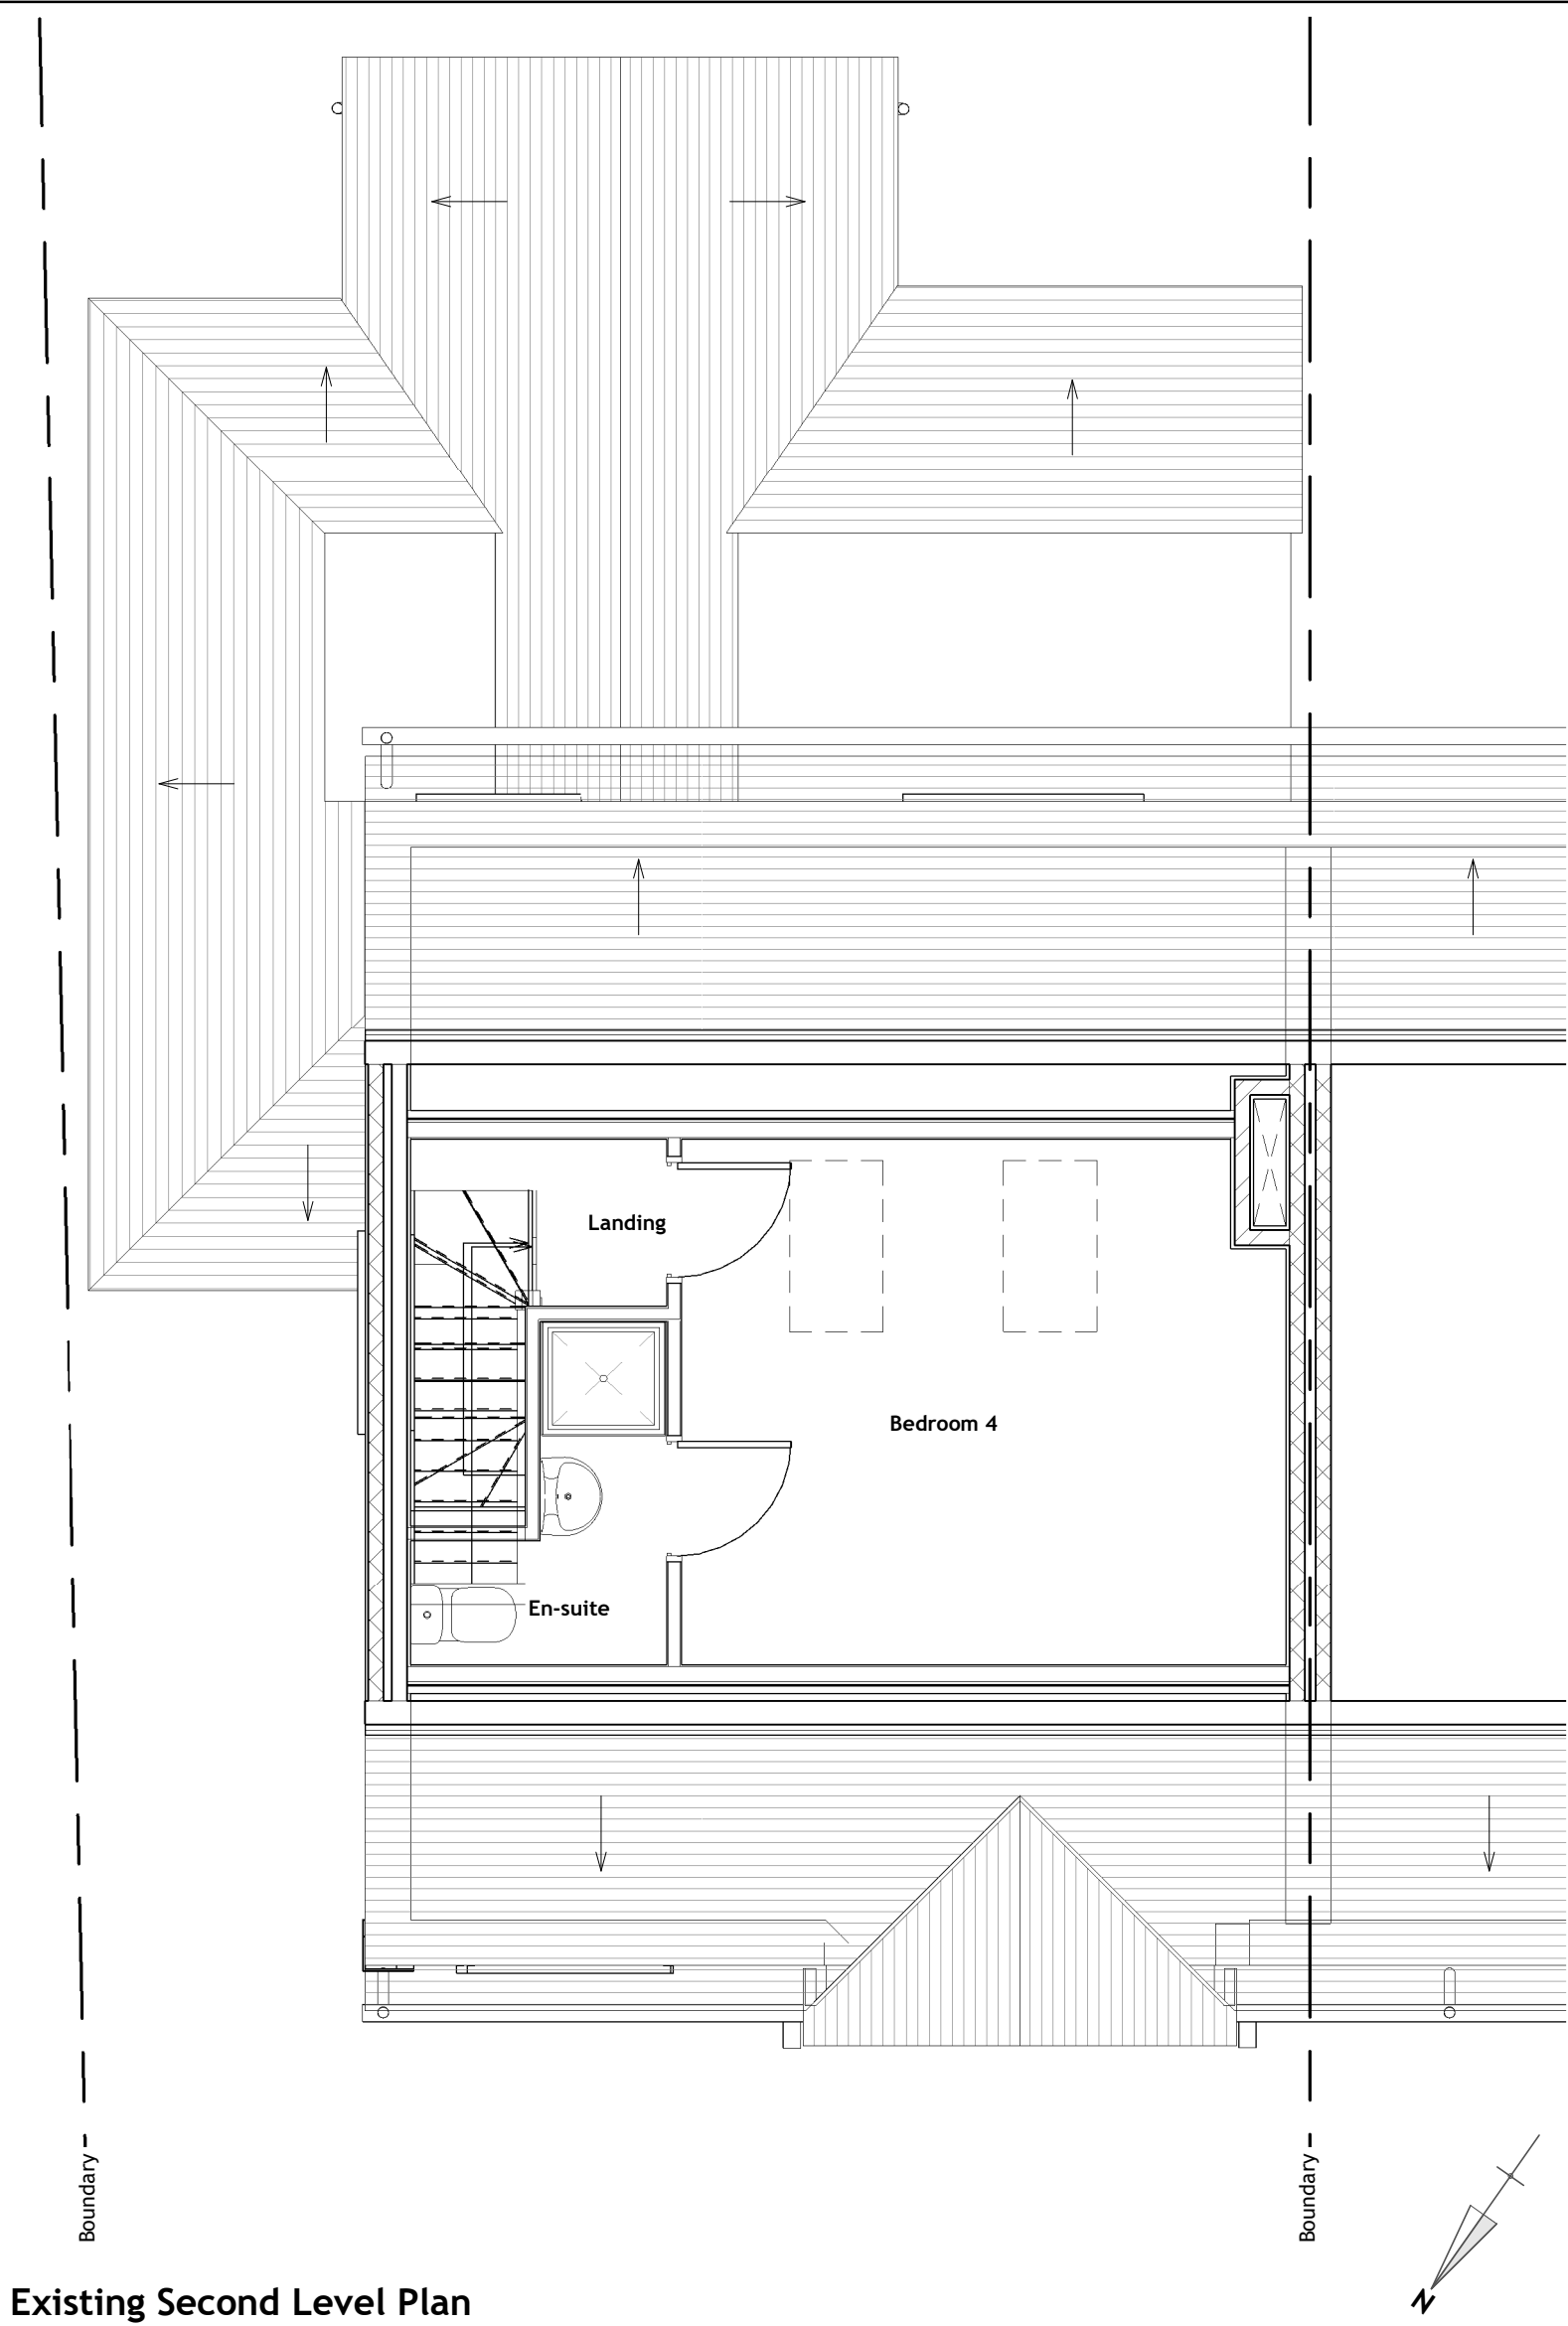

Existing Second Level Plan

General Arrangement | 02-FFL | Scale 1 : 50



Existing Elevation - South

General Arrangement | Scale 1 : 100




Existing Elevation - West

General Arrangement | Scale 1 : 100





Existing Elevation - North

General Arrangement | Scale 1 : 100

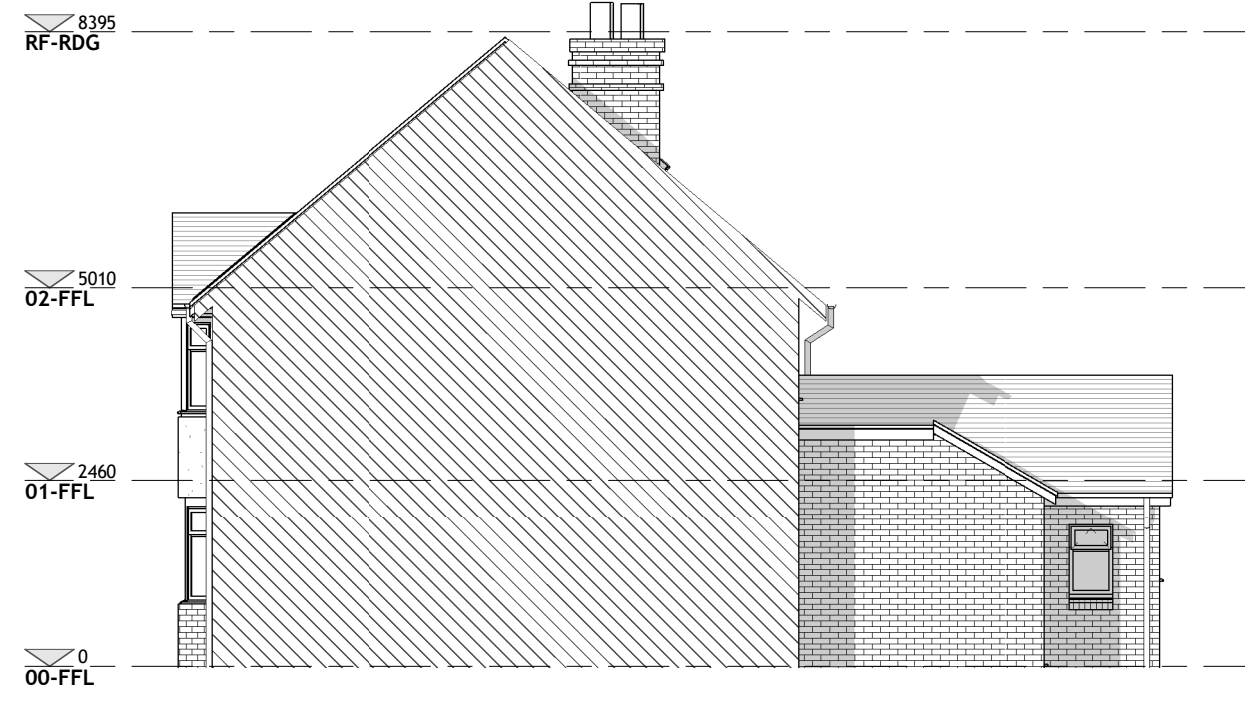

Existing Elevation - East

General Arrangement | Scale 1 : 100

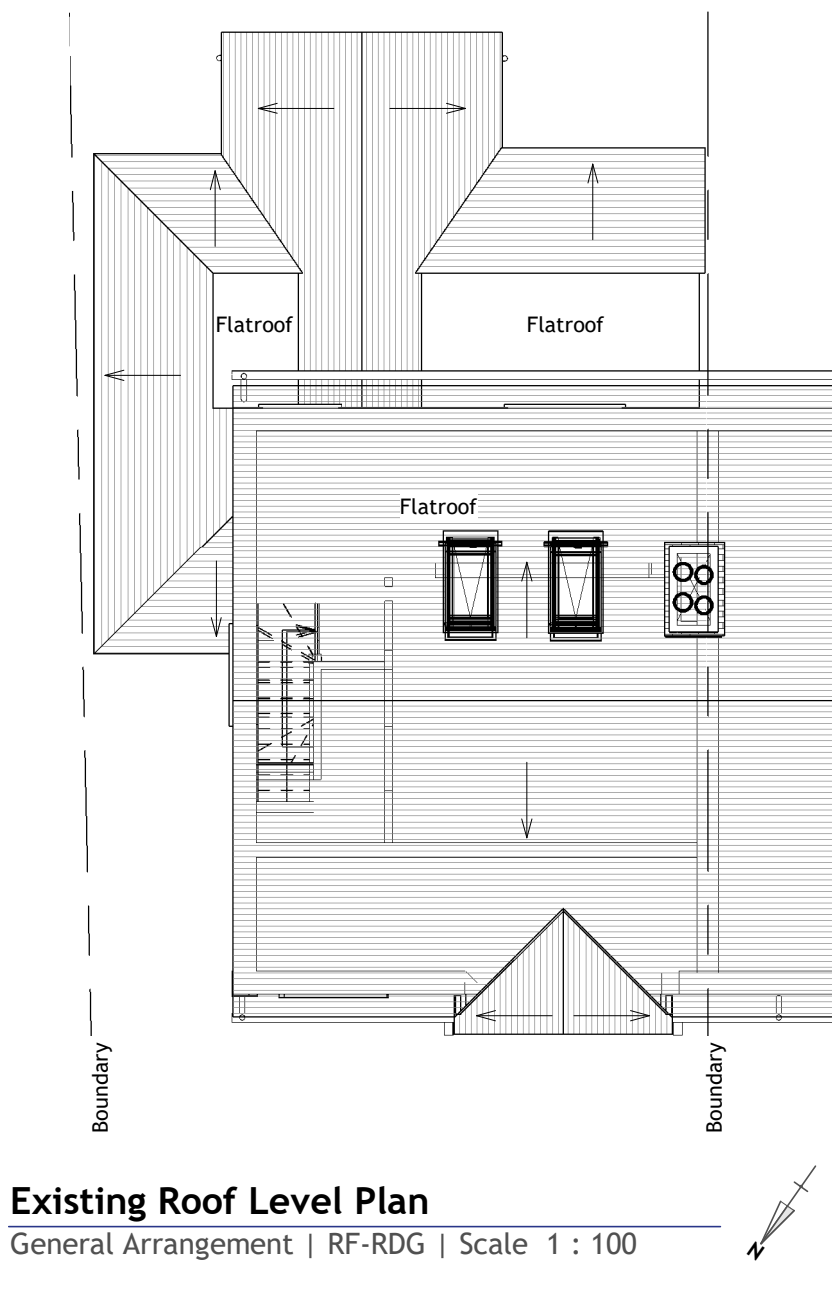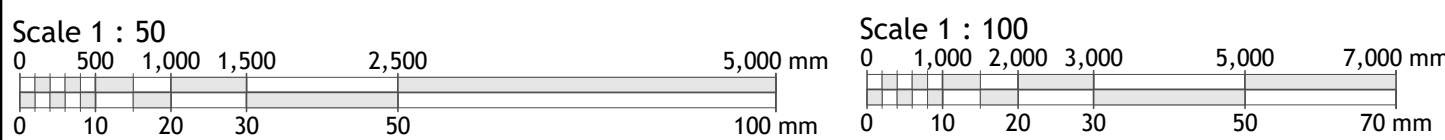

Existing Roof Level Plan

General Arrangement | RF-RDG | Scale 1 : 100

Copyright © 2022 Michael Aubrey Partnership Ltd. (MAPL)

Sheet Notes

- the drawing is copyright protected and may not be used, reproduced or relied upon by any third party except as explicitly agreed by MAPL
- all dimensions are in millimetres unless noted otherwise
- all measurements must be obtained from stated dimensions only and not be scaled off except for Local Authority Planning application purposes
- all drawings must be read in conjunction with all other project drawings and any discrepancies reported immediately for clarification

Rev	Date	By	Description
-----	------	----	-------------



Client

Ms. Eva Millar

Project Address

52 Recreation Road, Tilehurst.
Reading.
RG30 4UA

Project Description

Loft Conversion.

Sheet Title

Plans and Elevations - Existing
GA

Sheet Ref. MAP-C4339-111 Rev. 0

Project Ref. C4339 Date 13.04.2022

Drawn by LM Checked by JMR

Scale As indicated Sheet Size A1