


Slug & Lettuce, 7-9 Friar Street, Reading, RG1 1DB

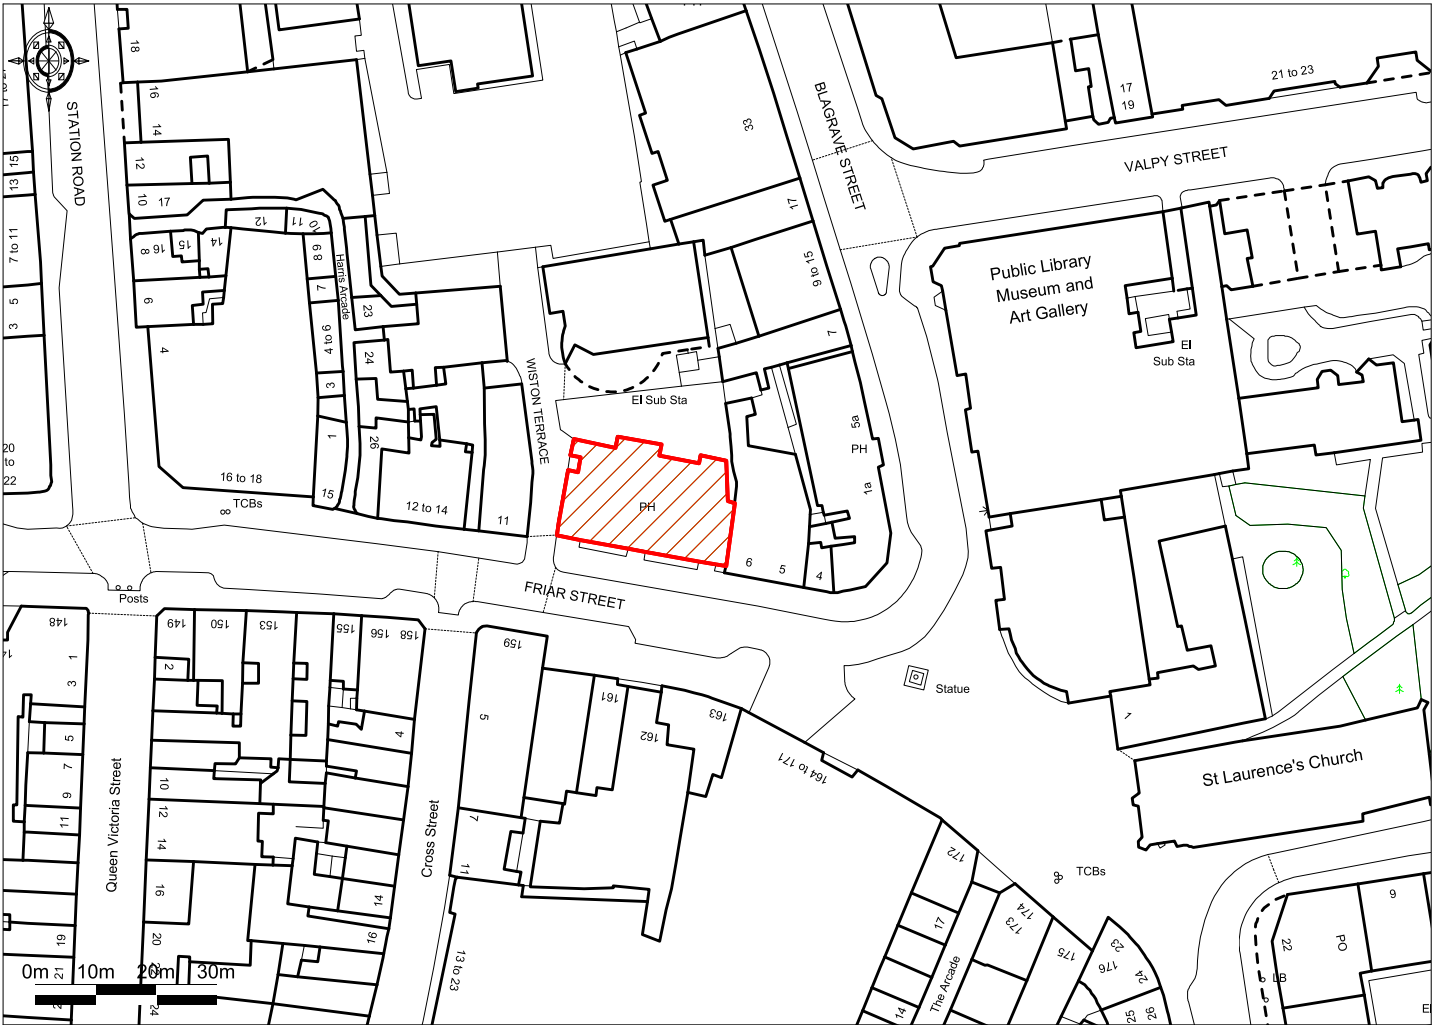

Ordnance Survey © Crown Copyright 2011. All rights reserved. Licence number 100020449. Plotted Scale -1:1250

Plan No: YRNL140911
Original Paper Size: A3