Notes:

© This drawing remains the property of The Keen Partnership and shall not be copied without prior written consent.

All dimensions to be checked on site and any discrepancies to be reported before work commences.

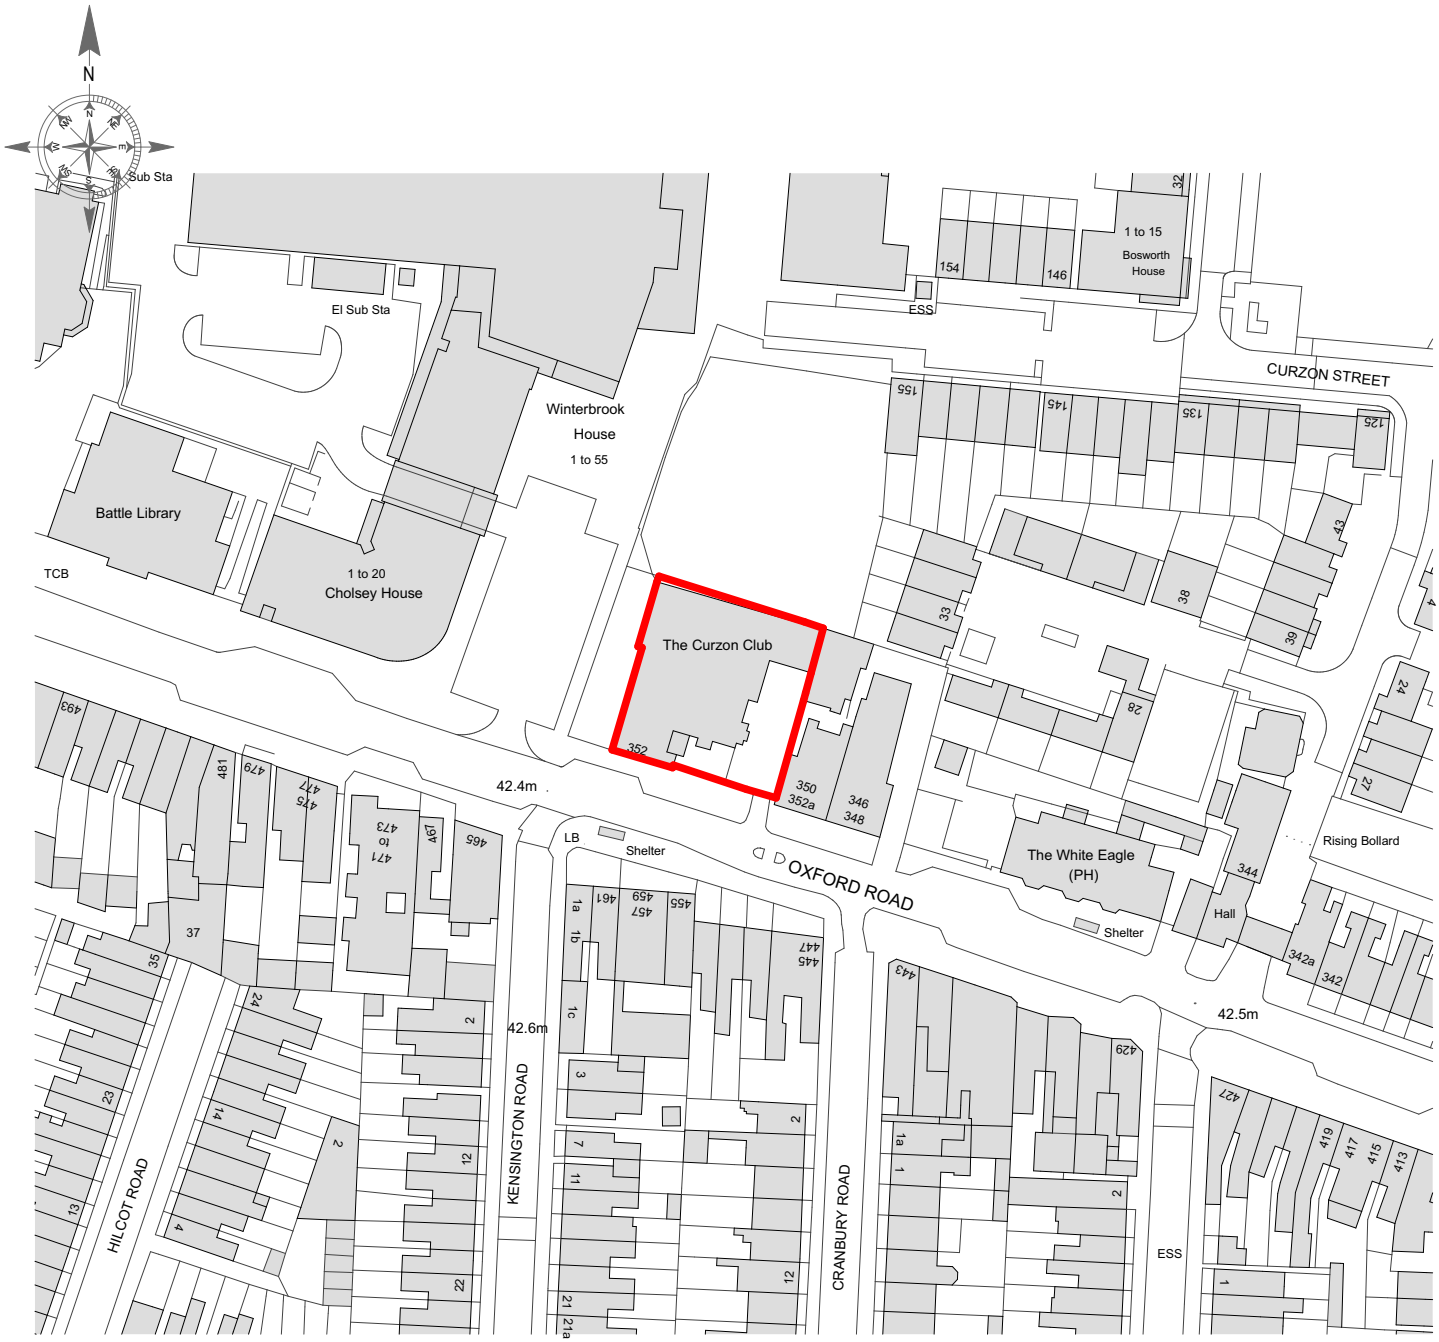

Ordnance Survey, (c) Crown Copyright 2021. All rights reserved. Licence number 100022432

1:1250

0 12.5 25 37.5 50 62.5 m

Drawing Title:

Location Plan

THE KEEN PARTNERSHIP
The Courtyard
Edinburgh Road
Reading RG30 2UA
Tel: 0118 9510 855
Fax: 0118 9510 866
chris@keenpartnership.co.uk
www.keenpartnership.co.uk

Client: **City Wide Serviced Apartments Limited**

Job Title: **362 Oxford Rd, Reading RG30 1AQ**

cabe chartered association of building engineers

RICS

Drawing Date:	Status:	
30.05.2021	PLANNING DRAWINGS	
Issue Date:	Drawn By:	Scale:
15/06/2022	CM	1:1250@A4
Job No:	Drawing No:	Rev:
9046	PL-01	