



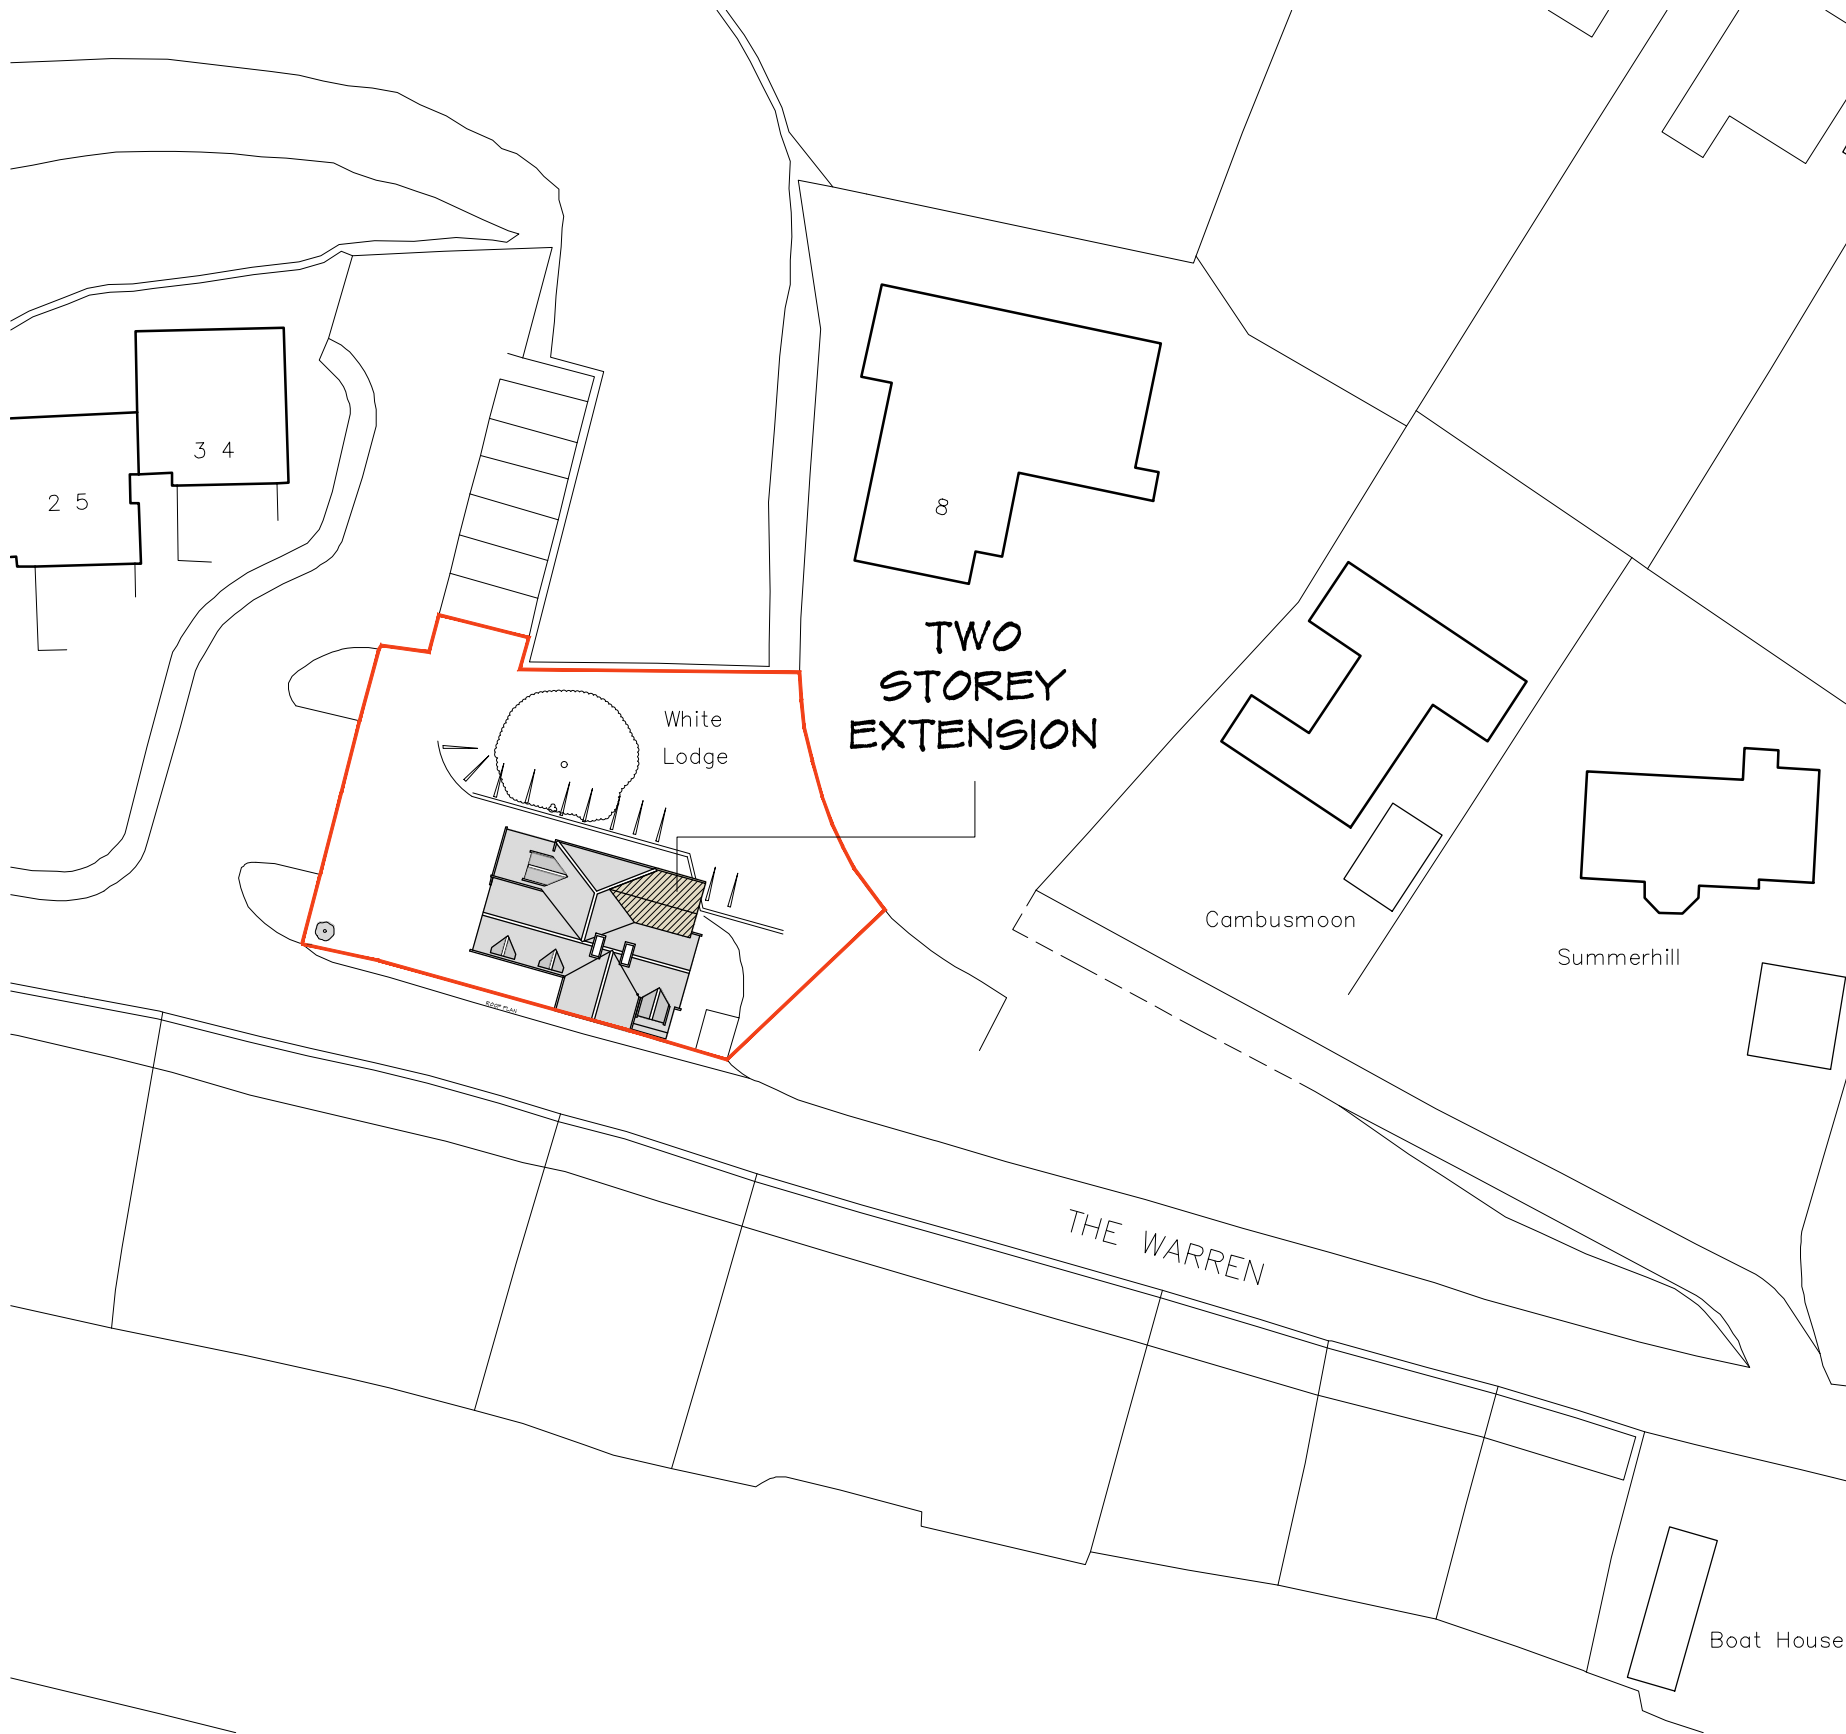

Block Plan 1:500

1:500 scale Bar
 This Drawing has been produced for printing onto A3 size paper,
 If printing on any other size please use the scale bar below.

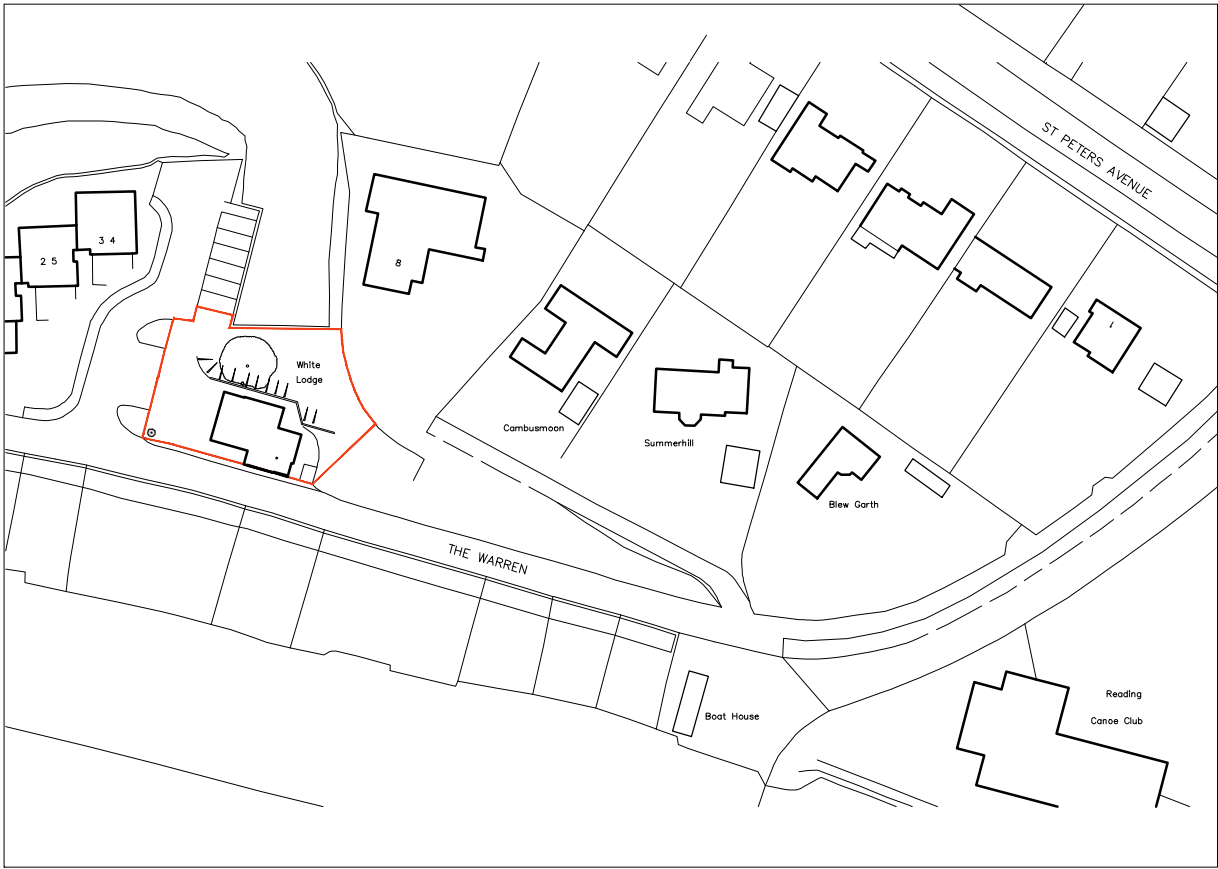


Ordnance Survey (c) Crown Copyright 2012. All rights reserved. Licence number 100020449

Location Plan 1:1250

1:1250 scale Bar
 This Drawing has been produced for printing onto A3 size paper,
 If printing on any other size please use the scale bar below.

REV	COMMENTS	DATE

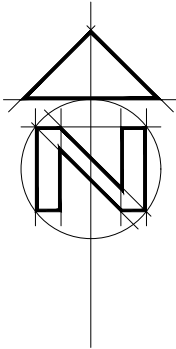

SHAUN TANNER
 ARCHITECTURE & PLANNING
 www.stlarchitecture.co.uk studio@stlarchitecture.co.uk 0118 989 0808

CLIENT	Mr A. Richards	
PROJECT	White Lodge	
	The Warren, Caversham, Reading - RG4 7TH	
DRAWING	Block and Location Plans	
STATUS	Planning	DATE Apr 2022
SCALE	1:500/1250 @ a3DRAWN RC	CHECKED NO 3743/200 REV

THIS DRAWING MUST NOT BE SCALED UNLESS ISSUED FOR PLANNING PURPOSES. ALL DIMENSIONS ARE TO BE VERIFIED PRIOR TO SETTING OUT, COMMENCING WORK, OR PRODUCTION OF FABRICATION DRAWINGS. REPORT ANY DISCREPANCIES TO THE SUPERVISING OFFICER IMMEDIATELY. ©