


REV	COMMENTS	DATE

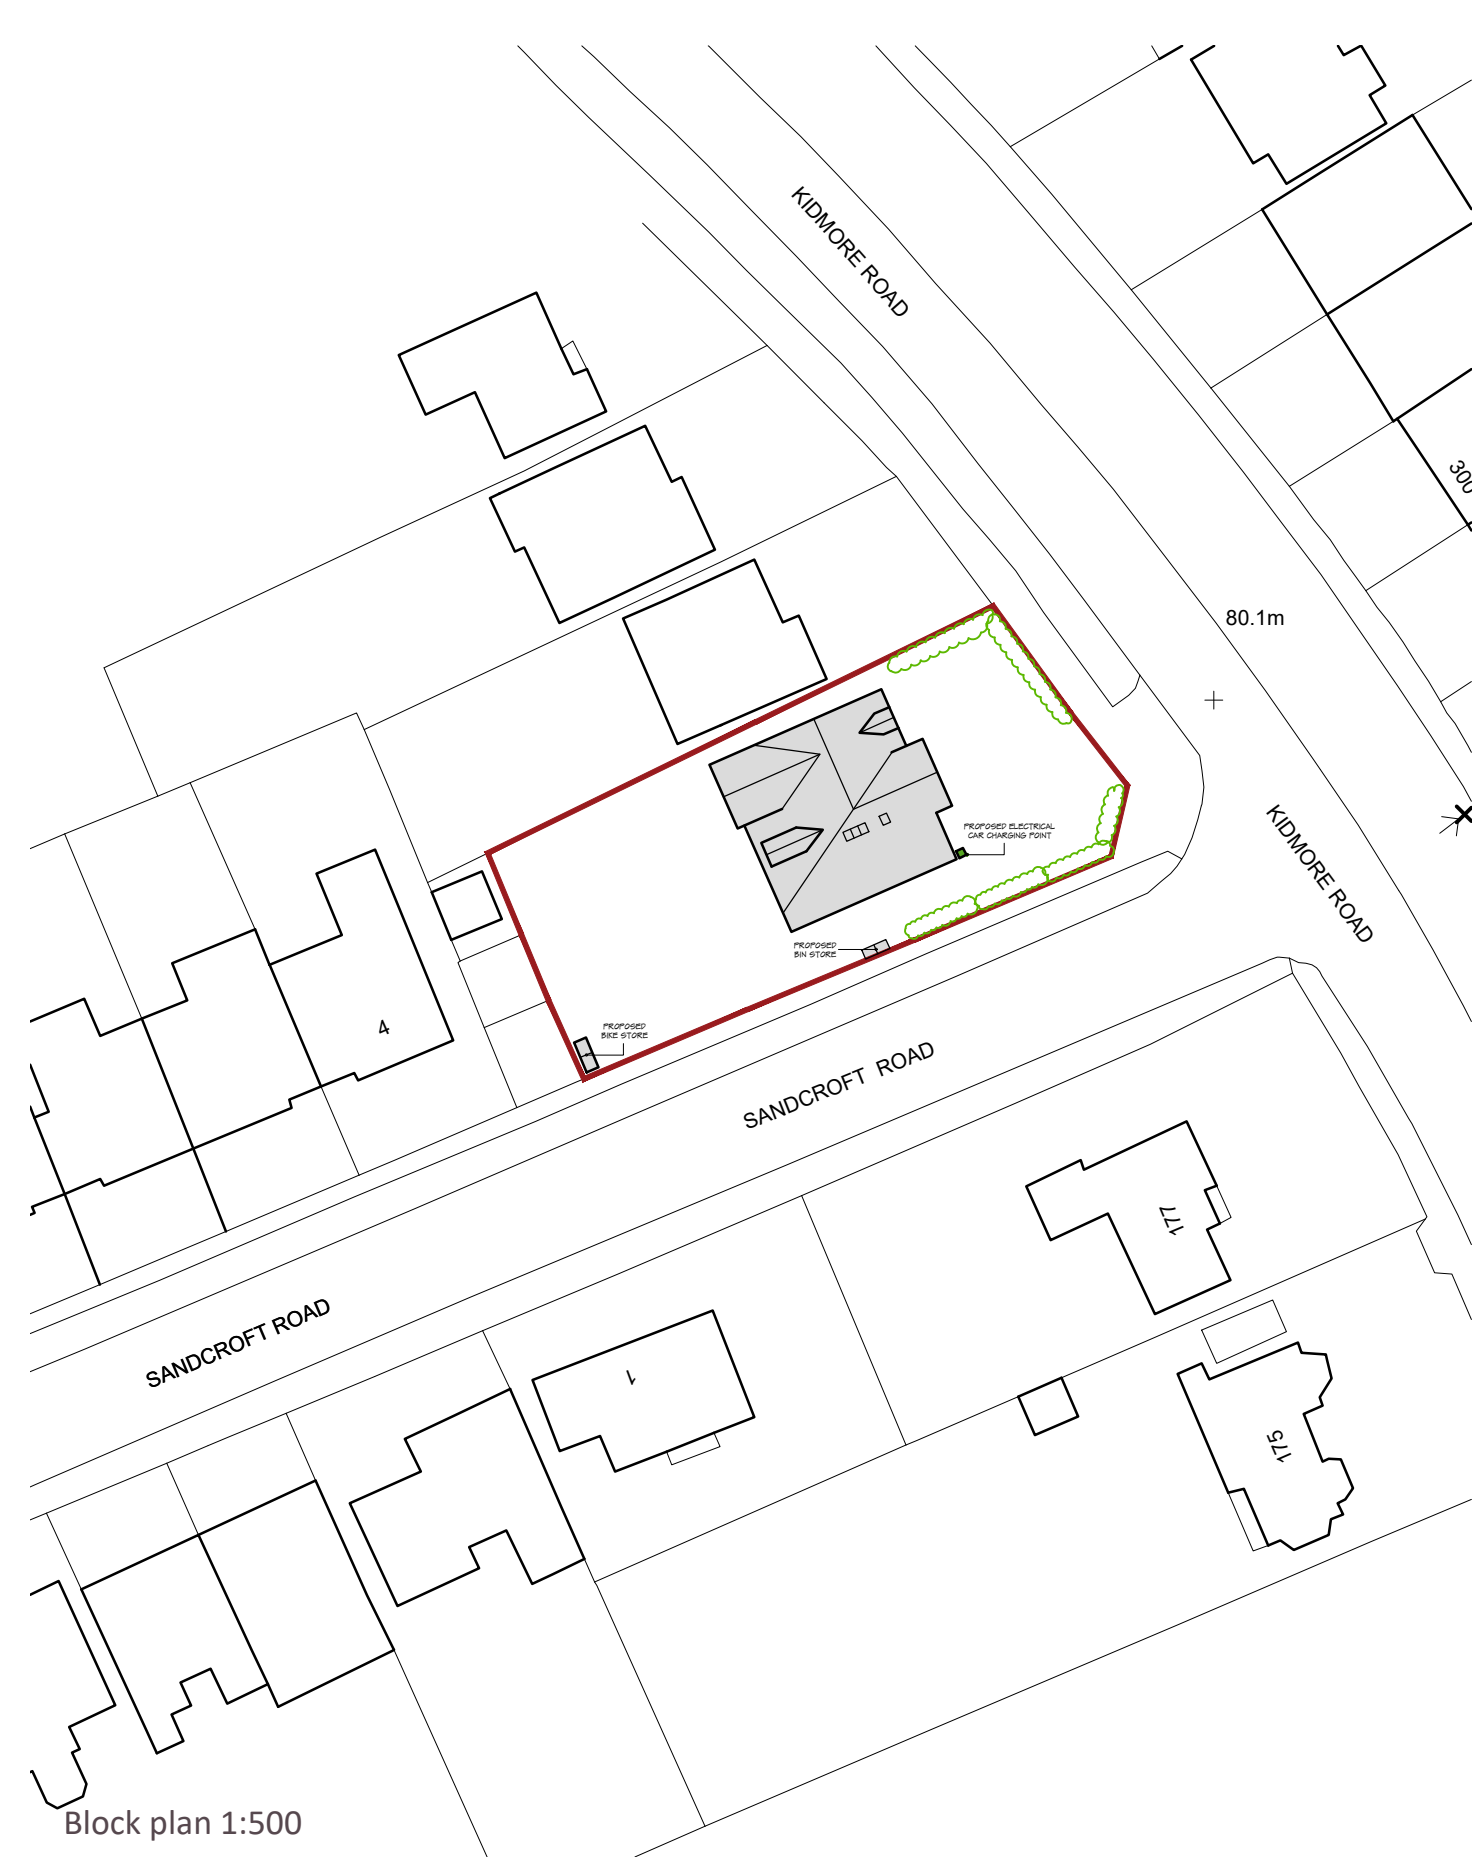

SHAUN TANNER
ARCHITECTURE & PLANNING
www.stlarchitecture.co.uk studio@stlarchitecture.co.uk 0118 989 0808

CLIENT BIG TOTS
PROJECT 179 Kidmore Road, Caversham
Reading, RG4 7NW
DRAWING Block and Location Plan

STATUS Planning **DATE** Jul 2020
SCALE 1:100 **DRAWN** GH **CHECKED** NO **3678/200** **REV** A

THIS DRAWING MUST NOT BE SCALED UNLESS ISSUED FOR PLANNING PURPOSES. ALL DIMENSIONS ARE TO BE VERIFIED PRIOR TO SETTING OUT, COMMENCING WORK, OR PRODUCTION OF FABRICATION DRAWINGS. REPORT ANY DISCREPANCIES TO THE SUPERVISING OFFICER IMMEDIATELY. ©