



0 1 2 3 4 5m
Scale Bar 1:100



Proposed Front Elevation

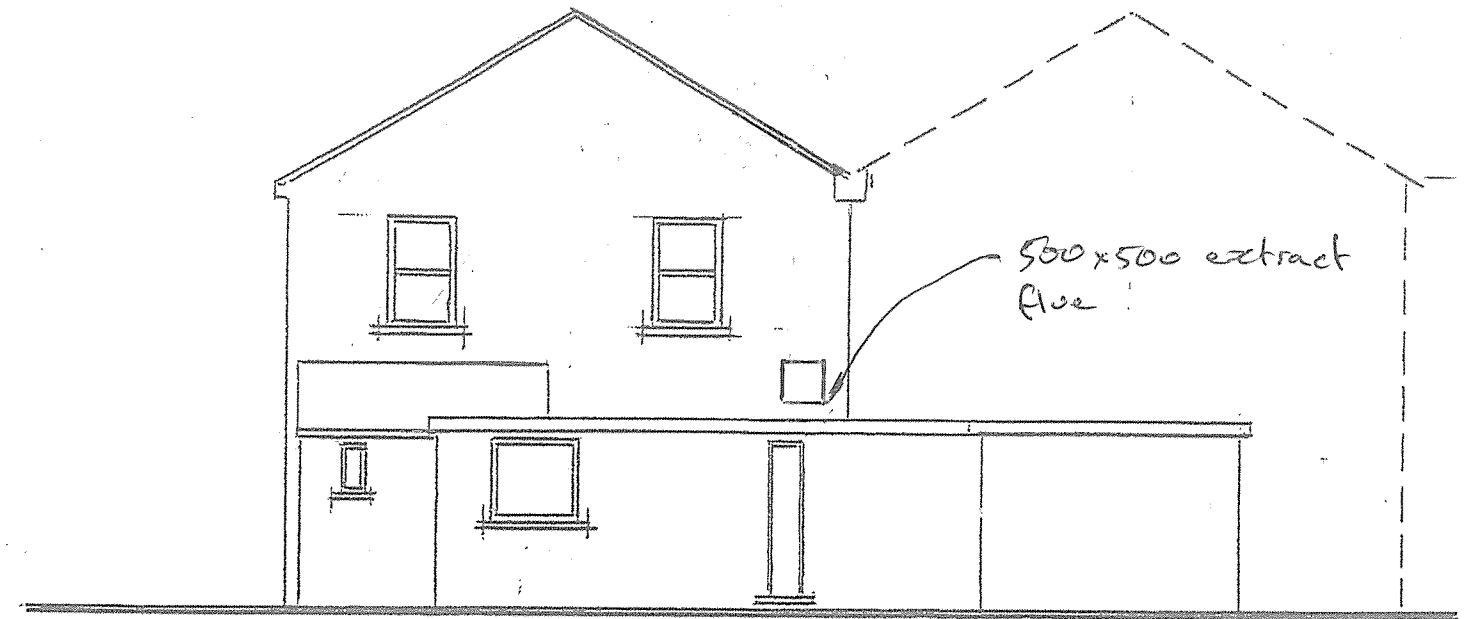

Proposed Rear Elevation

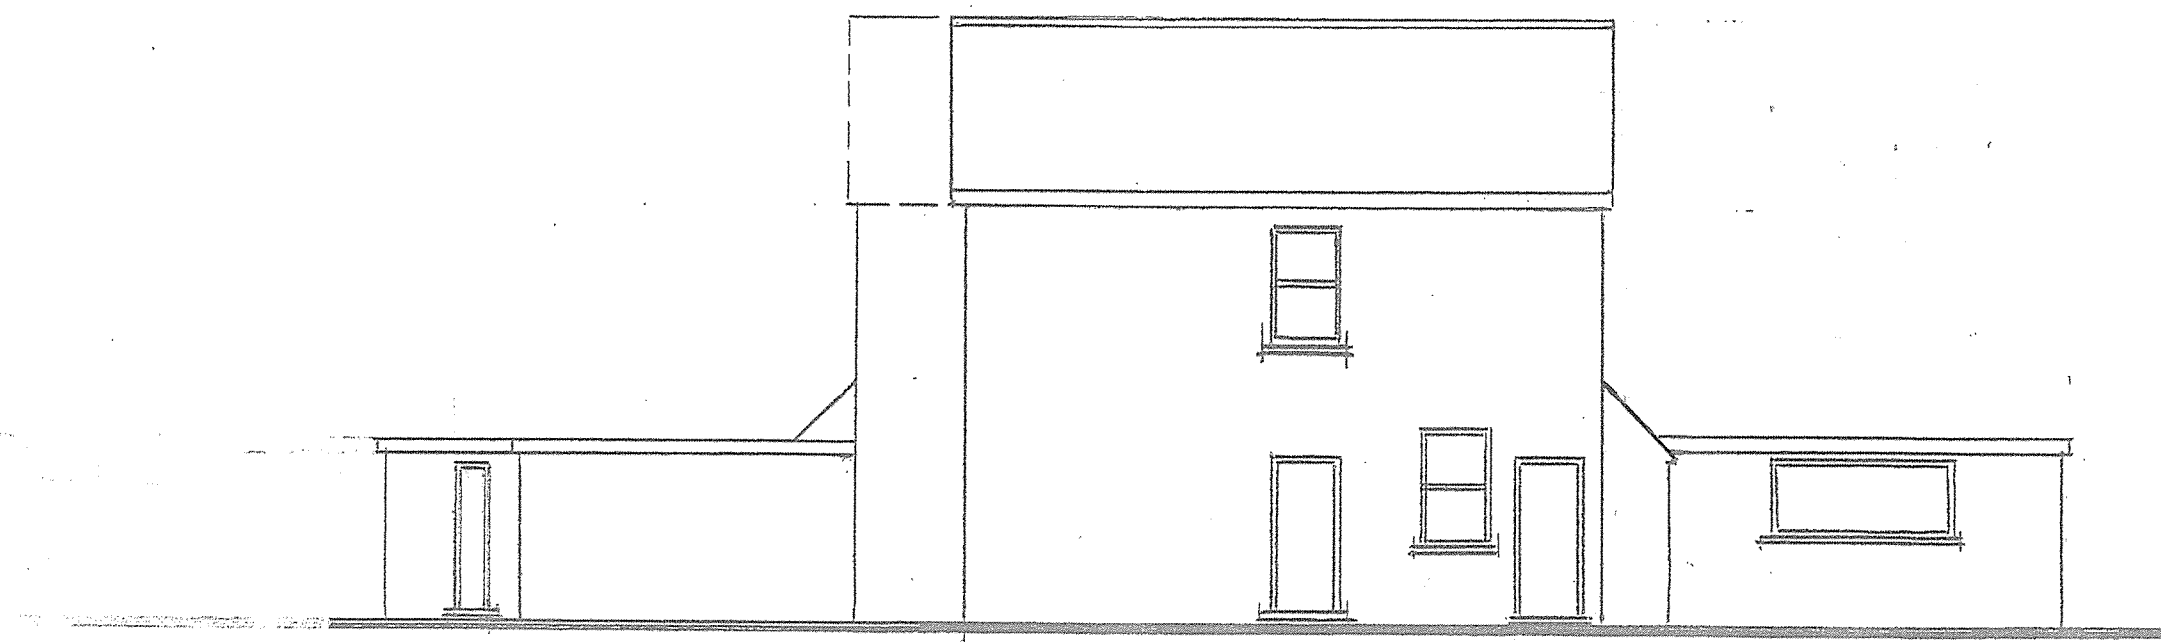

Proposed Side Elevation

Proposed Side Elevation

Internal carbon filters to be provided to cooker hood

2 B New front elevation 25.5.2 revised
A New Extract Flue 9/6/21 Revised

Proposed change of use of premises from A1 (retail) to A5 (takeaway)
at 581, Basingstoke Road 8/21
Reading RG2 0SS 1:100
Elevations