



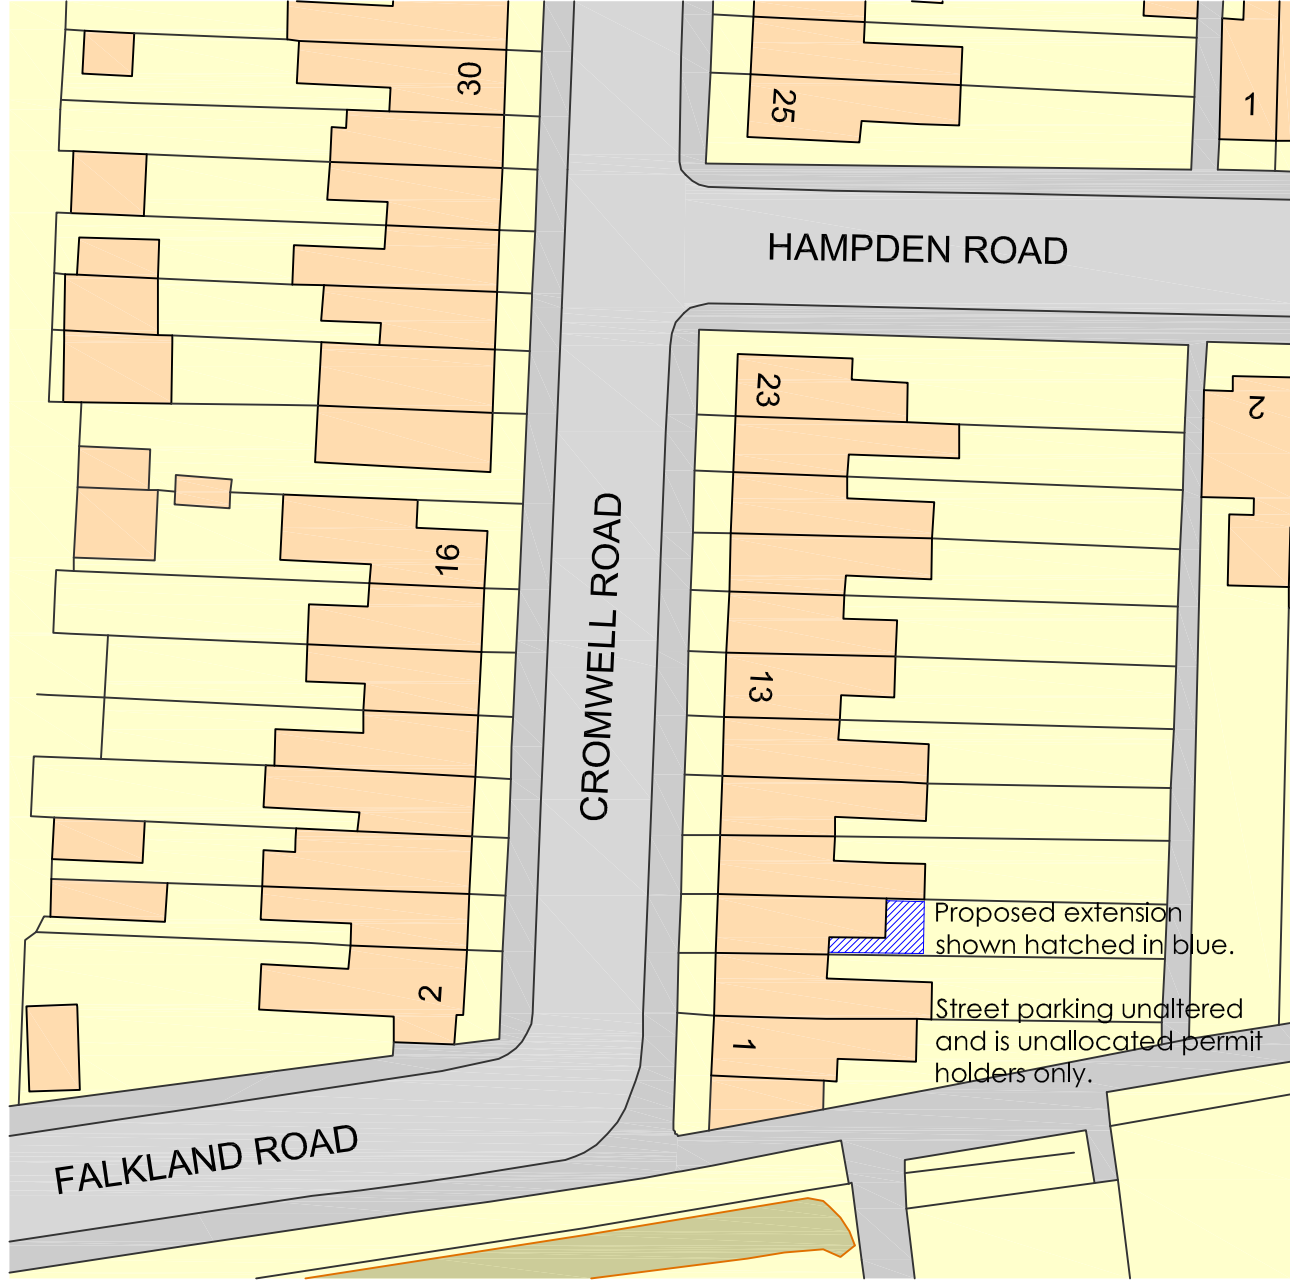


Proposed Block Plan  
Scale: 1:500

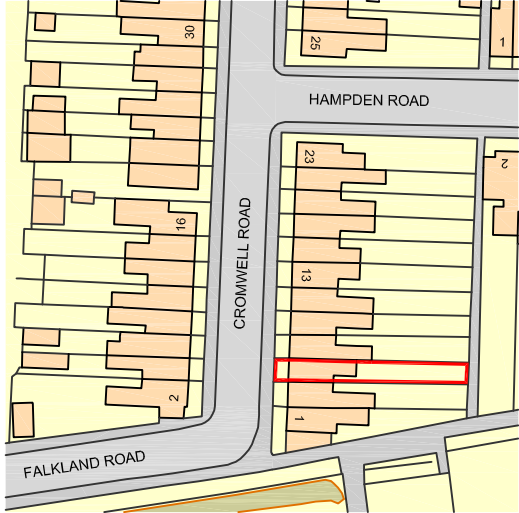

Ordnance Survey, (c) Crown Copyright 2022.  
All rights reserved. Licence number 100022432


Site Location Plan  
Scale: 1:1250

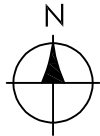

Original Drawing @ A3

rob leary  
architecture

23 Hobbs Court, Basingstoke,  
Hampshire. RG24 9RQ  
rlarchitecture@live.co.uk  
07919 070760

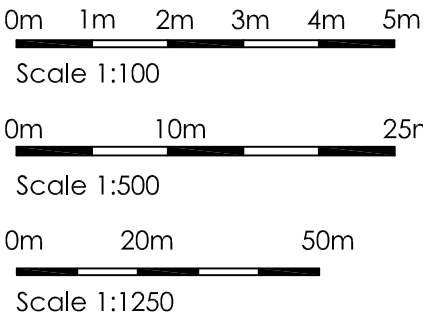

| Rev: | Date: | Description: | Drawn: | Project:   | Status:                            |
|------|-------|--------------|--------|---|------------------------------------|
| -    | -     | -            | -      | Proposed Single-Storey Rear Extension and Alterations at 5 Cromwell Road, Caversham, Reading, Berkshire, RG4 5EA. | Planning<br>(Not For Construction) |
|      |       |              |        | Client:   | Date:                              |
|      |       |              |        | Mr Crawley-Lyons and Miss Major                                                                                   | September 2022                     |
|      |       |              |        | Drawing:   | Scale:                             |
|      |       |              |        | Proposed Block Plan and Site Location Plan                                                                        | 1:500 and 1:1250                   |
|      |       |              |        |   | Drawn:                             |
|      |       |              |        |   | RL                                 |
|      |       |              |        |   | Rev:                               |
|      |       |              |        |   | -                                  |
|      |       |              |        |   | Drawing No:                        |
|      |       |              |        |   | 2211 - PL01                        |