


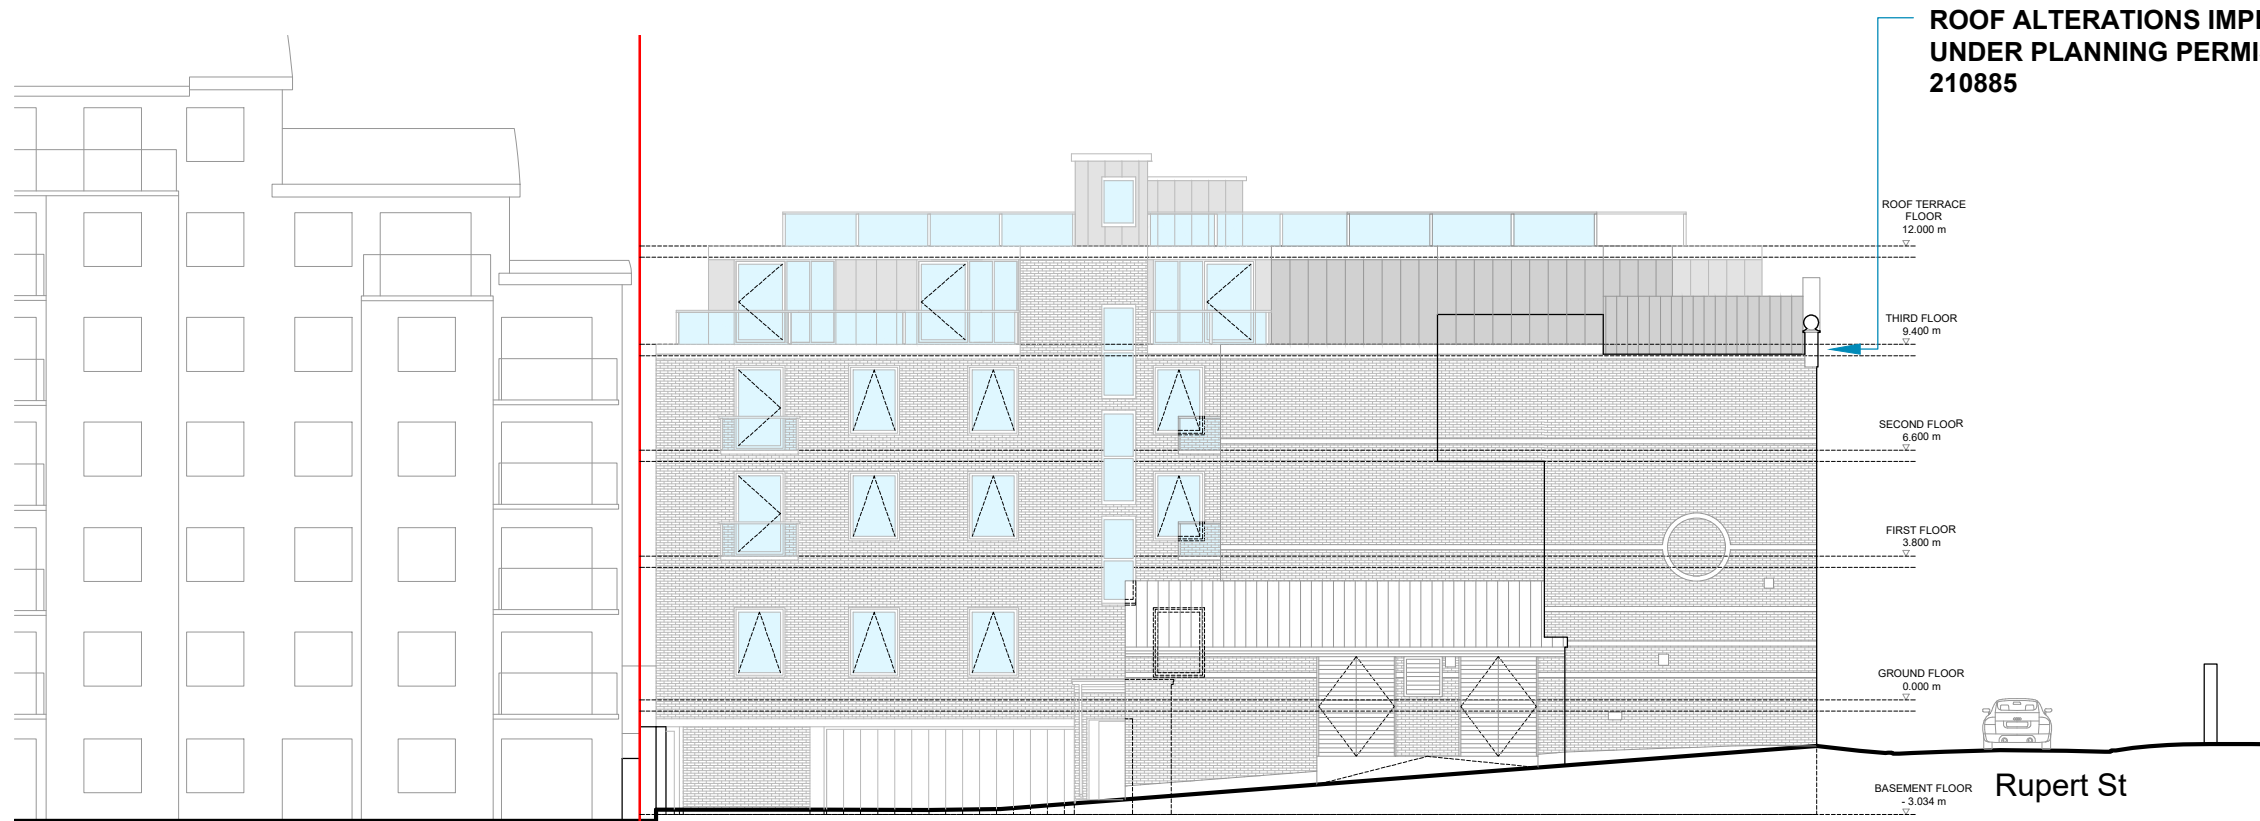

ROOF ALTERATIONS IMPLEMENTED
UNDER PLANNING PERMISISON NO.
210885

ROOF TERRACE
FLOOR
12.000 m

THIRD FLOOR
9.400 m

SECOND FLOOR
6.600 m

FIRST FLOOR
3.800 m


GROUND FLOOR
0.000 m

BASEMENT FLOOR
-3.034 m


Rupert St

ELEVATION C

Alexander House, 205-207 King's Rd

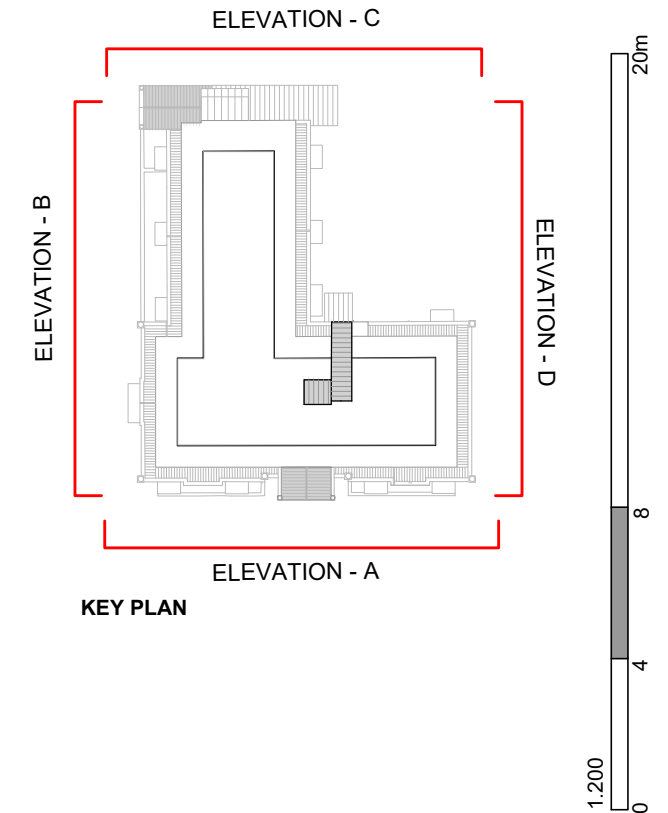

KEY PLAN

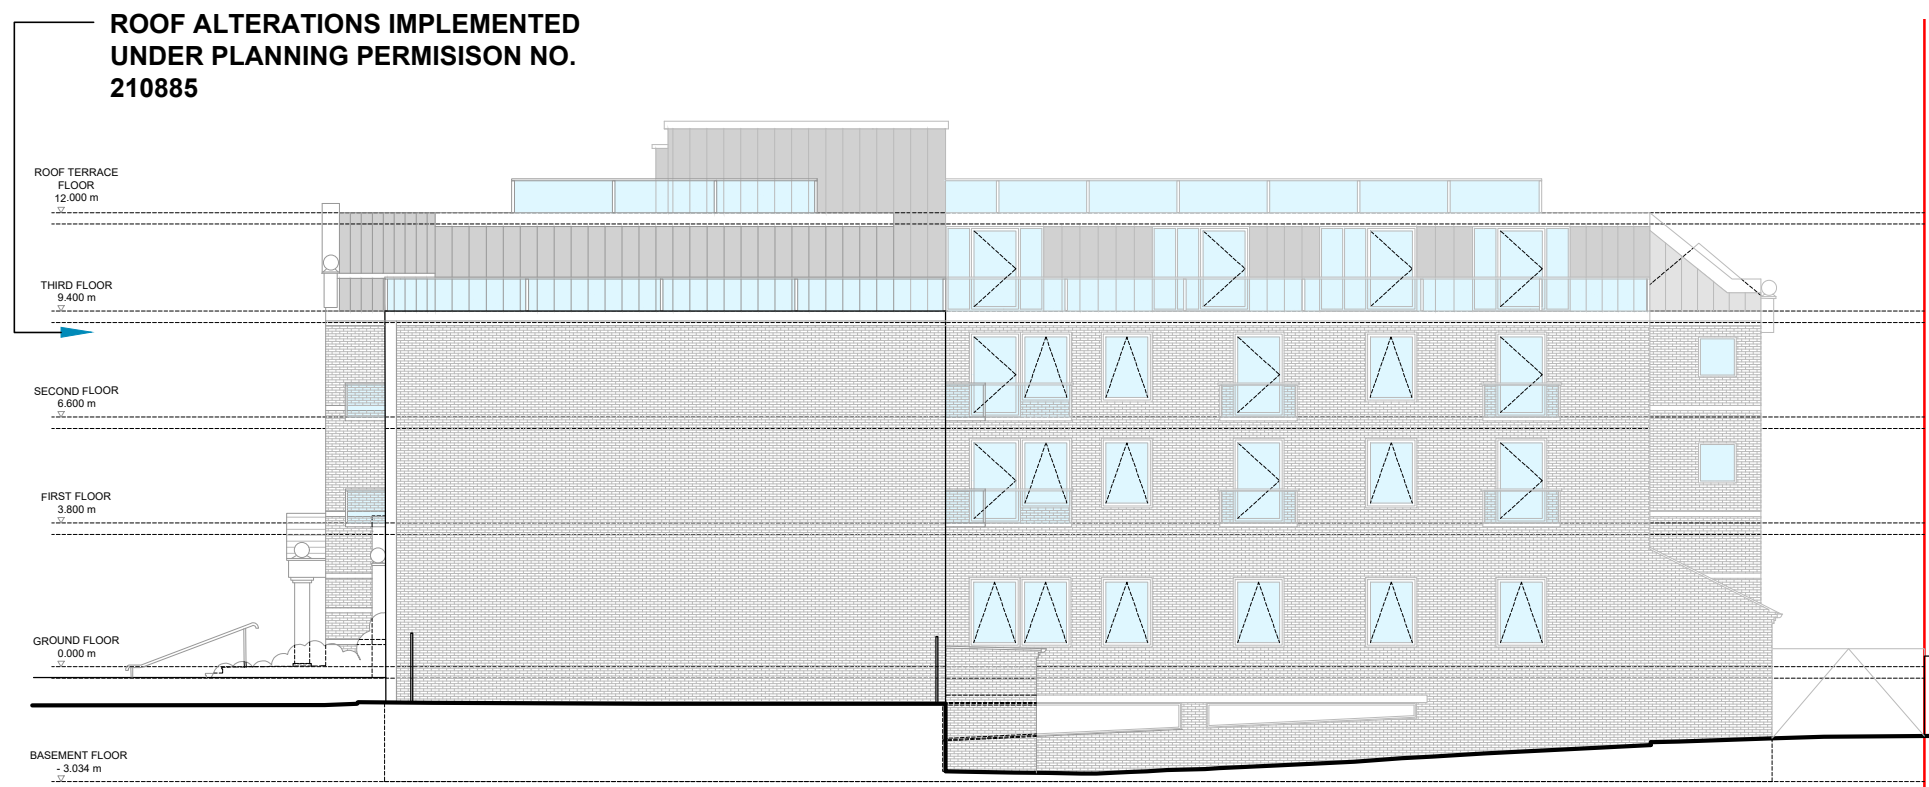

ROOF ALTERATIONS IMPLEMENTED
UNDER PLANNING PERMISISON NO.
210885

ROOF TERRACE
FLOOR
12.000 m

THIRD FLOOR
9.400 m

SECOND FLOOR
6.600 m

FIRST FLOOR
3.800 m

GROUND FLOOR
0.000 m

BASEMENT FLOOR
-3.034 m

ELEVATION D

Alexander House, 205-207 King's Rd

Notes.

- DO NOT SCALE FROM THIS DRAWINGS
- SETTING OUT & ALL MEASUREMENT
SHOULD BE TAKEN ON SITE

Client.

BURLEIGH ESTATES

Project.

**Alexander House, 205-207 King's Rd,
Reading RG1 4LS**

Title.

PROPOSED ELEVATION C & D

Project Initial.

AHR

Date.

23 Sep 2021

Drawing Number.

AHR_PA2 108

Revision.

0

Drawing Scale.

1:200 @ A3

Drawn.

IF

Checked.

AB

AQUA

Architecture | Urban Design | Interiors | Building Consultancy
ONE Alfred Place. 1 Alfred Place. London. UK
info@aquaarchitects.com | www.aquaarchitects.com