



Sheet Notes

- a. the drawing is copyright protected and may not be used, reproduced or relied upon by any third party except as explicitly agreed by MAPL
- b. all dimensions are in millimetres unless noted otherwise
- c. all measurements must be obtained from stated dimensions only and not be scaled off except for Local Authority Planning application purposes
- d. all drawings must be read in conjunction with all other project drawings and any discrepancies reported immediately for clarification

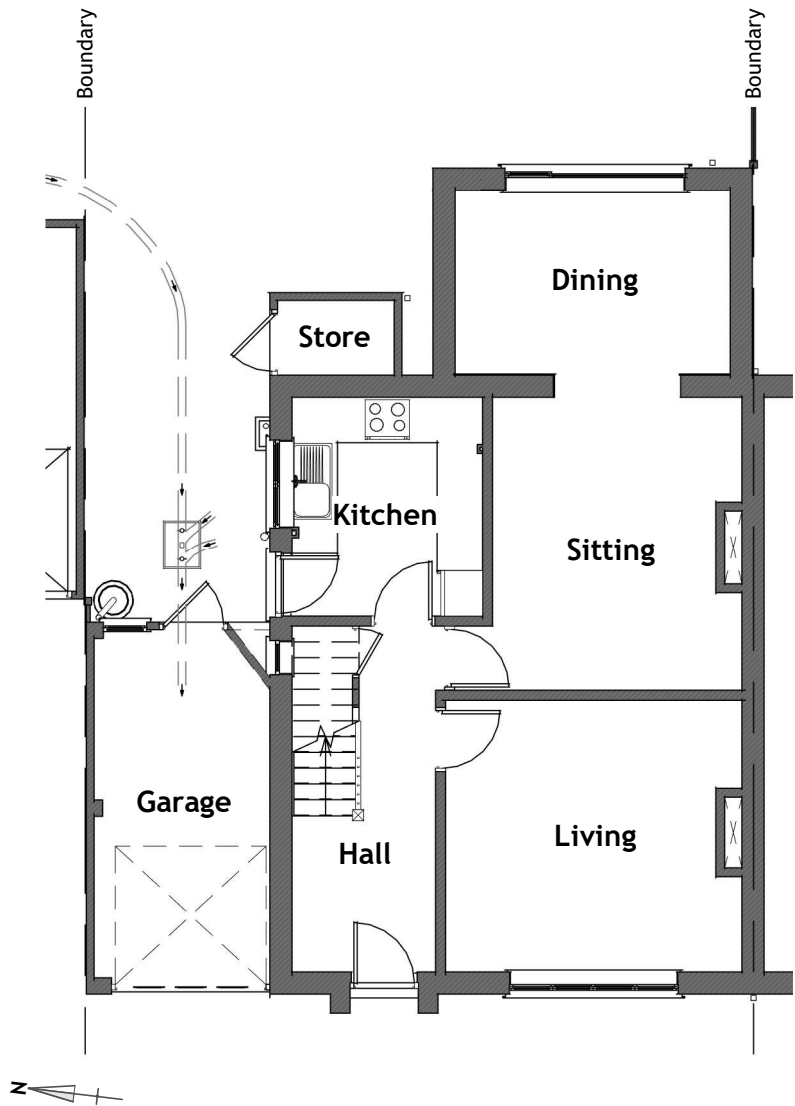


Existing Ground Level Plan

General Arrangement | 00-FFL | Scale 1 : 100

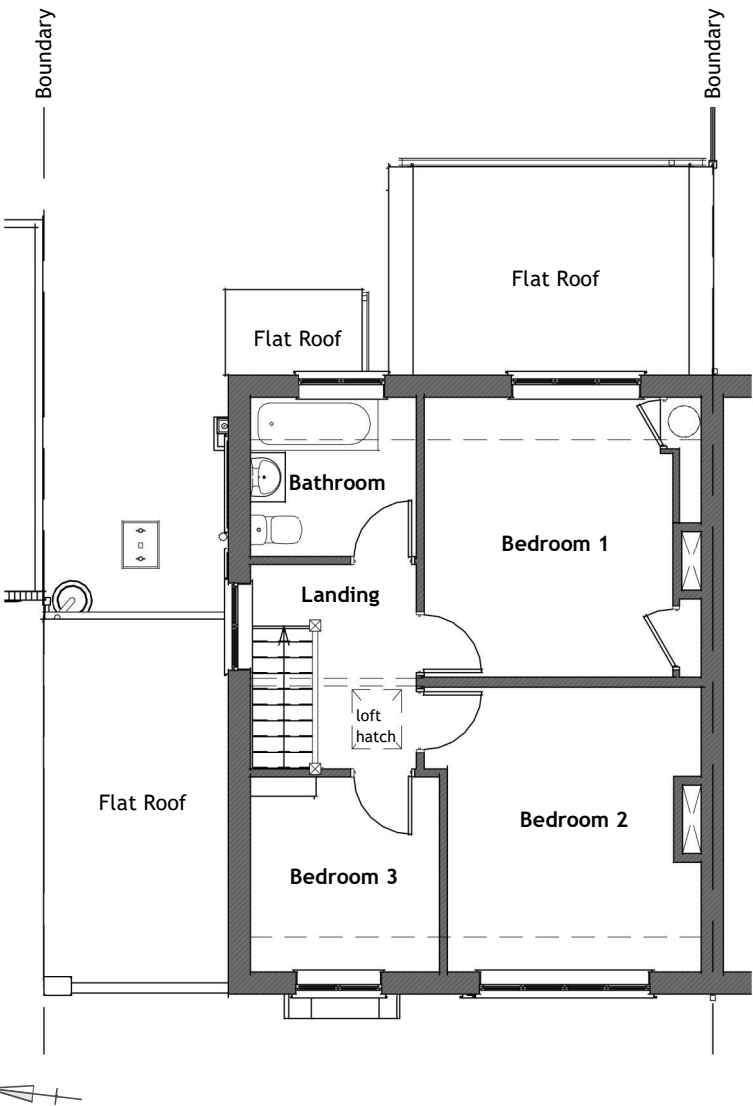

Existing First Level Plan

General Arrangement | 01-FFL | Scale 1 : 100

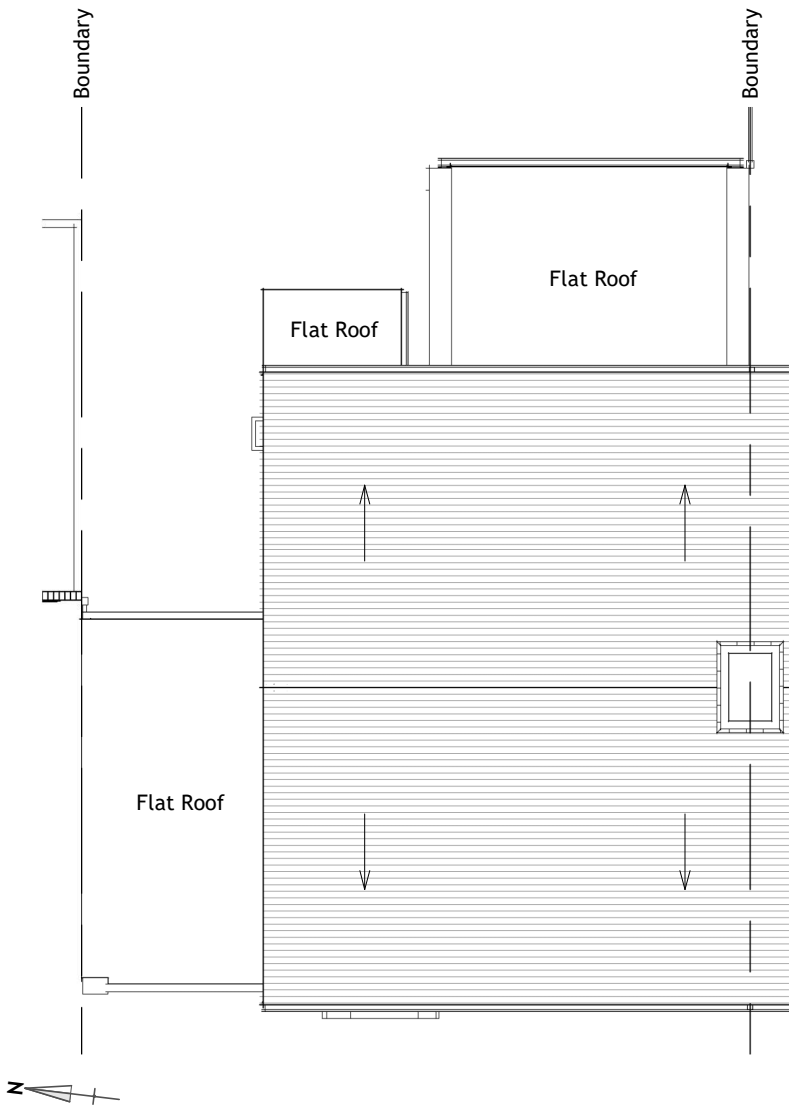

Existing Roof Level Plan

General Arrangement | RF-RDG | Scale 1 : 100

Rev	Date	By	Description
0	12.12.2022	FM	First issue

m **micro** **h** **a** **ubrey**
partnership
• 0118 962 9666 • www.mapl.co.uk

Client

Mr. & Mrs. Hallett

Project Address

60 Woodcote Way, Caversham,
Berkshire. RG4 7HL

Project Description

Two Storey Side Extension &
Single Storey Rear Extension

Sheet Title

Plans - Ground, First & Roof
Level - Existing GA

Sheet Ref.	MAP-C4539-111	Rev.	0
------------	---------------	------	---

Project Ref.	C4539	Date	12.12.2022
--------------	-------	------	------------

Drawn by	FM	Checked by	CB
----------	----	------------	----

Scale	1 : 100	Sheet Size	A3
-------	---------	------------	----