





Indicative Example of Proposed Internal Aesthetic

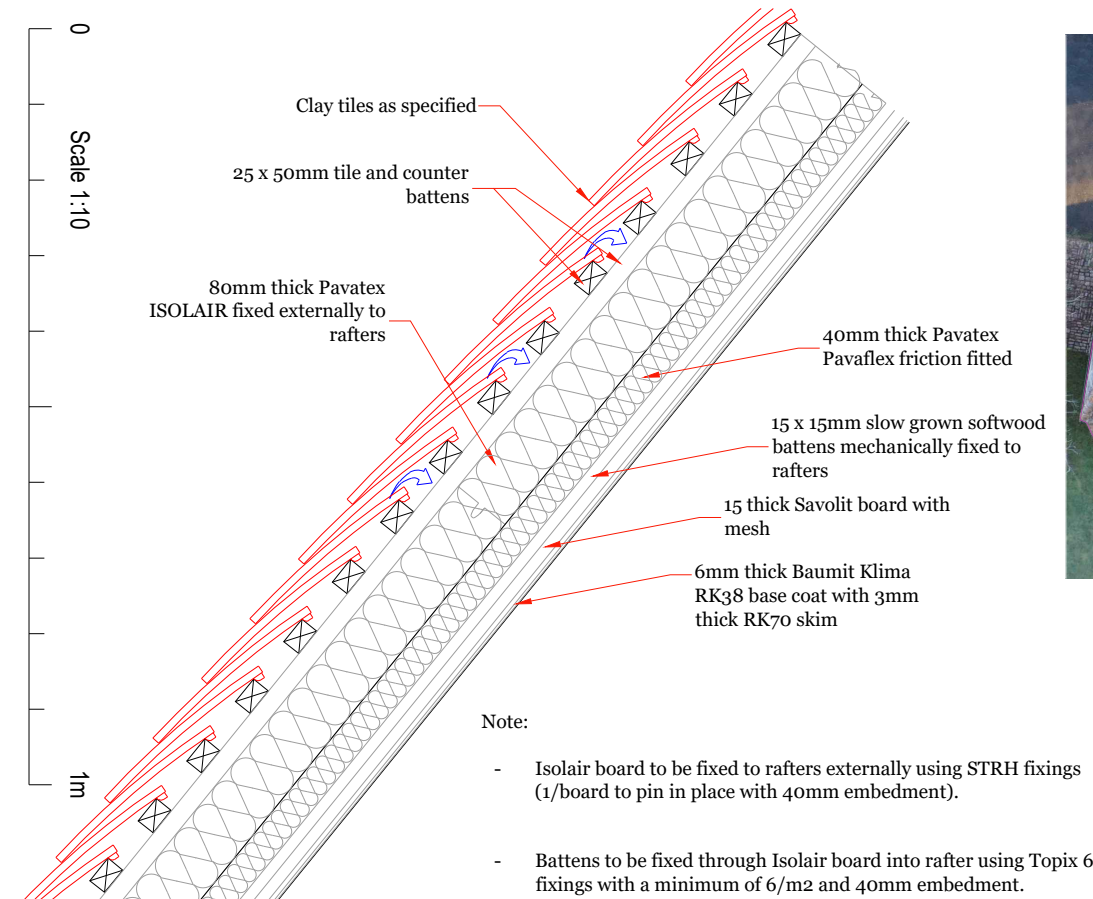

Roof Build Up Vertical Section @ 1:10

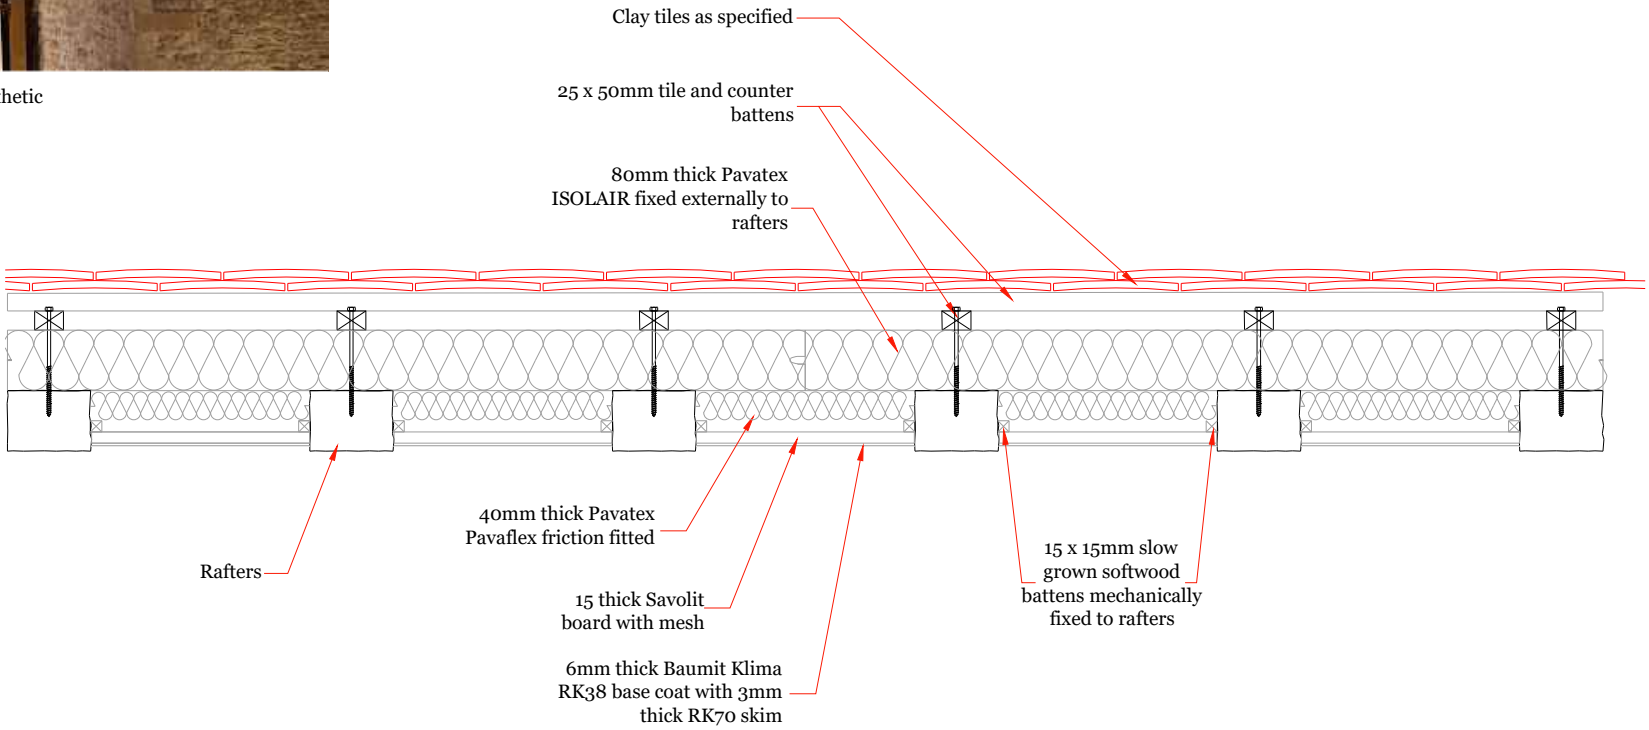

Roof Build Up Horizontal Section @ 1:10



SITE:	Old Grove House St Barnabas Road Reading RG4 8RA		
PROJECT:	Refurbishment & Repair Project		
CLIENT:	Mr & Mrs Michie		
DATE:	July 2022		
PAPER SIZE:	A3	DRAWN BY:	RH
Issue:	1.0 - Client Comment - 27/05/22 2.0 - Listed Building Consent - 20/07/22		
REVISION NOTES:			