
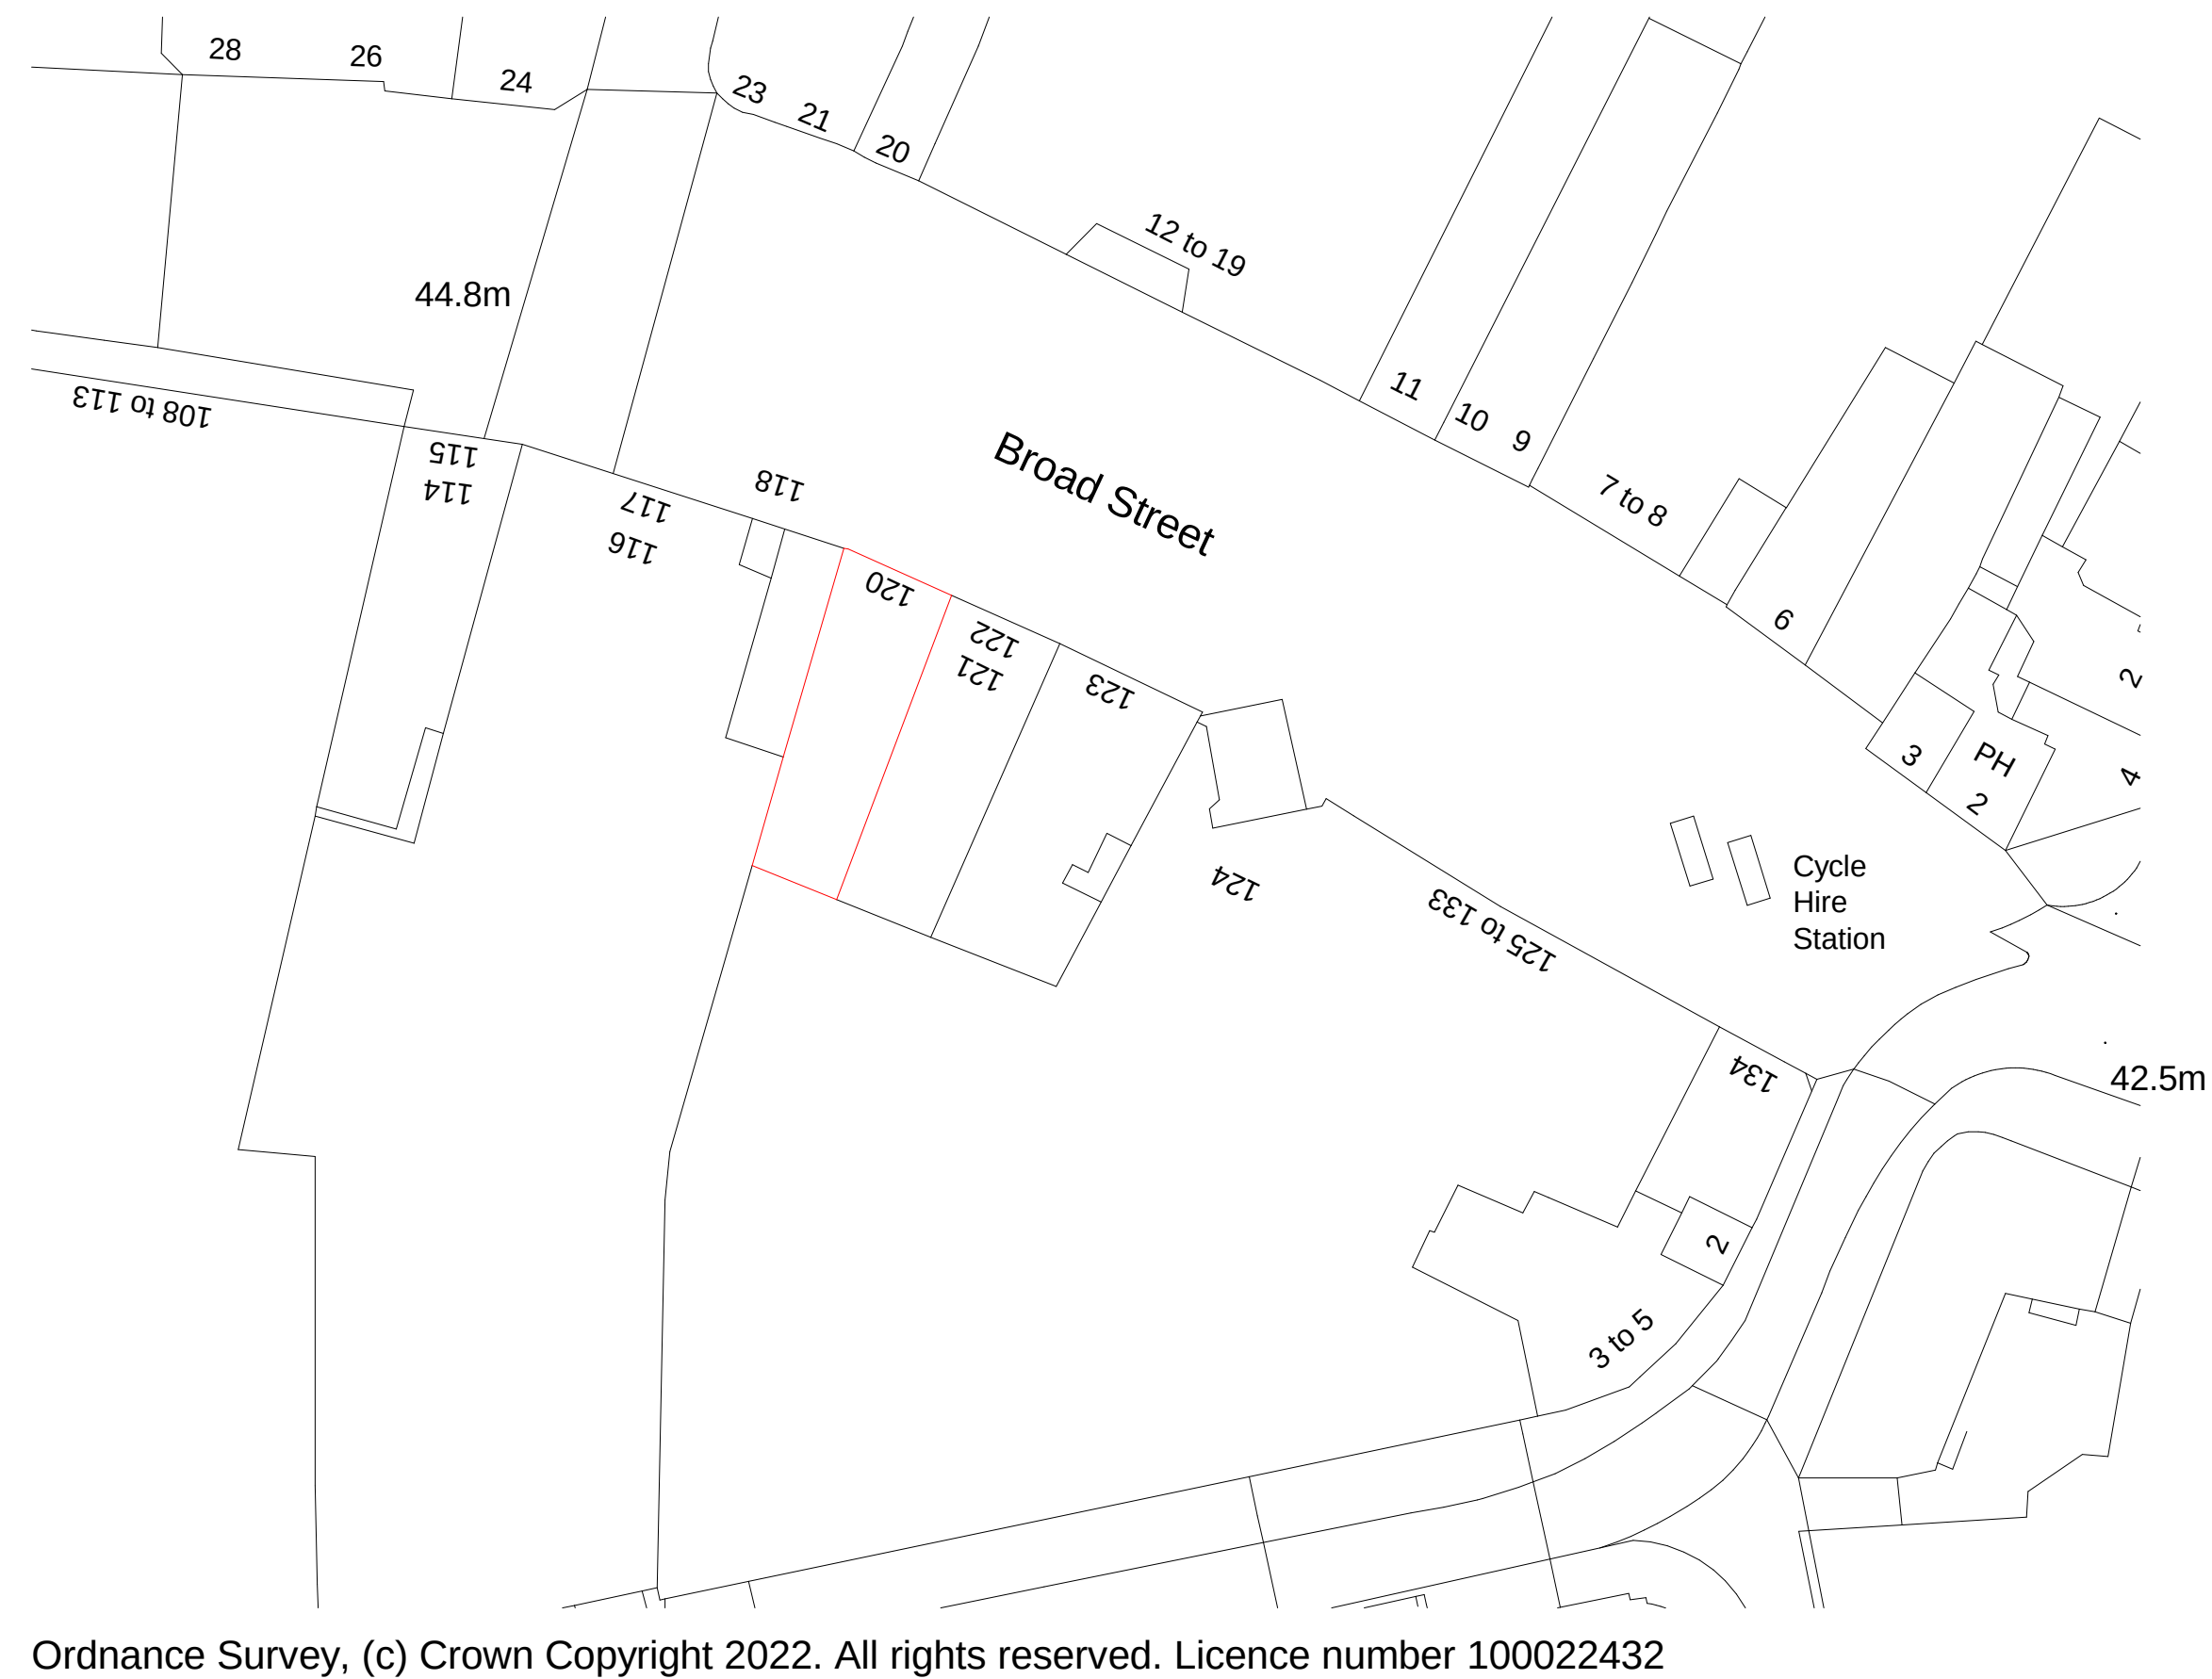


ADDRESS: Vision Express 120 Broad Street, Reading, RG1 2BD

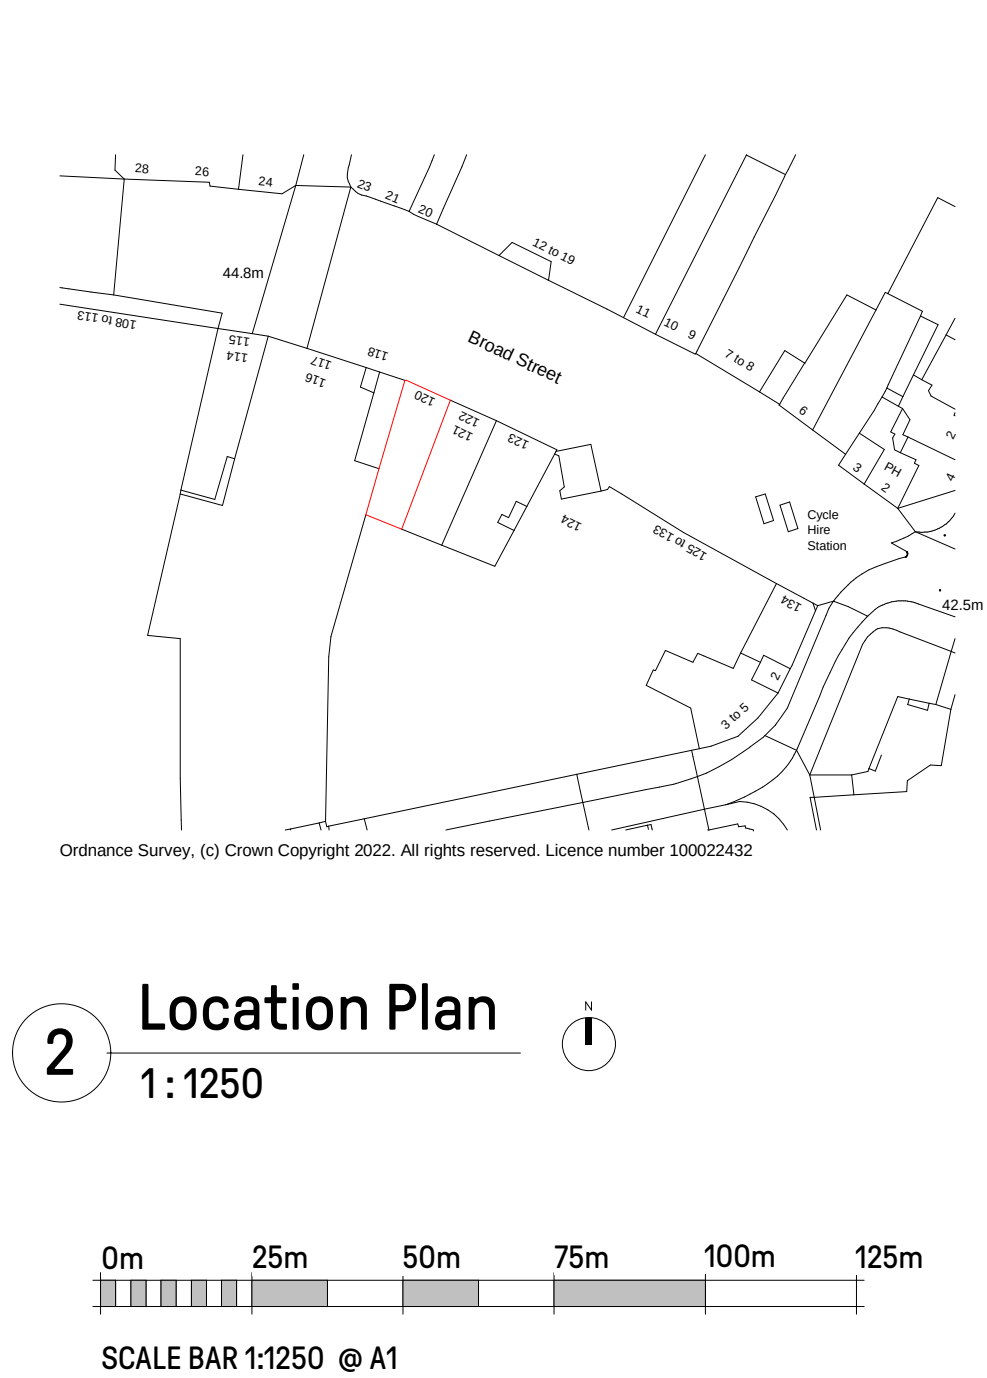

- Do not scale from this drawing, except for planning purposes.
- Check all dimensions on site.
- Subject to survey.
- Subject to site inspection.
- Site boundary lines are indicative only.

Rev	Date	By	Description
-	29.09.22	KG	Planning Submission

Revision Schedule

VisionExpress
Opticians

project
VISION EXPRESS
READING

title
LOCATION AND BLOCK PLAN

sheet number
PL0001

drawing status
APPROVAL

contract no.		client ref. VE	
scale	date	drawn by	checked by
As indicated @ A1	09/29/22	KG	SAC
project no.	drawing number	revision	
P22-078	CGL-XX-00-DR-A-PL0001	-	
originator - zone - level - type - role - sheet number			



Level 2 Irongate House
30 Dukes Place
London EC3A 7LP

T: +44 (0) 20 7539 1200
E: hq@cgluk.com
www.cgluk.com