


File name C:\USERS\UKSRA\03\DOCUMENTS\WSP PROJECTS\06 READINGHW HIGHWAYS\DRAWINGS\70063683-PL-0002 P03 PARKING SPACES.DWG, printed on 14 April 2022 12:04:38, by Ali, Ragib

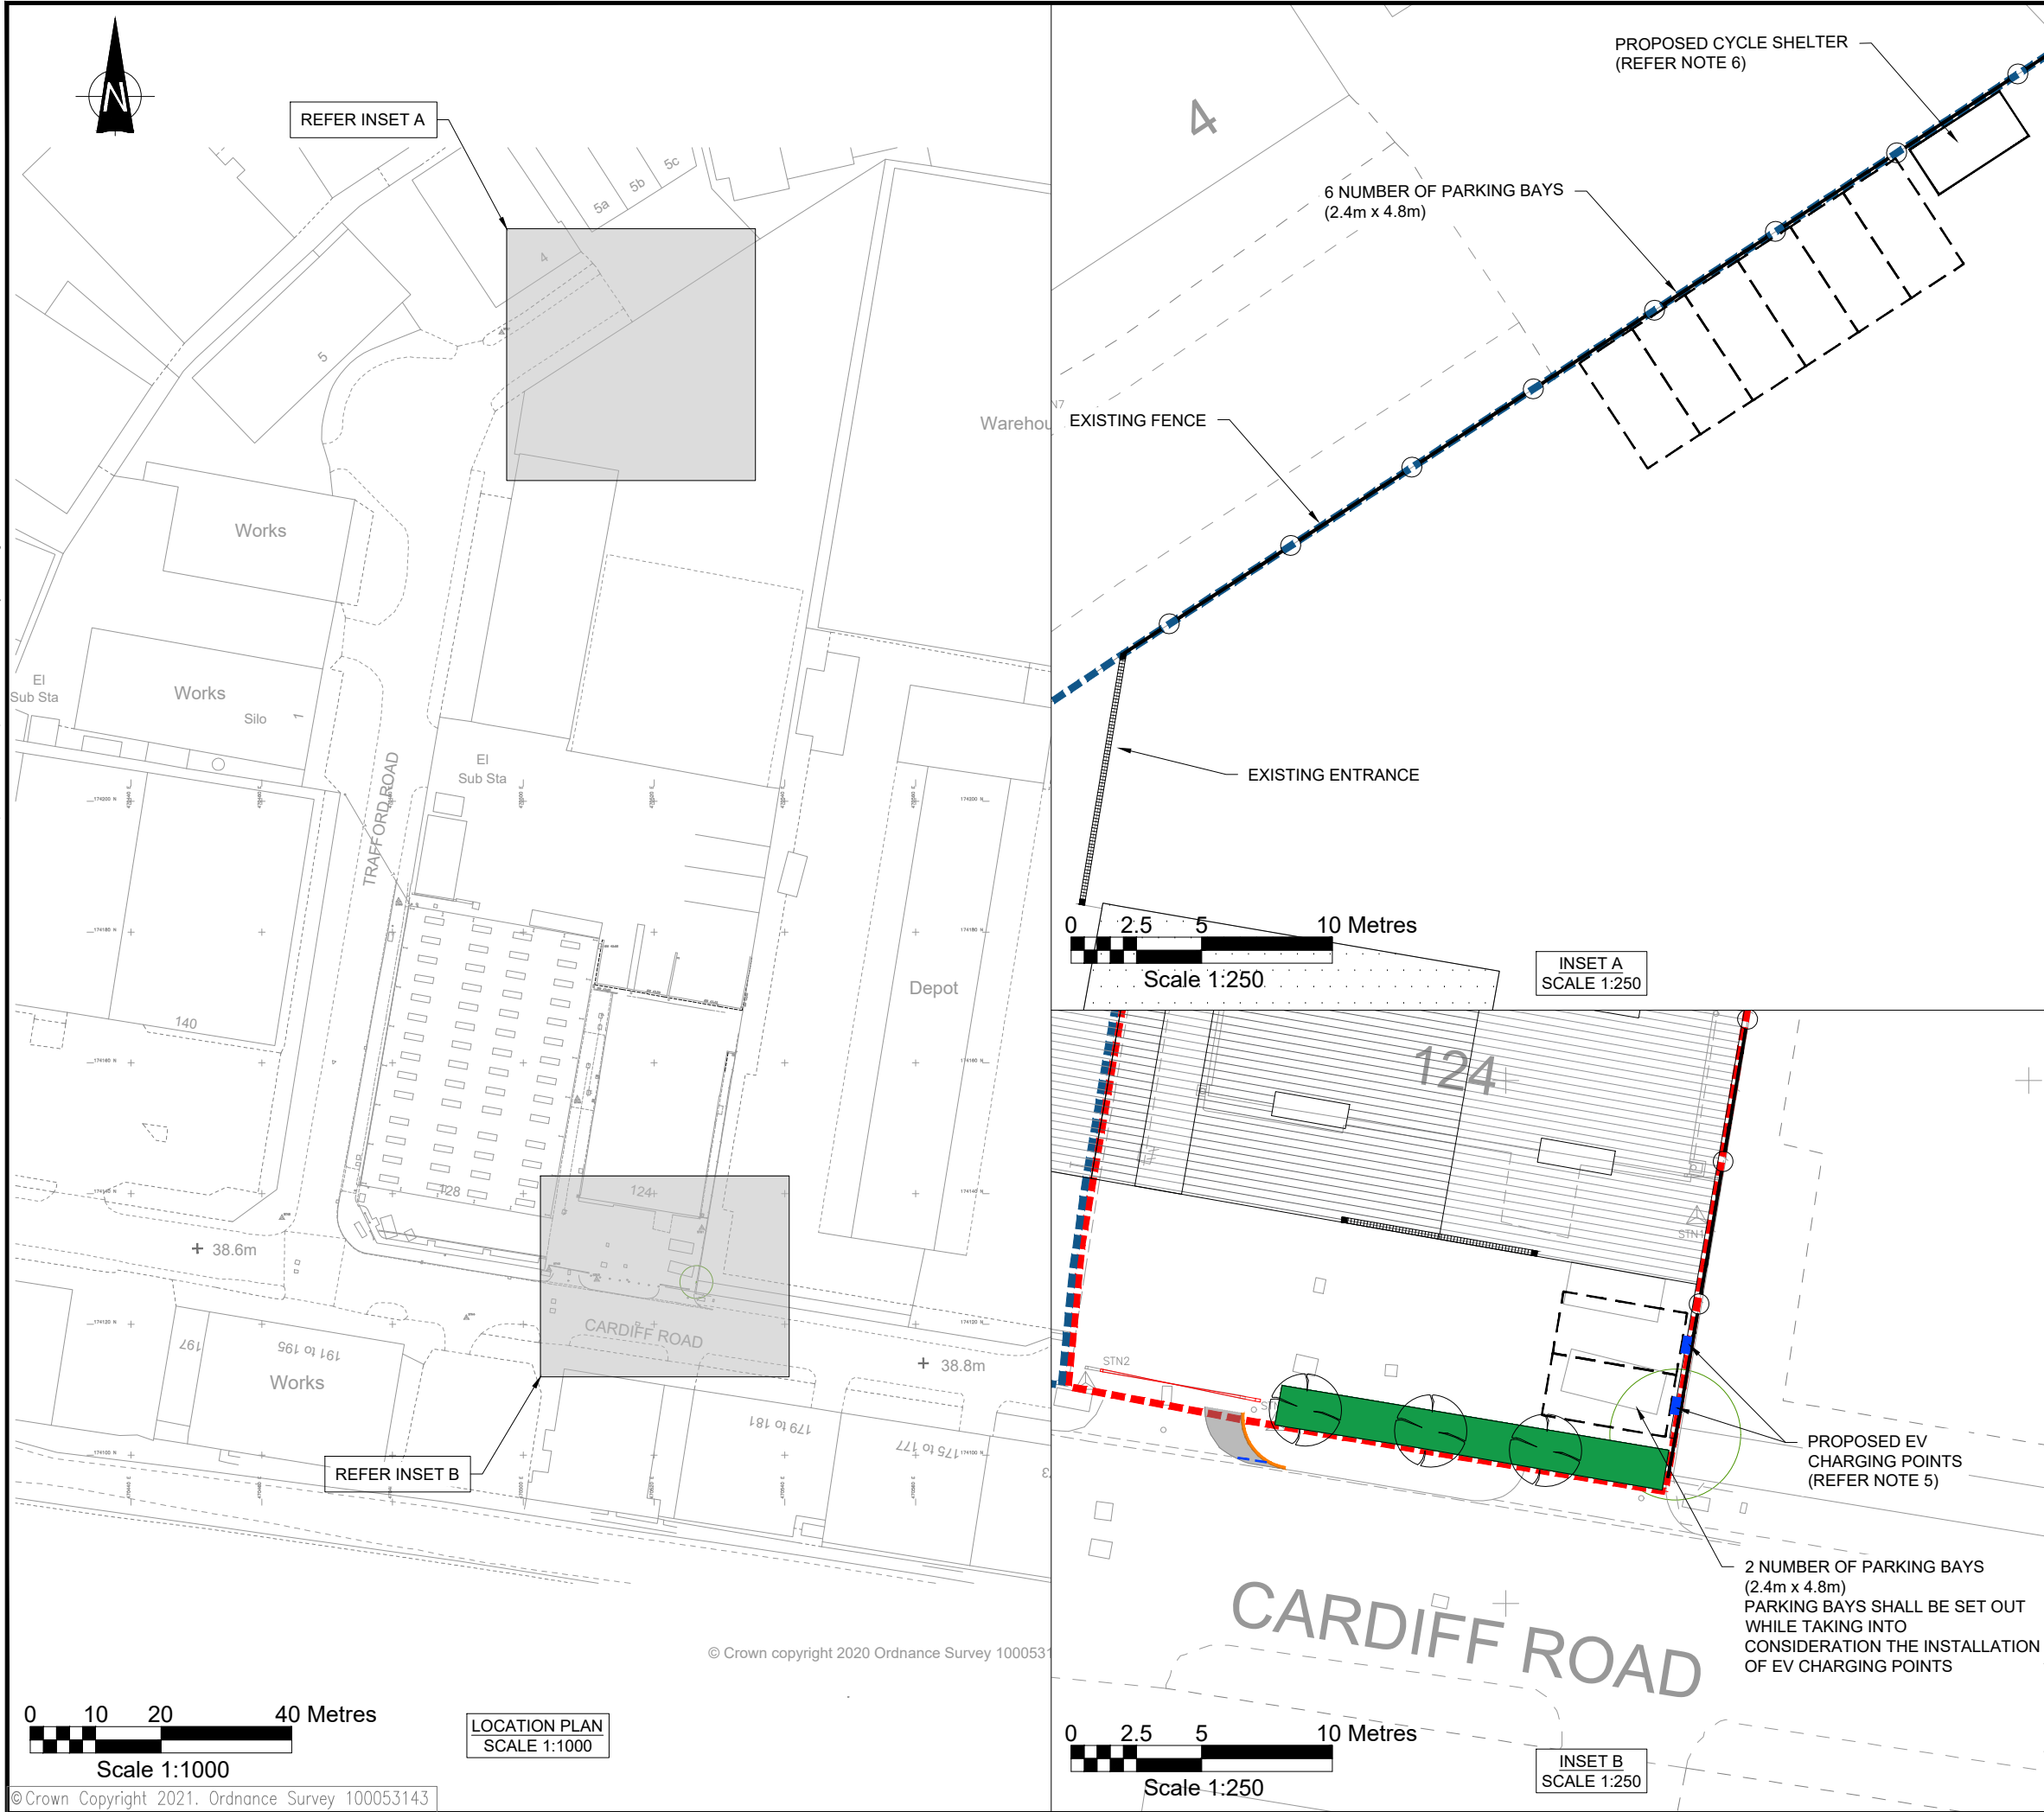

DO NOT SCALE

- NOTES:
1. ALL DIMENSIONS ARE IN METRES UNLESS STATED OTHERWISE.
 2. THIS DRAWING IS NOT TO BE REPRODUCED IN ANY PART OR FORM WITHOUT CONSENT OF WSP. ALL COPYRIGHT RESERVED.
 3. THE DRAWING IS TO BE PRINTED IN COLOUR.
 4. THE LOCATION AND DIMENSIONS OF PARKING BAYS ARE INDICATIVE ONLY AND ARE TO BE AGREED ON SITE.
 5. THE CHARGING POINT TYPE AND ITS MOUNTABILITY (WALL OR POST MOUNTED) SHALL BE CONFIRMED WITH CLIENT PRIOR TO ANY WORKS
 6. CYCLE SHELTER SHALL BE "CYCLE SHELTER BUNDLE" BY "SHELTERS4LESS" WITH CAPACITY FOR 10 CYCLES.

KEY:

	EXISTING BUILDING AREA
	BUILDING EXPANSION AREA
	PROPOSED PARKING BAYS
	PROPOSED LANDSCAPING

P03	14/04/2022	RA	THIRD ISSUE – AMENDMENT TO PARKING BAYS	JH	DC
P02	14/06/2021	RA	SECOND ISSUE – AMENDMENT TO PARKING BAYS	JH	DC
P01	28/04/2021	RA	FIRST ISSUE	JH	DC
REV	DATE	BY	DESCRIPTION	CHK	APP

DRAWING STATUS: **FOR PLANNING**



4th Floor, 6 Devonshire Square, London, EC2M 4YE, UK
T+ 44 (0) 207 337 1700, F+ 44 (0) 207 337 1701
wsp.com

CLIENT:

R Collard Ltd
128 Cardiff Road,
Reading
RG1 8PQ

PROJECT:

EXPANSION OF WASTE RECYCLING CENTRE

TITLE:

PROPOSED PARKING BAYS

SCALE @ A3:	CHECKED:	APPROVED:
1:500	JH	DC
PROJECT No:	DESIGNED:	DRAWN:
70063683	RA	RA
DRAWING No:	DATE:	REV:
70063683-PL-0002	28/04/2021	P03

© WSP UK Ltd