





C	CN - Change to meet Planning Requirements	16/12/2022
B	CN - Change to meet Planning Requirements	15/12/2022
REV	COMMENTS	DATE

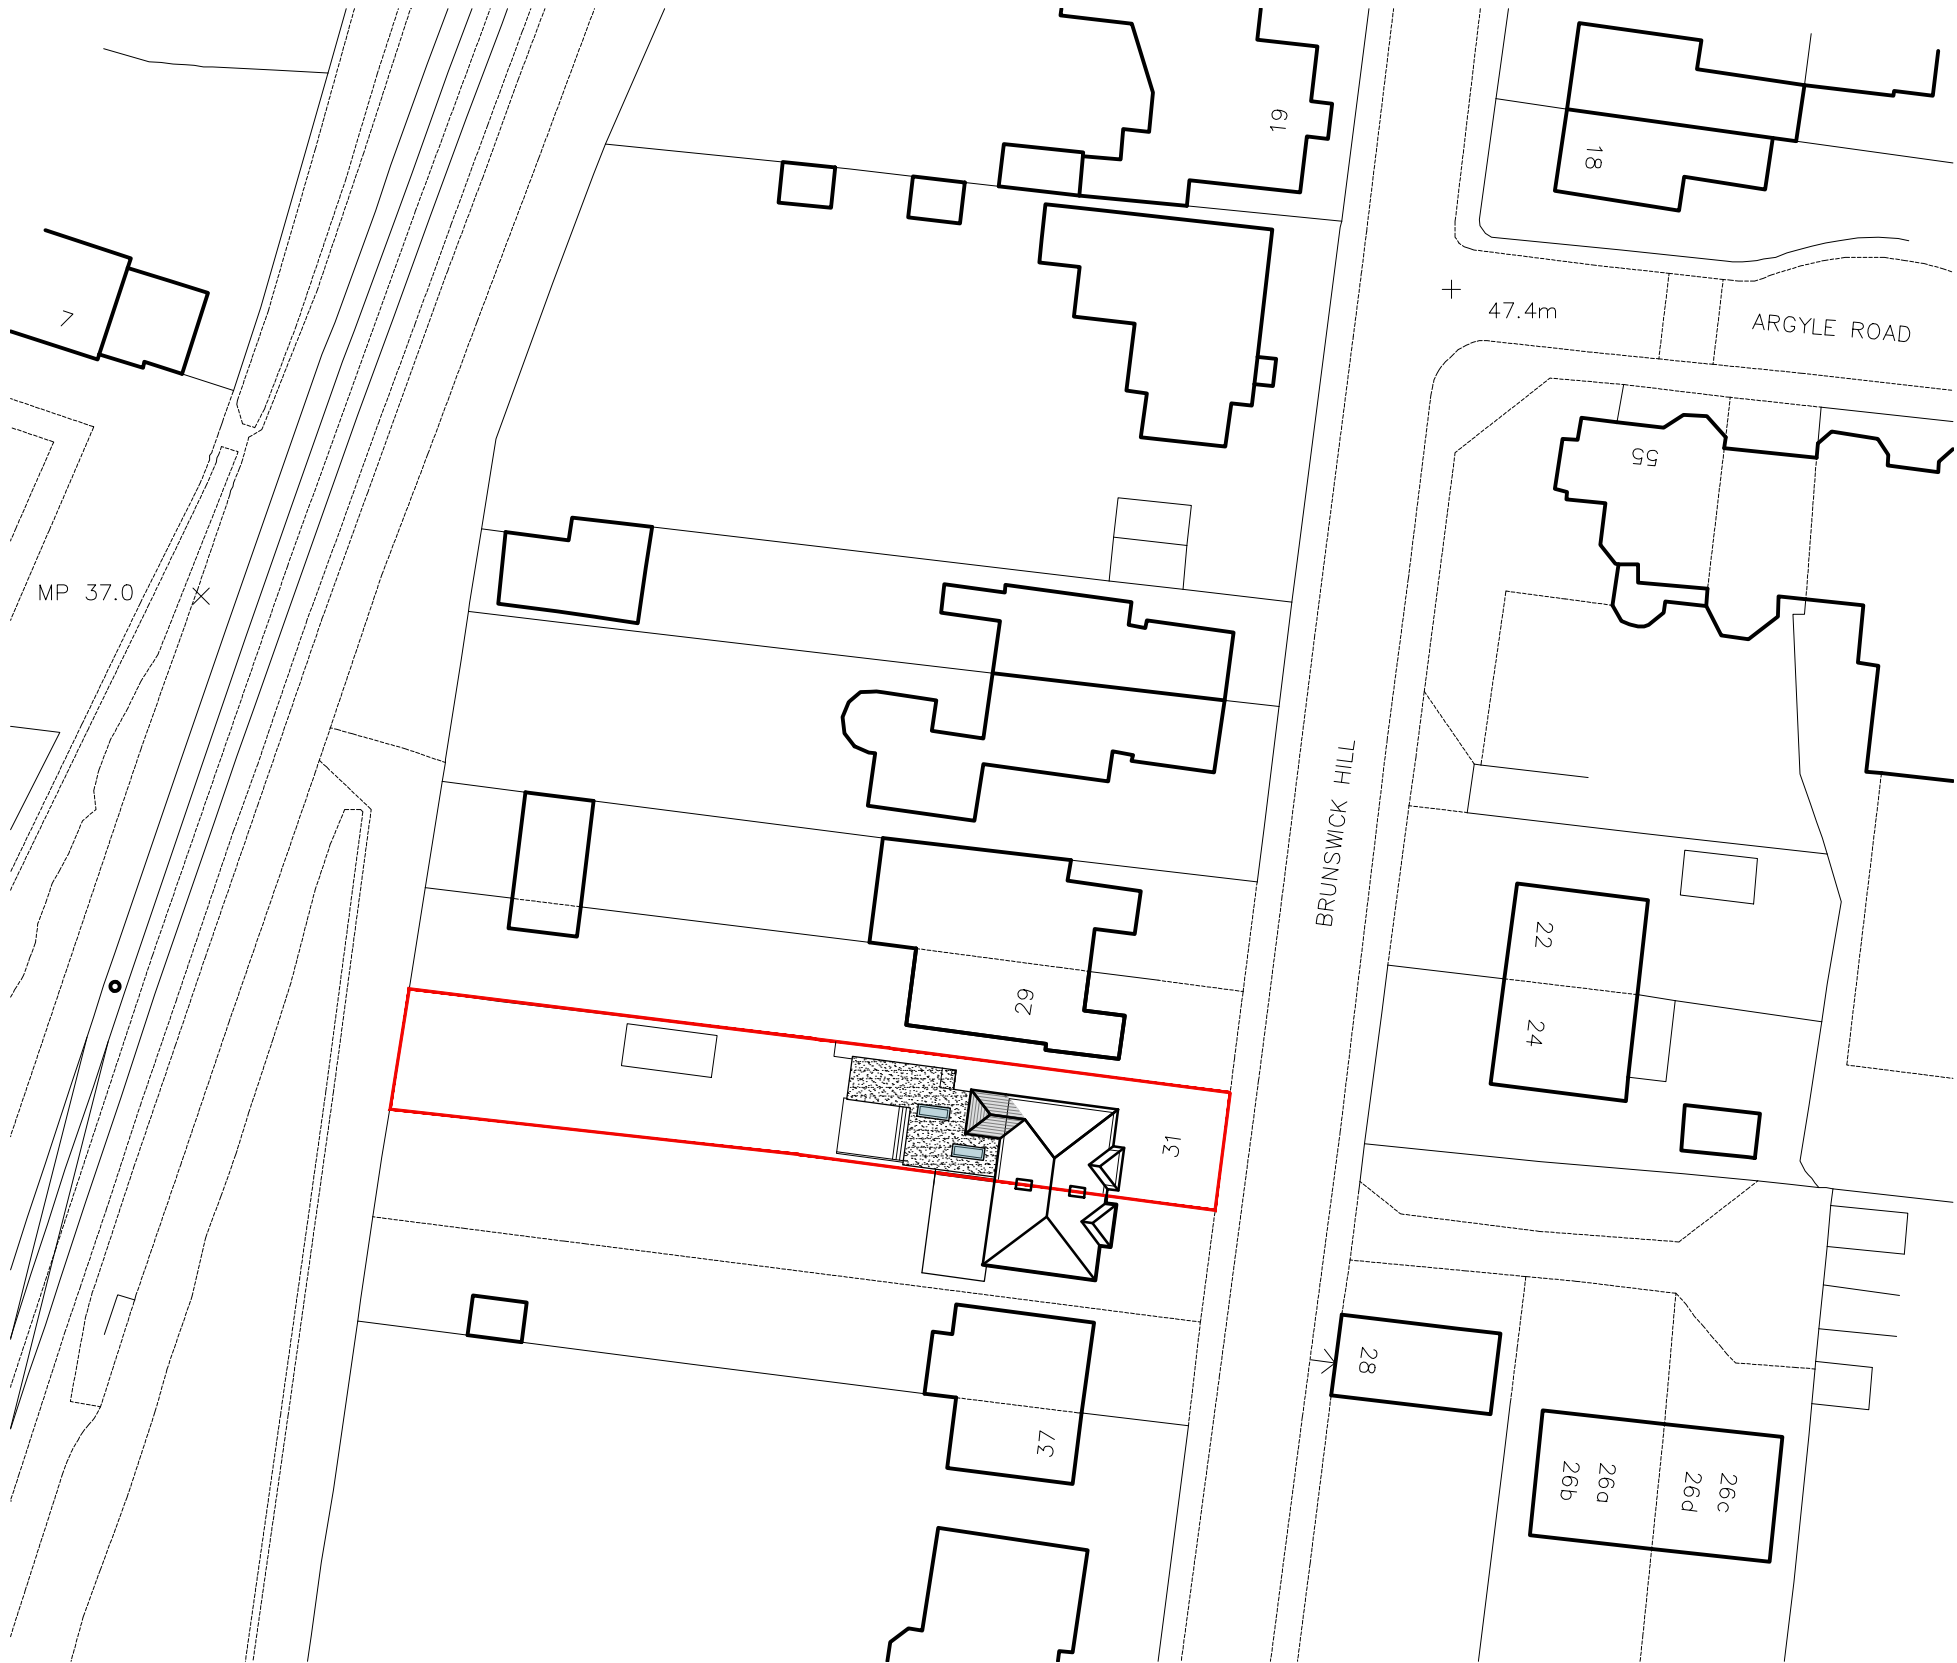

Block Plan 1:500

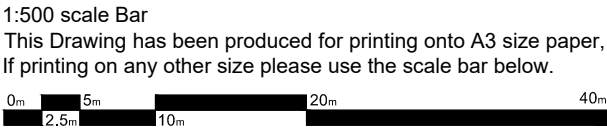

Location Plan 1:1250

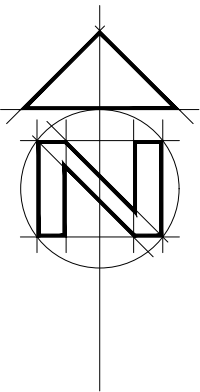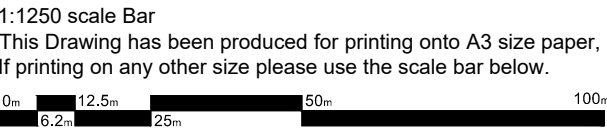



SHAUN TANNER
ARCHITECTURE & PLANNING
www.stlarchitecture.co.uk studio@stlarchitecture.co.uk 0118 989 0808

CLIENT	Mr A. Catline	DATE	Aug2022
PROJECT	31 Brunswick Hill, Reading, Berkshire, RG41 7YU.		
DRAWING	Block and Location Plan		
STATUS	planning		
SCALE	1:500/1250 @ A3	DRAWN DN	CHECKED NO 3860/200
			REV C