



AS EXISTING

Scale 1/100

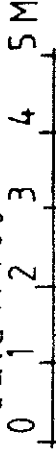


Scale 1/50

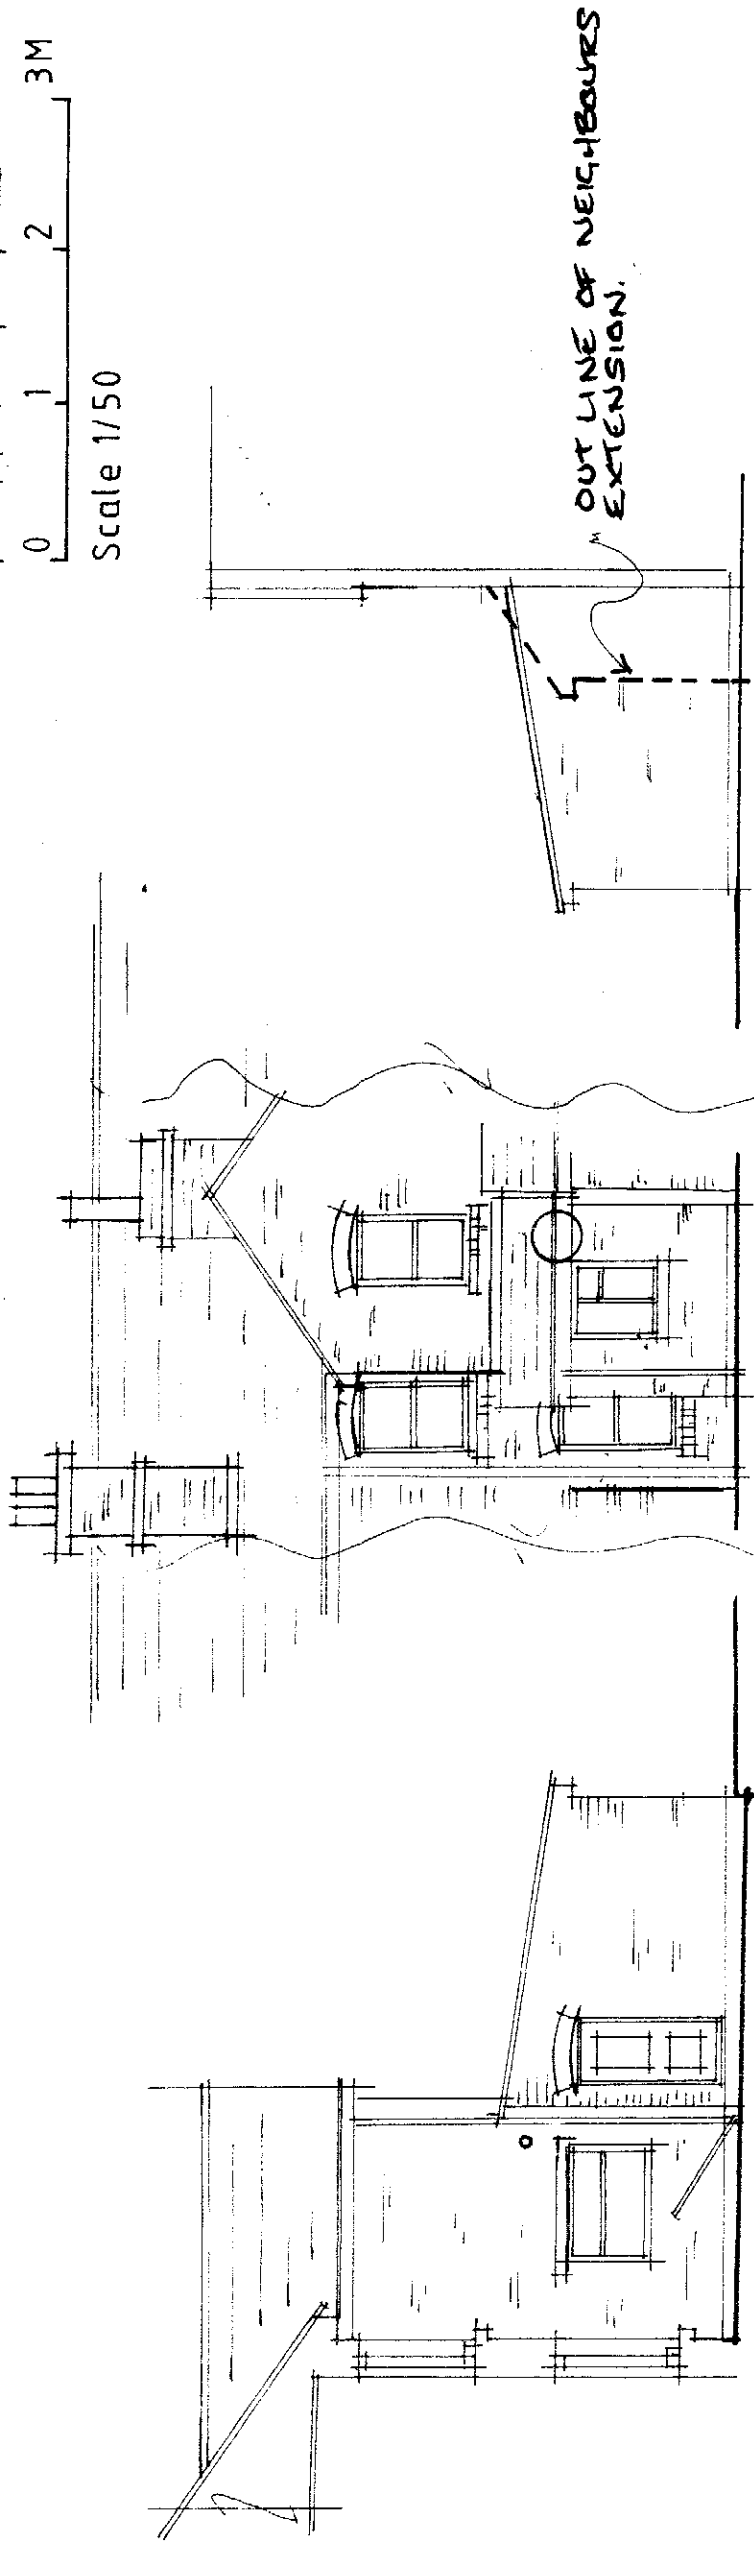

South West Elevation

South East

North East Elevation

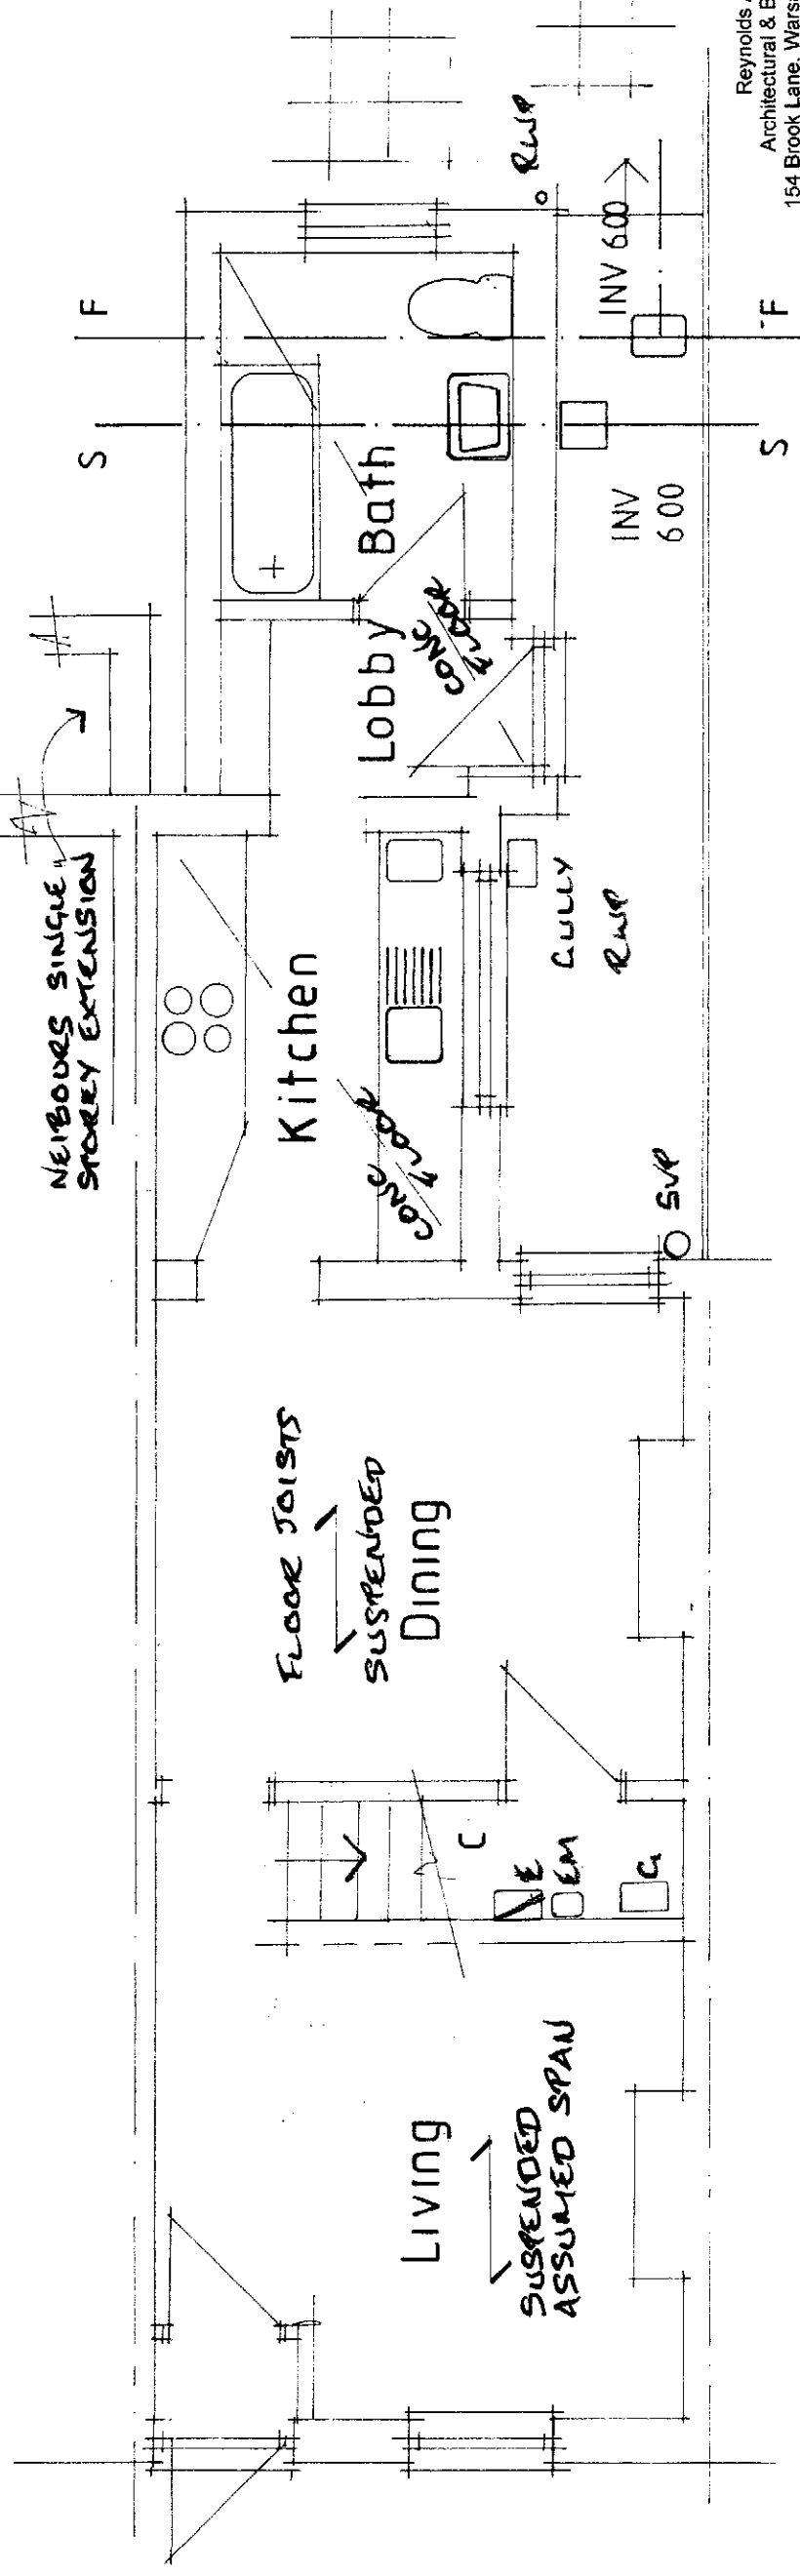

Ground Floor Plan

Reynolds Associates
Architectural & Building Consultancy
154 Brook Lane, Warsash, Hants, SO31 7EW
01489 602398 mr@reynoldsassociates.biz

Demolition & Rebuild of Single Storey Rear Extension at
38 Freshwater Road, Reading, RG1 3NA

Mr J Skeete