


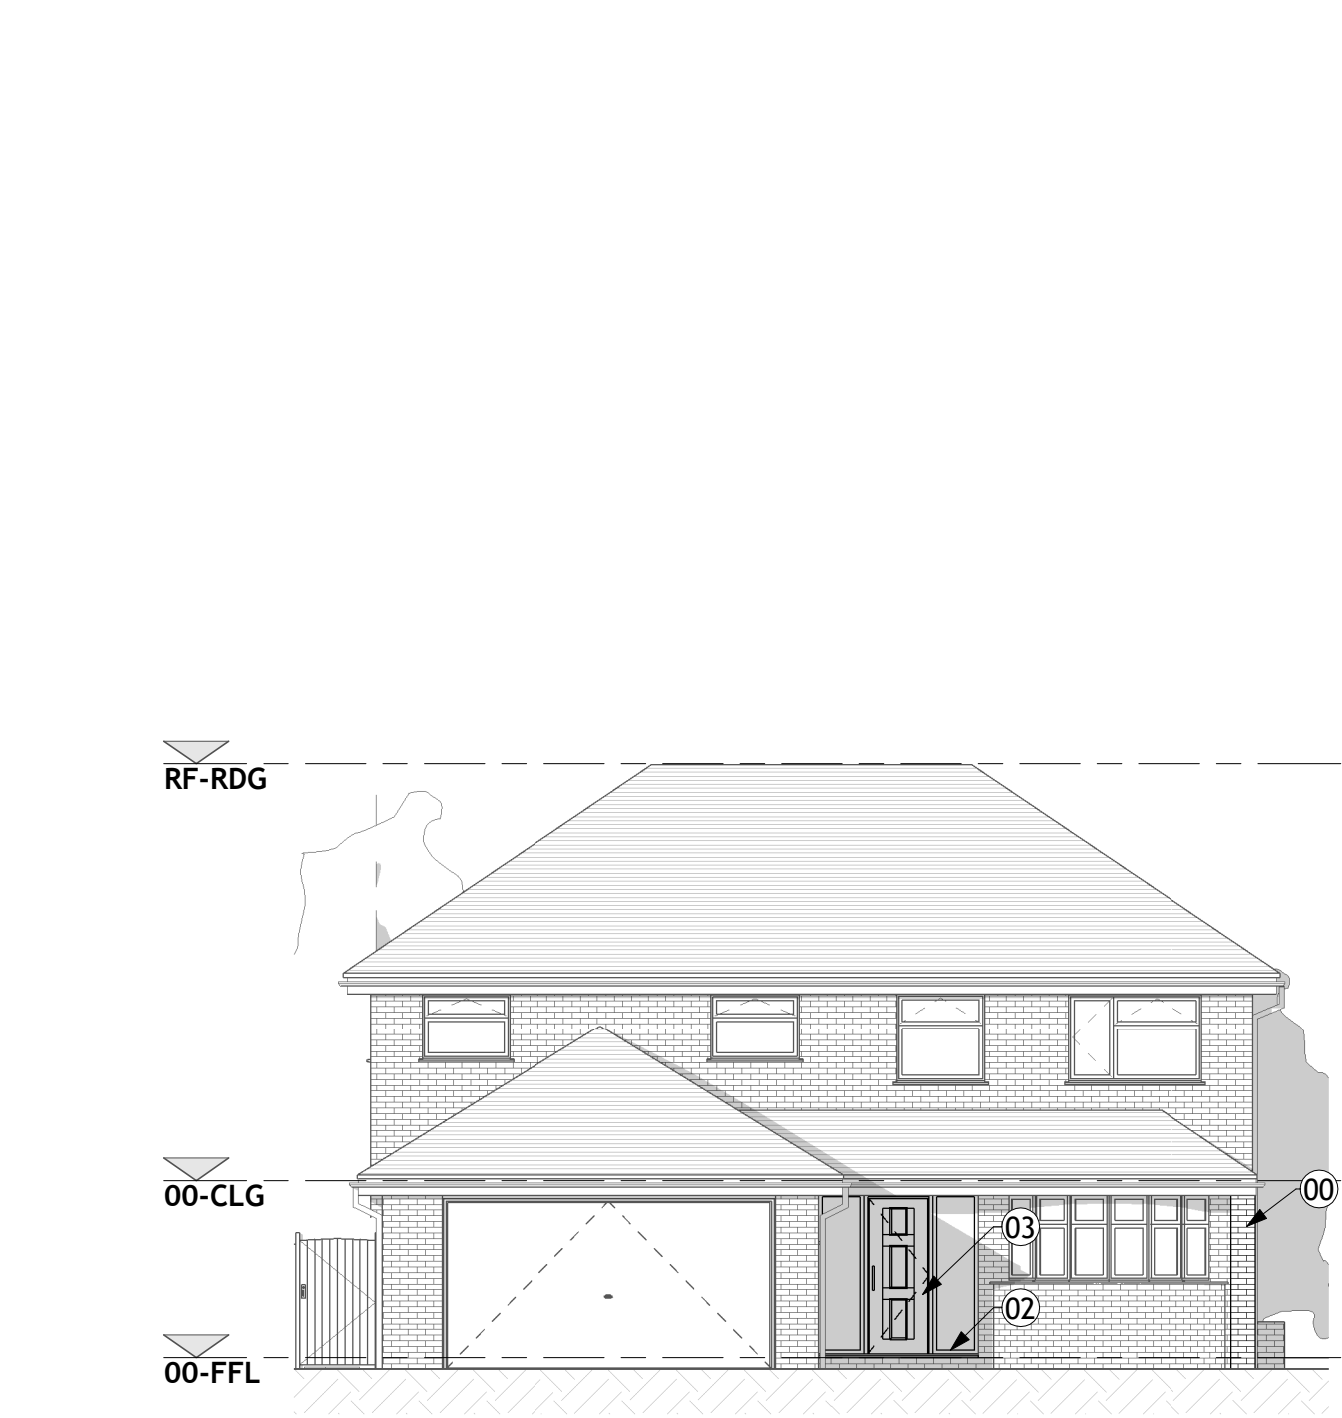


Proposed Elevation - South
General Arrangement | Scale 1 : 100



Proposed Elevation - North
General Arrangement | Scale 1 : 100



Proposed
3D-Illustration_Front_A | Scale NTS

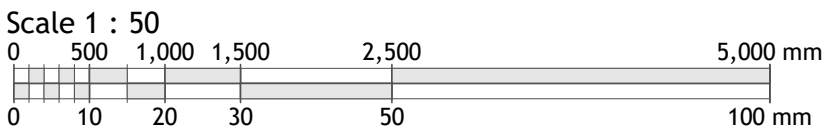


Proposed Elevation - West
General Arrangement | Scale 1 : 100



Proposed Elevation - East
General Arrangement | Scale 1 : 100



Proposed
3D-Illustration_Rear_B | Scale NTS

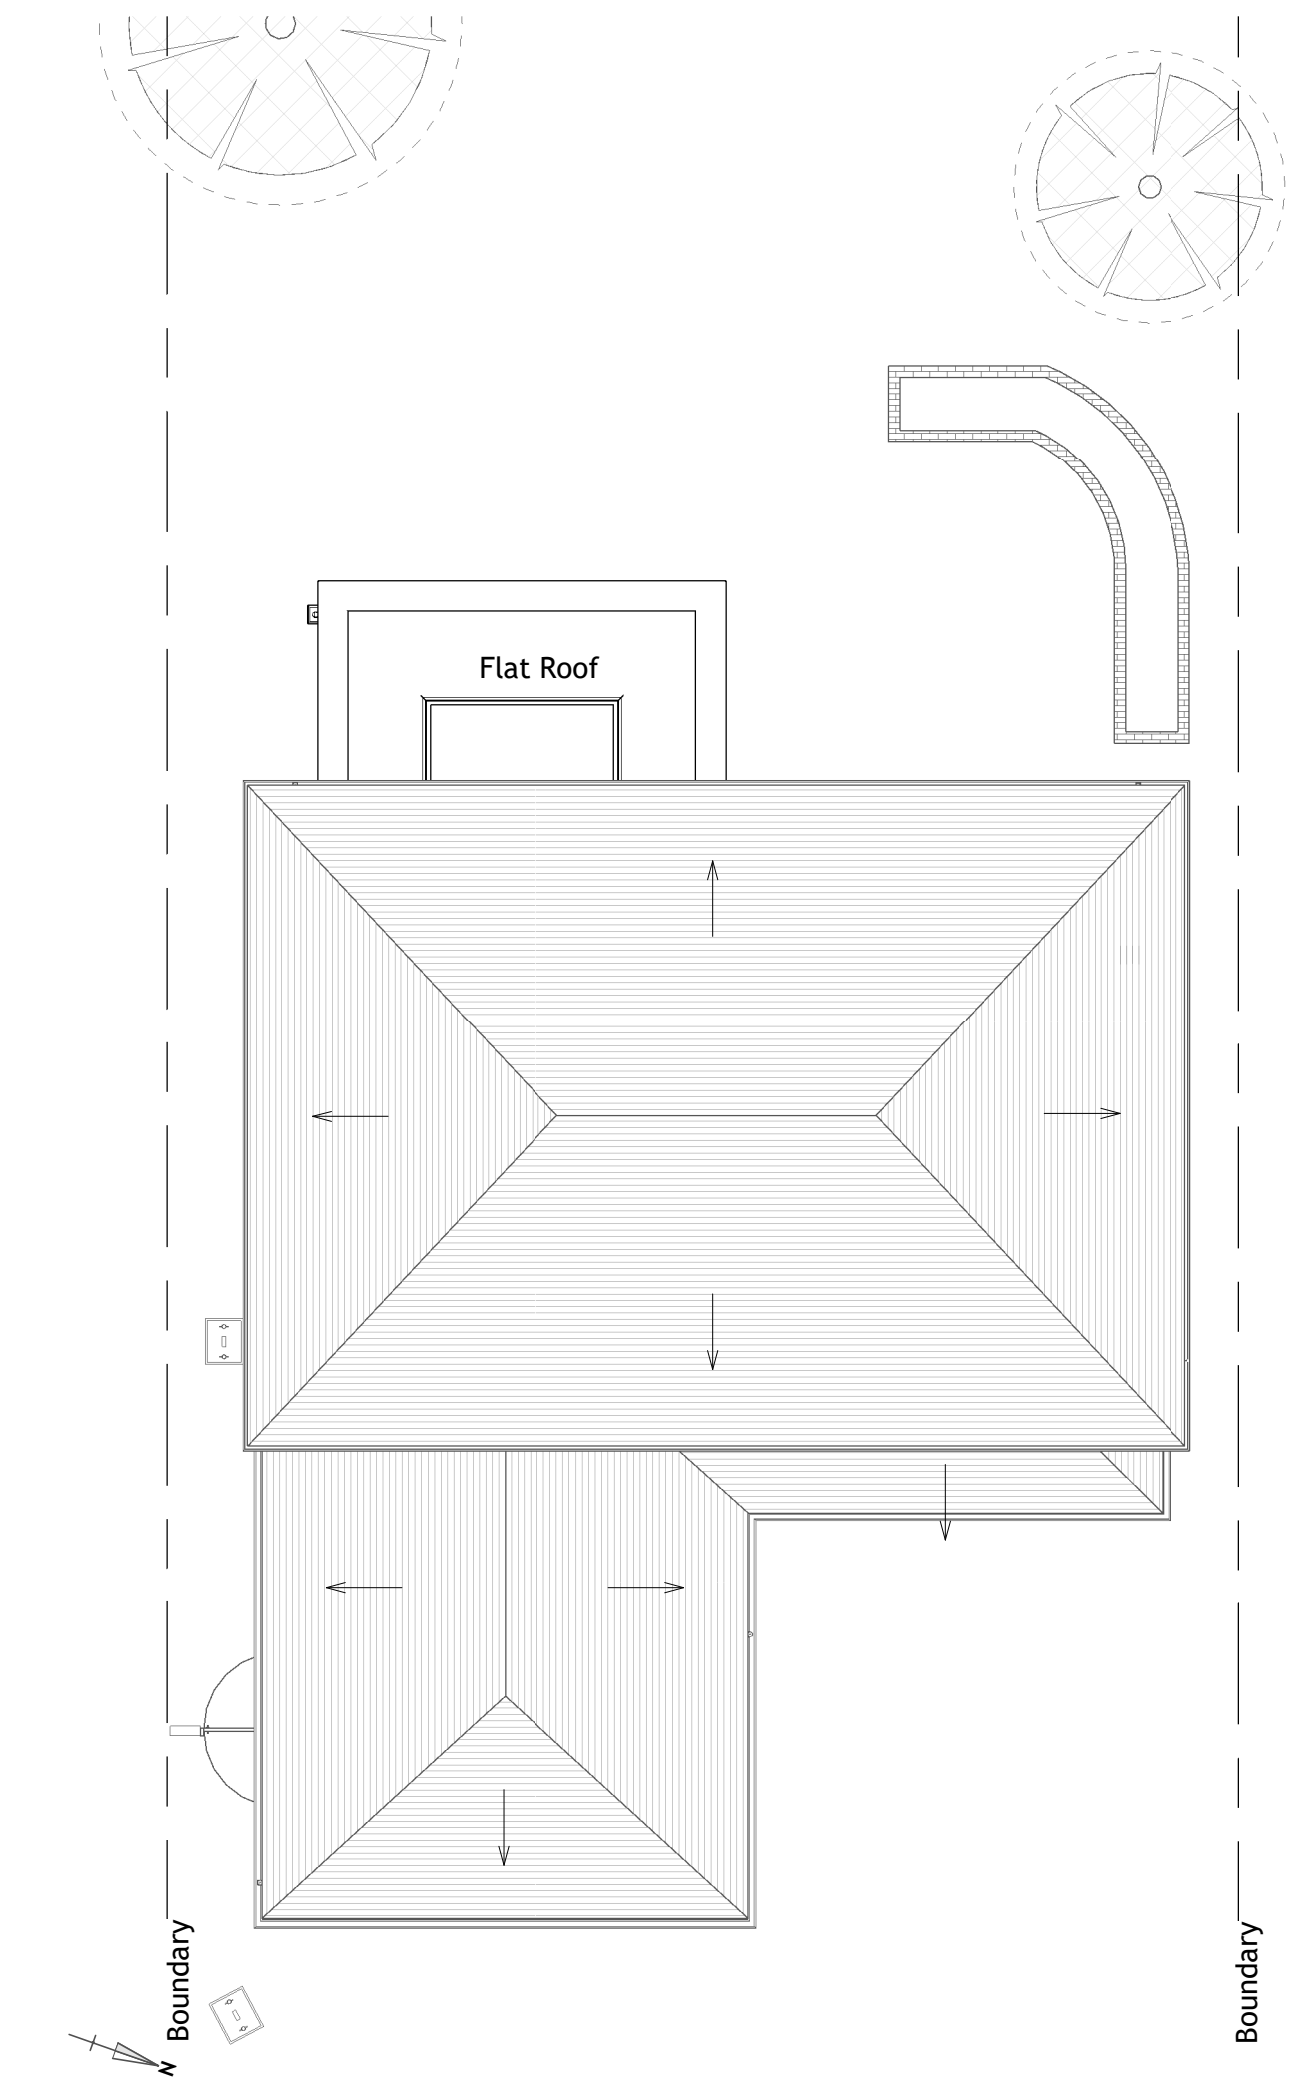

Proposed Roof Level Plan
General Arrangement | RF-RDG | Scale 1 : 100

- Sheet Notes
- the drawing is copyright protected and may not be used, reproduced or relied upon by any third party except as explicitly agreed by MAPL
 - all dimensions are in millimetres unless noted otherwise
 - all measurements must be obtained from stated dimensions only and not be scaled off except for Local Authority Planning application purposes
 - all drawings must be read in conjunction with all other project drawings and any discrepancies reported immediately for clarification
 - full schedules, specification notes and legends are located on drawings numbered '900' to '999' (900 series)

Finishes & Materials

Ref.	Description
00	walls - external wall finish with Grey engineering bricks & toothbond into existing
01	Single ply membrane flat roof
02	external windows - Anthracite Grey, double glazed
03	external doors - Anthracite grey, double glazed

A	25.04.2022	LM	Second Issue
0	25.03.2022	LM	First Issue
P1	21.02.2022	LM	Preliminary issue
Rev	Date	By	Description

m **michael aubrey**
a **partnership**
• 0118 962 9666 • www.mapl.co.uk

Client

Mr. & Mrs. Harnett

Project Address

**5A Kidmore Road, Caversham,
Reading, Berkshire. RG4 7LR**

Project Description

Single Storey Extension

Sheet Title

**Elevations & Roof Level Plan -
Proposed GA**

Sheet Ref.	MAP-C4266-280	Rev.	A
Project Ref.	C4266	Date	25.04.2022
Drawn by	LM	Checked by	JMR
Scale	1 : 100	Sheet Size	A1