


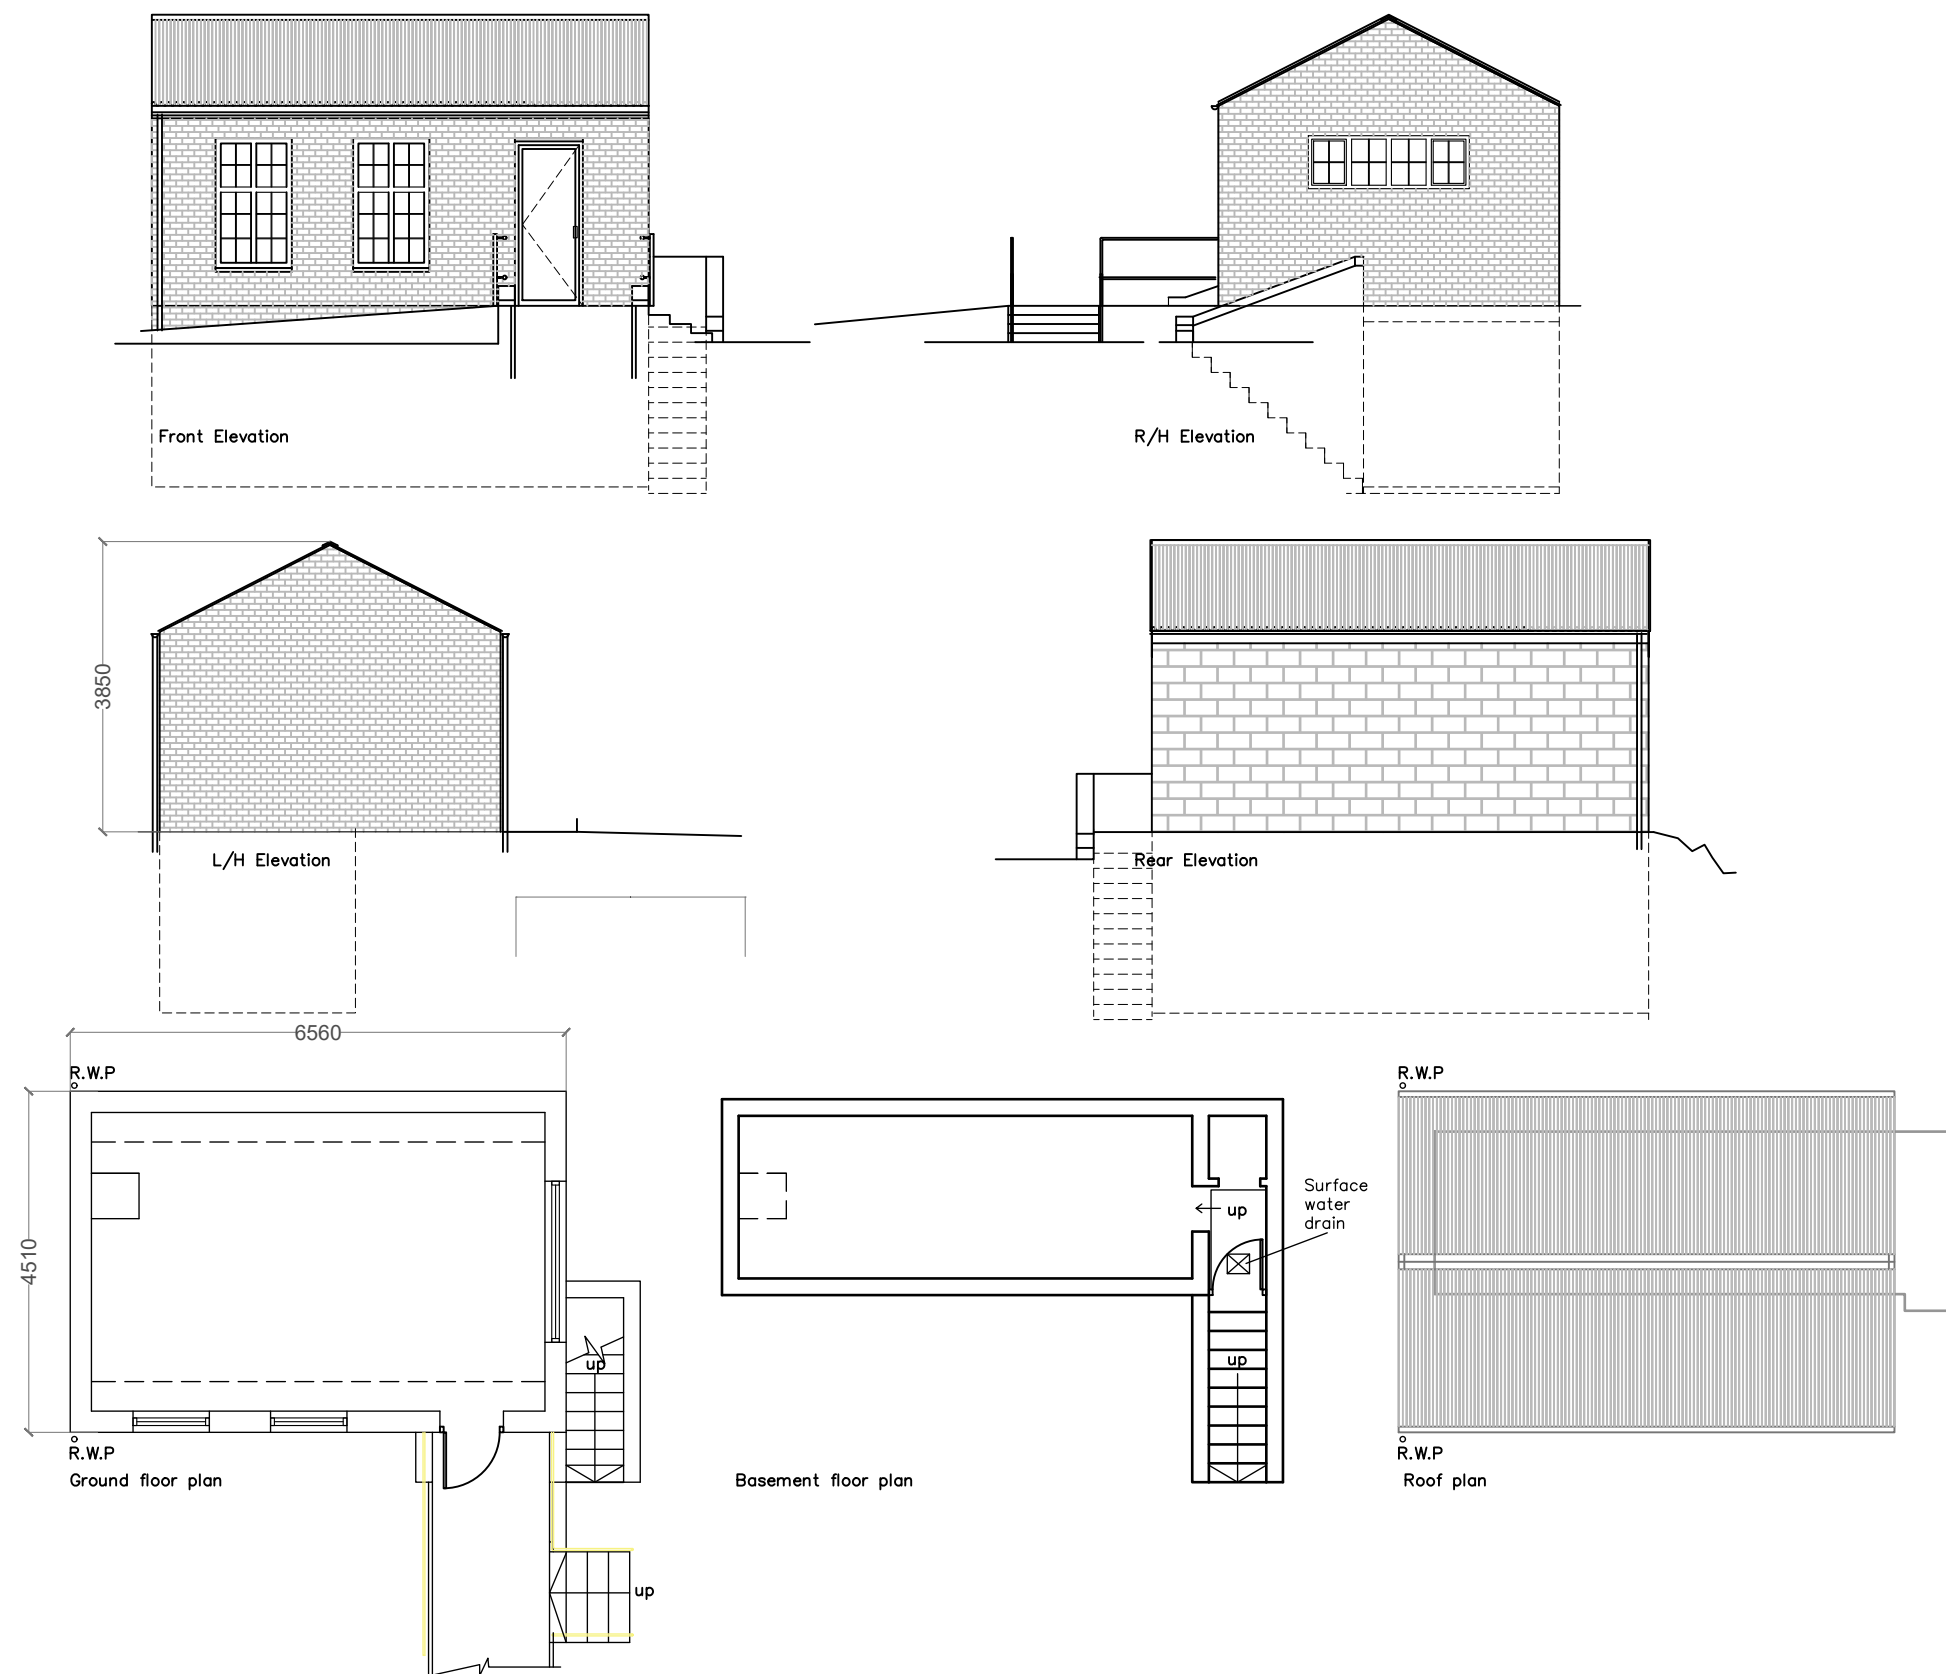

Revisions:-		
Date	Rev.	Description
--/--	-	-

Notes:-

PLANNING APPLICATION DRAWINGS

The contractor is responsible for checking dimensions.

All discrepancies to be verified by CONTRACT ADMINISTRATOR before proceeding with work.

These drawings are copyrighted under designs & patents Act 1988 for commercial use. These drawings remain the property of EDTS and cannot be shared, reproduced, used for marketing or given to others (in part or whole) without written permission of EDTS.

EDTS
Estates Design & Technical Services
St Marks Hospital, St Marks Road,
Maidenhead, Berkshire SL6 6DU.
Tel N° 01753 638600
Email: EDTS@berkshire.nhs.uk
Website:<https://edts.berkshirehealthcare.nhs.uk/>
Berkshire Healthcare NHS Foundation Trust

NHS

Client:-
**Berkshire Healthcare
NHS Foundation Trust**
NHS Trust **NHS**

Location:-
25 Erleigh Road, Reading

Scheme:-
CAMHS Rapid Response
Drop-in Centre

Drawing:-
existing plan & elevations

Drawn by:-	sjf	Scale:-	1 to 100
Date:-	Nove 2022	Paper size:-	A3
Block N°:-	-	Floor:-	GF
Department:-	-		
Drawing Number:-	22022-P-003		
		Rev.	-

