


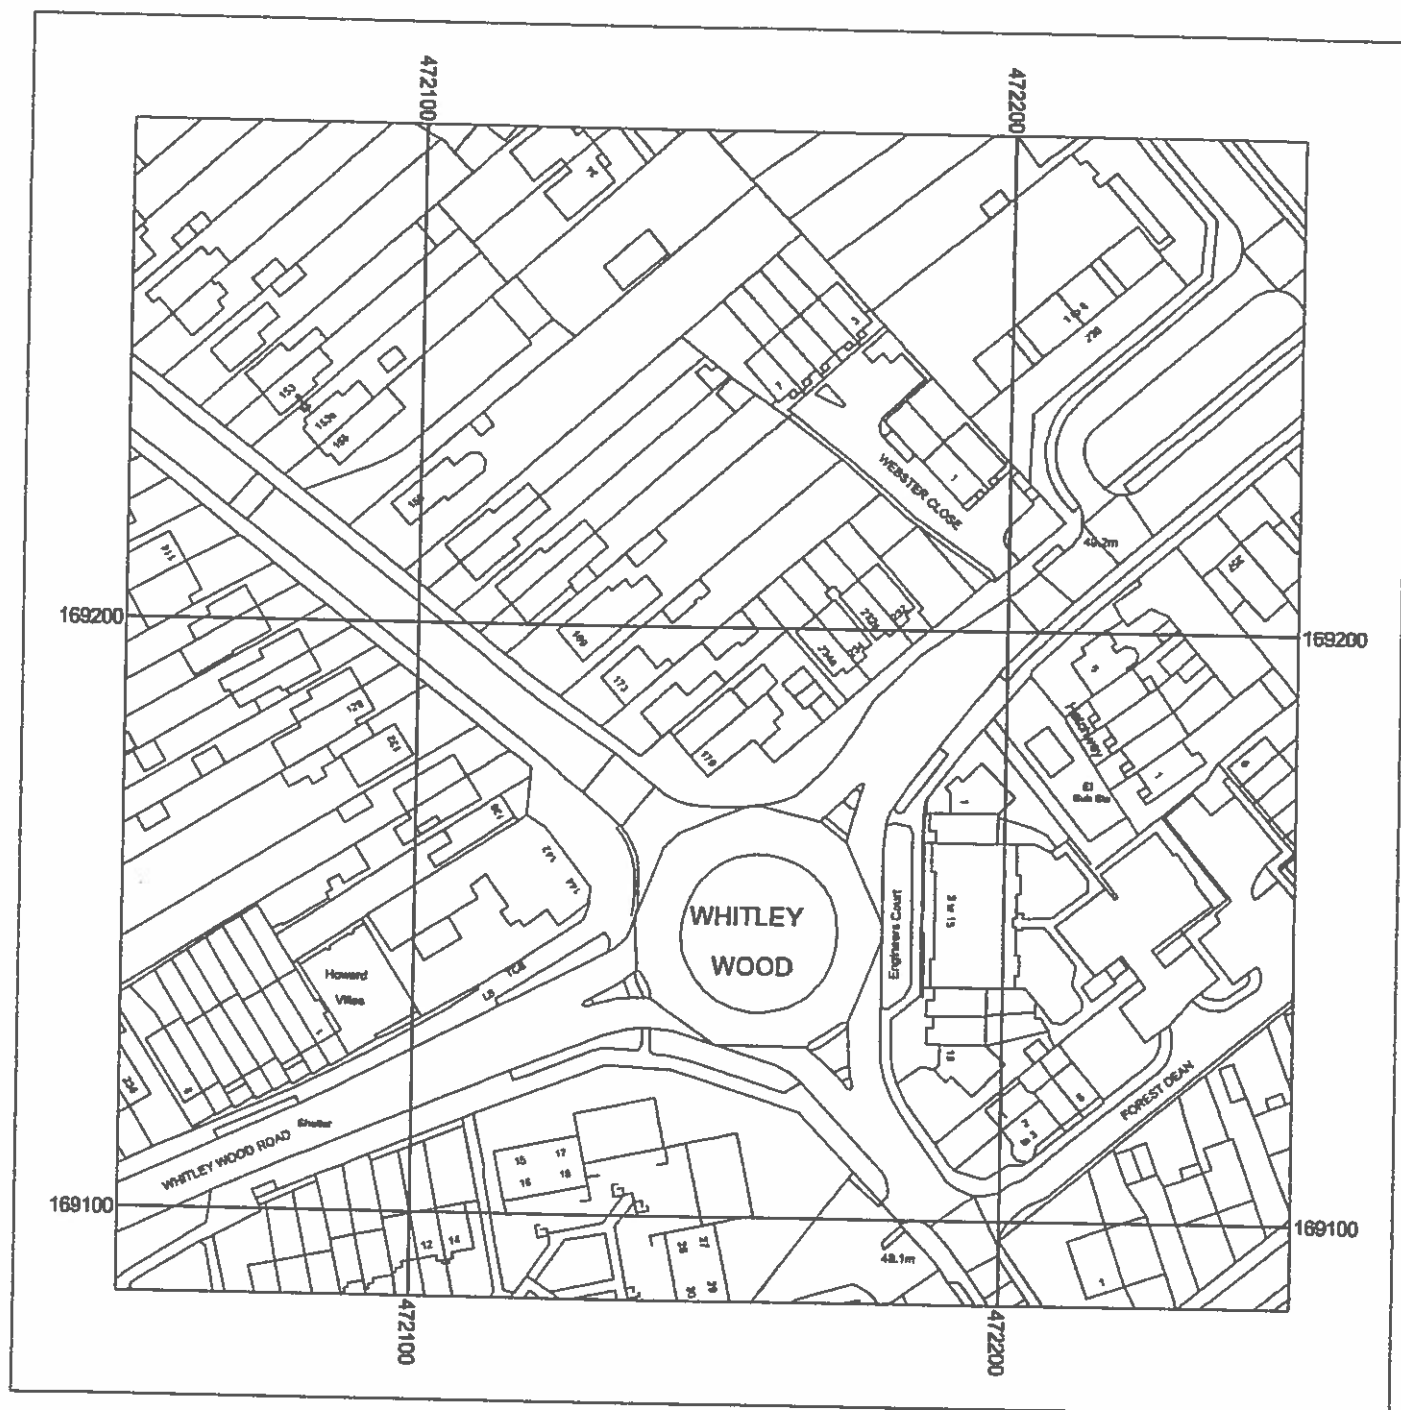

Metres
0 5 10 20 30 40 50

Scale: 1:1250



177-179 Whitley Wood Lane RG2 8PW

Supplied by: MFS Reprographics Ltd
License number: 100031961
Produced: 03/01/2018
Serial number: 1930032

Plot centre co-ordinates: 472150, 169185
Download file: Print.zip
Project name: 08185

ROUGH COUNT
25 OCT 2022