




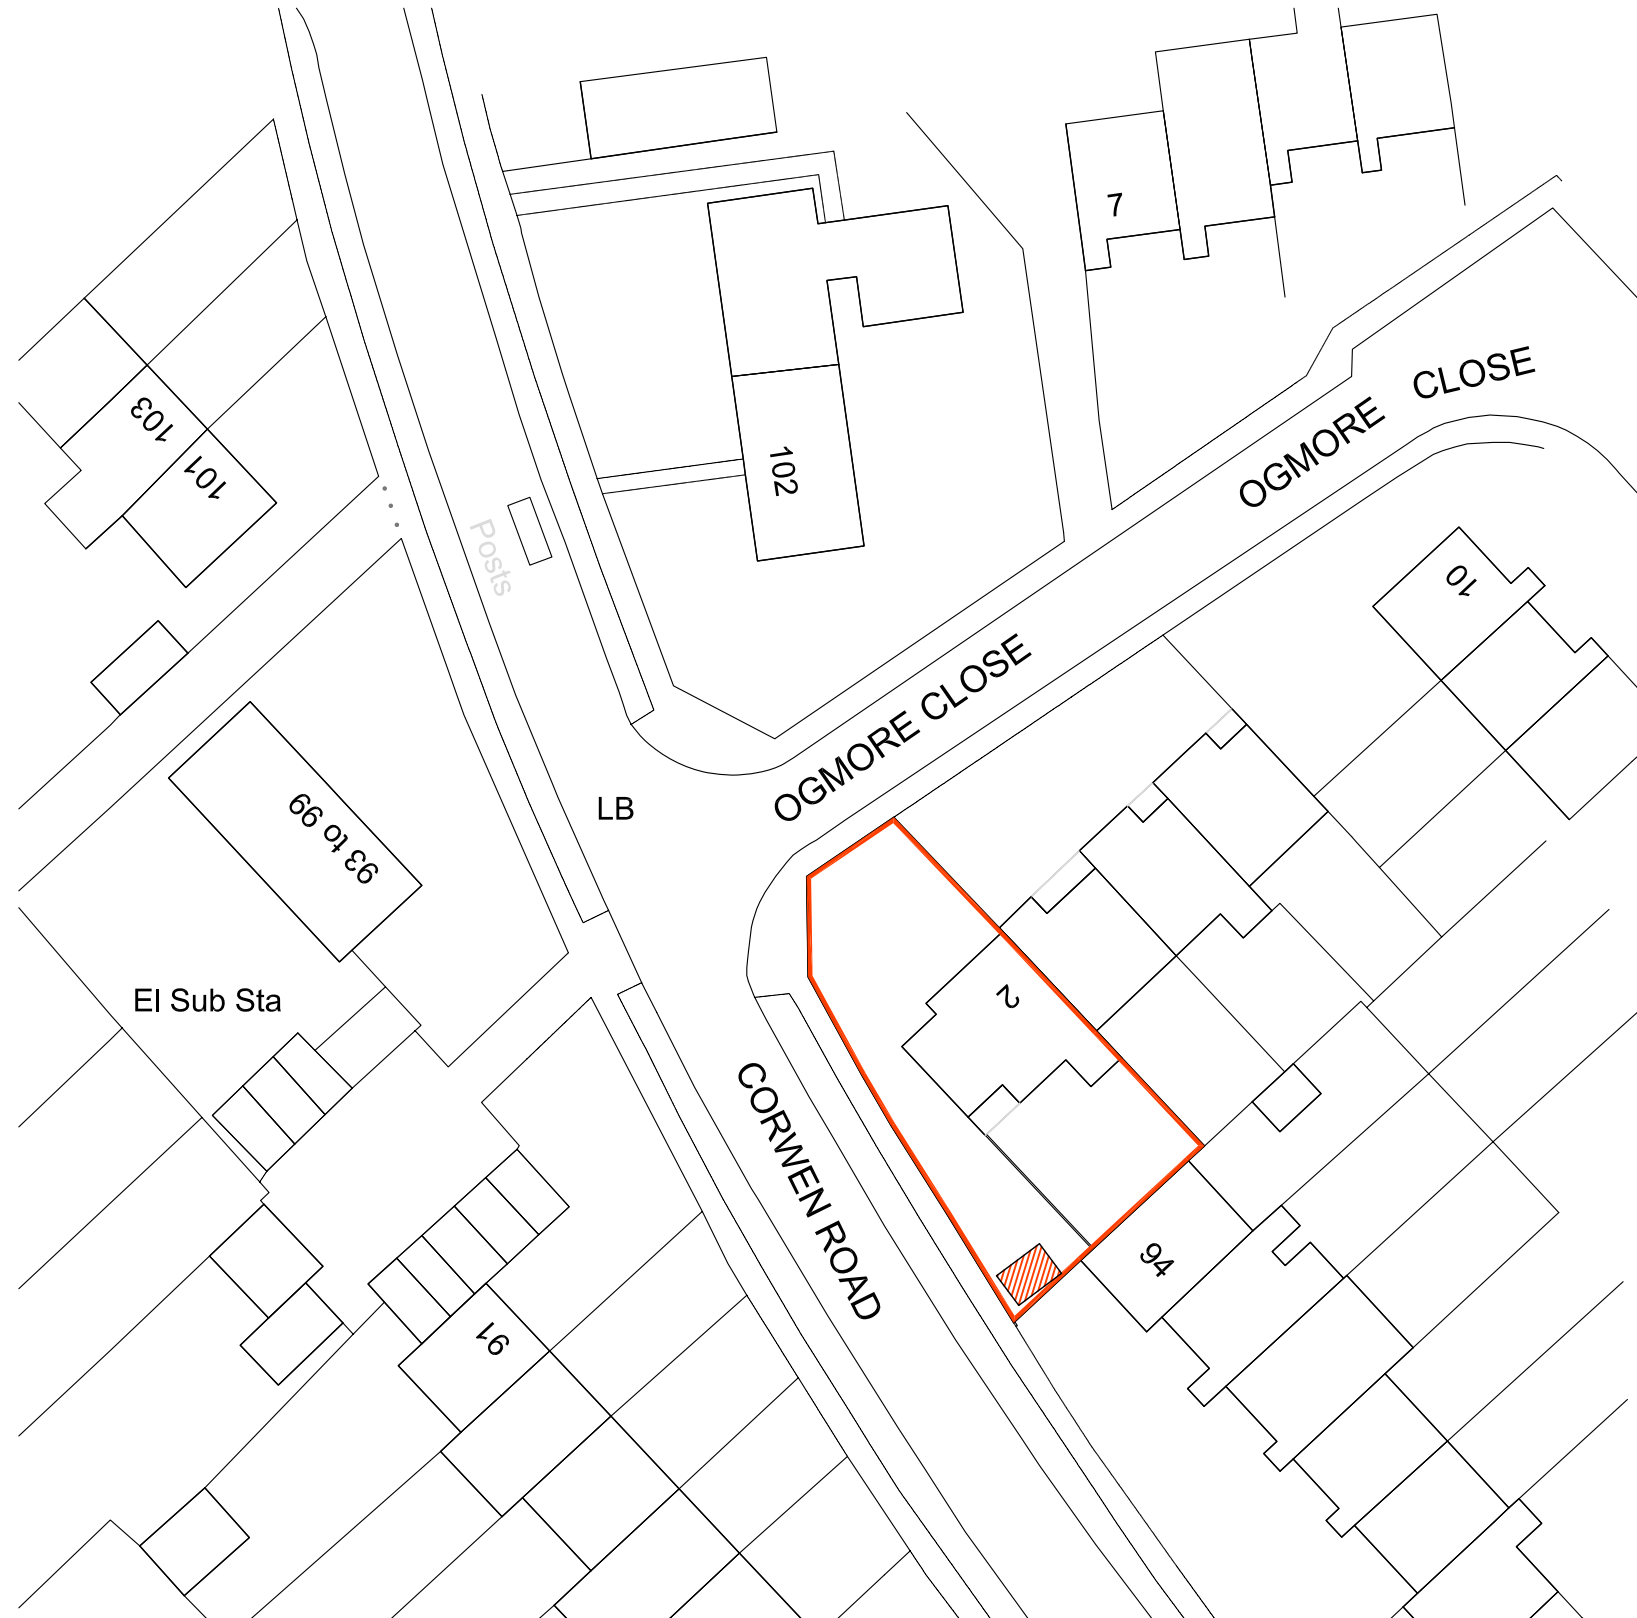

BLOCK PLAN 1:500

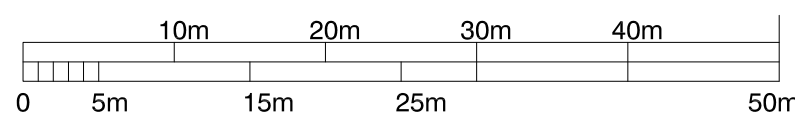

**LOCATION PLAN 1:1250
(PRE-EXISTING LAYOUT)**

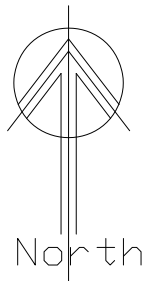

Retrospective application for the retention of garden shed and close boarded boundary fence

at 2 Ogmores Close, Tilehurst, Reading RG30 4SX

for Ms Johanne Andersen