


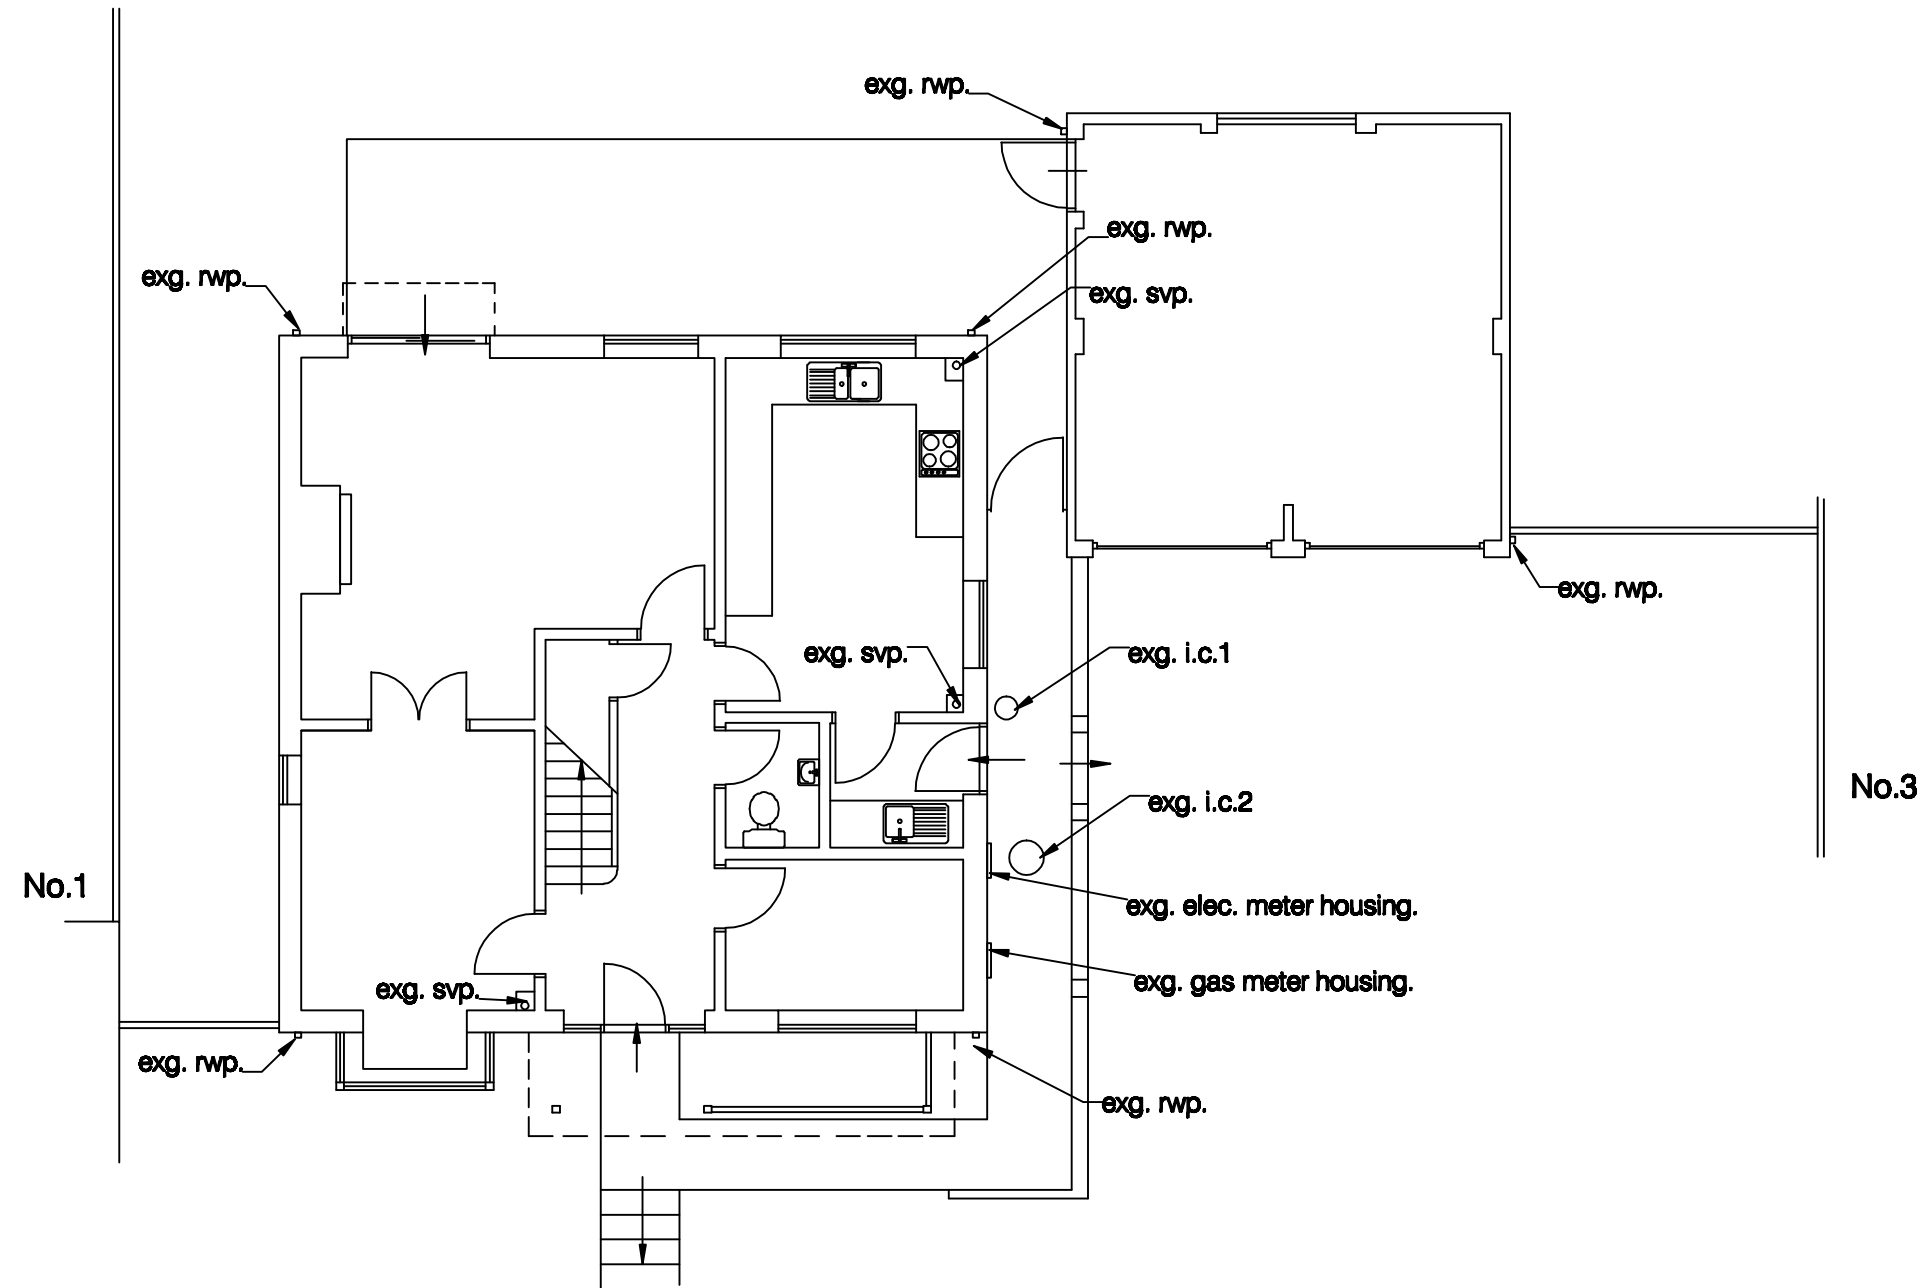

project 2 Bramblings, Caversham
Reading, Berkshire

for title Mr & Mrs Lightfoot
Ground Floor & Elevations as Existing

Drawing no: 1363 / 1 / a

M D Howlett
architectural consultant
11 Prospect Street, Caversham, Reading
Berkshire RG4 8JB; Tel: (0118) 947 7117
Email: pmaarc@globalnet.co.uk


Date: November 2022

0 1 2 3 4 5 (1:100 @ A2; 1:200 @ A4)


Revision a: Garage roof pitch; rear gd fl windows. Dec 2022.



NORTH WEST

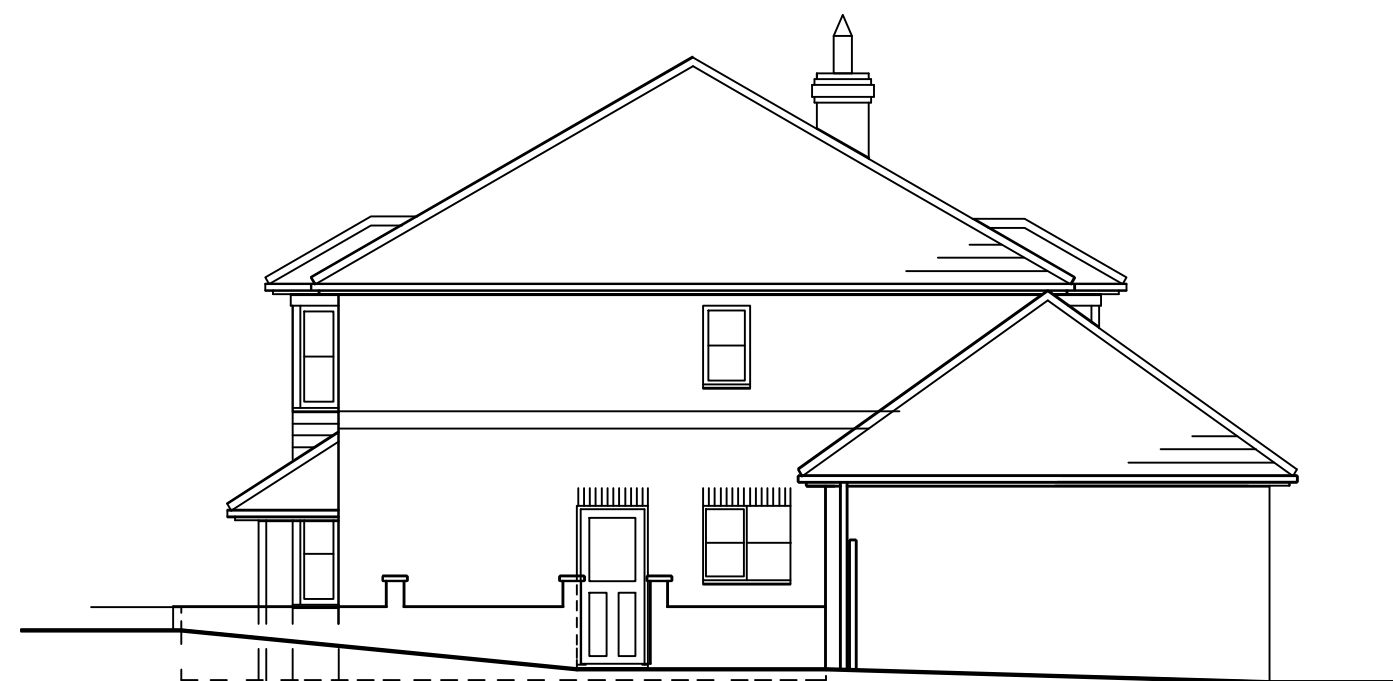

SOUTH WEST

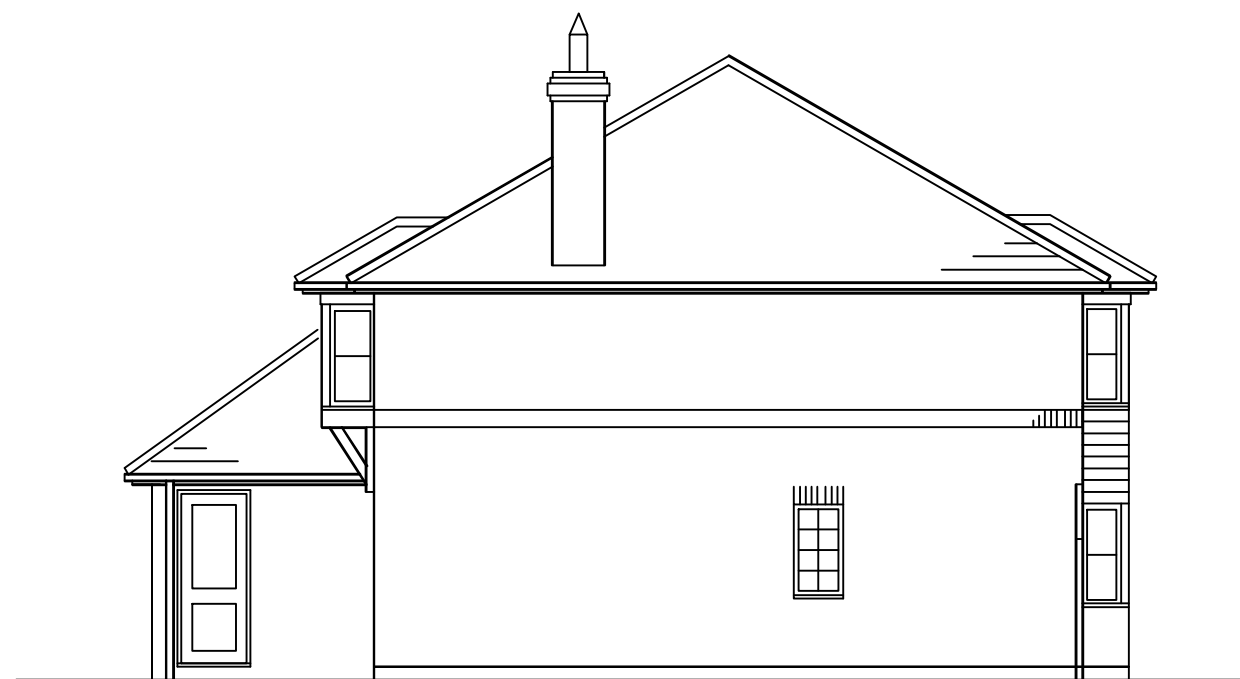

NORTH EAST



SOUTH EAST