

WESTCOTE ROAD


SU6972NE

1 to 13
Pelham Court
El Sub Sta

1 to 22
Harvey House

Waverley Court

The Palm
1 to 19

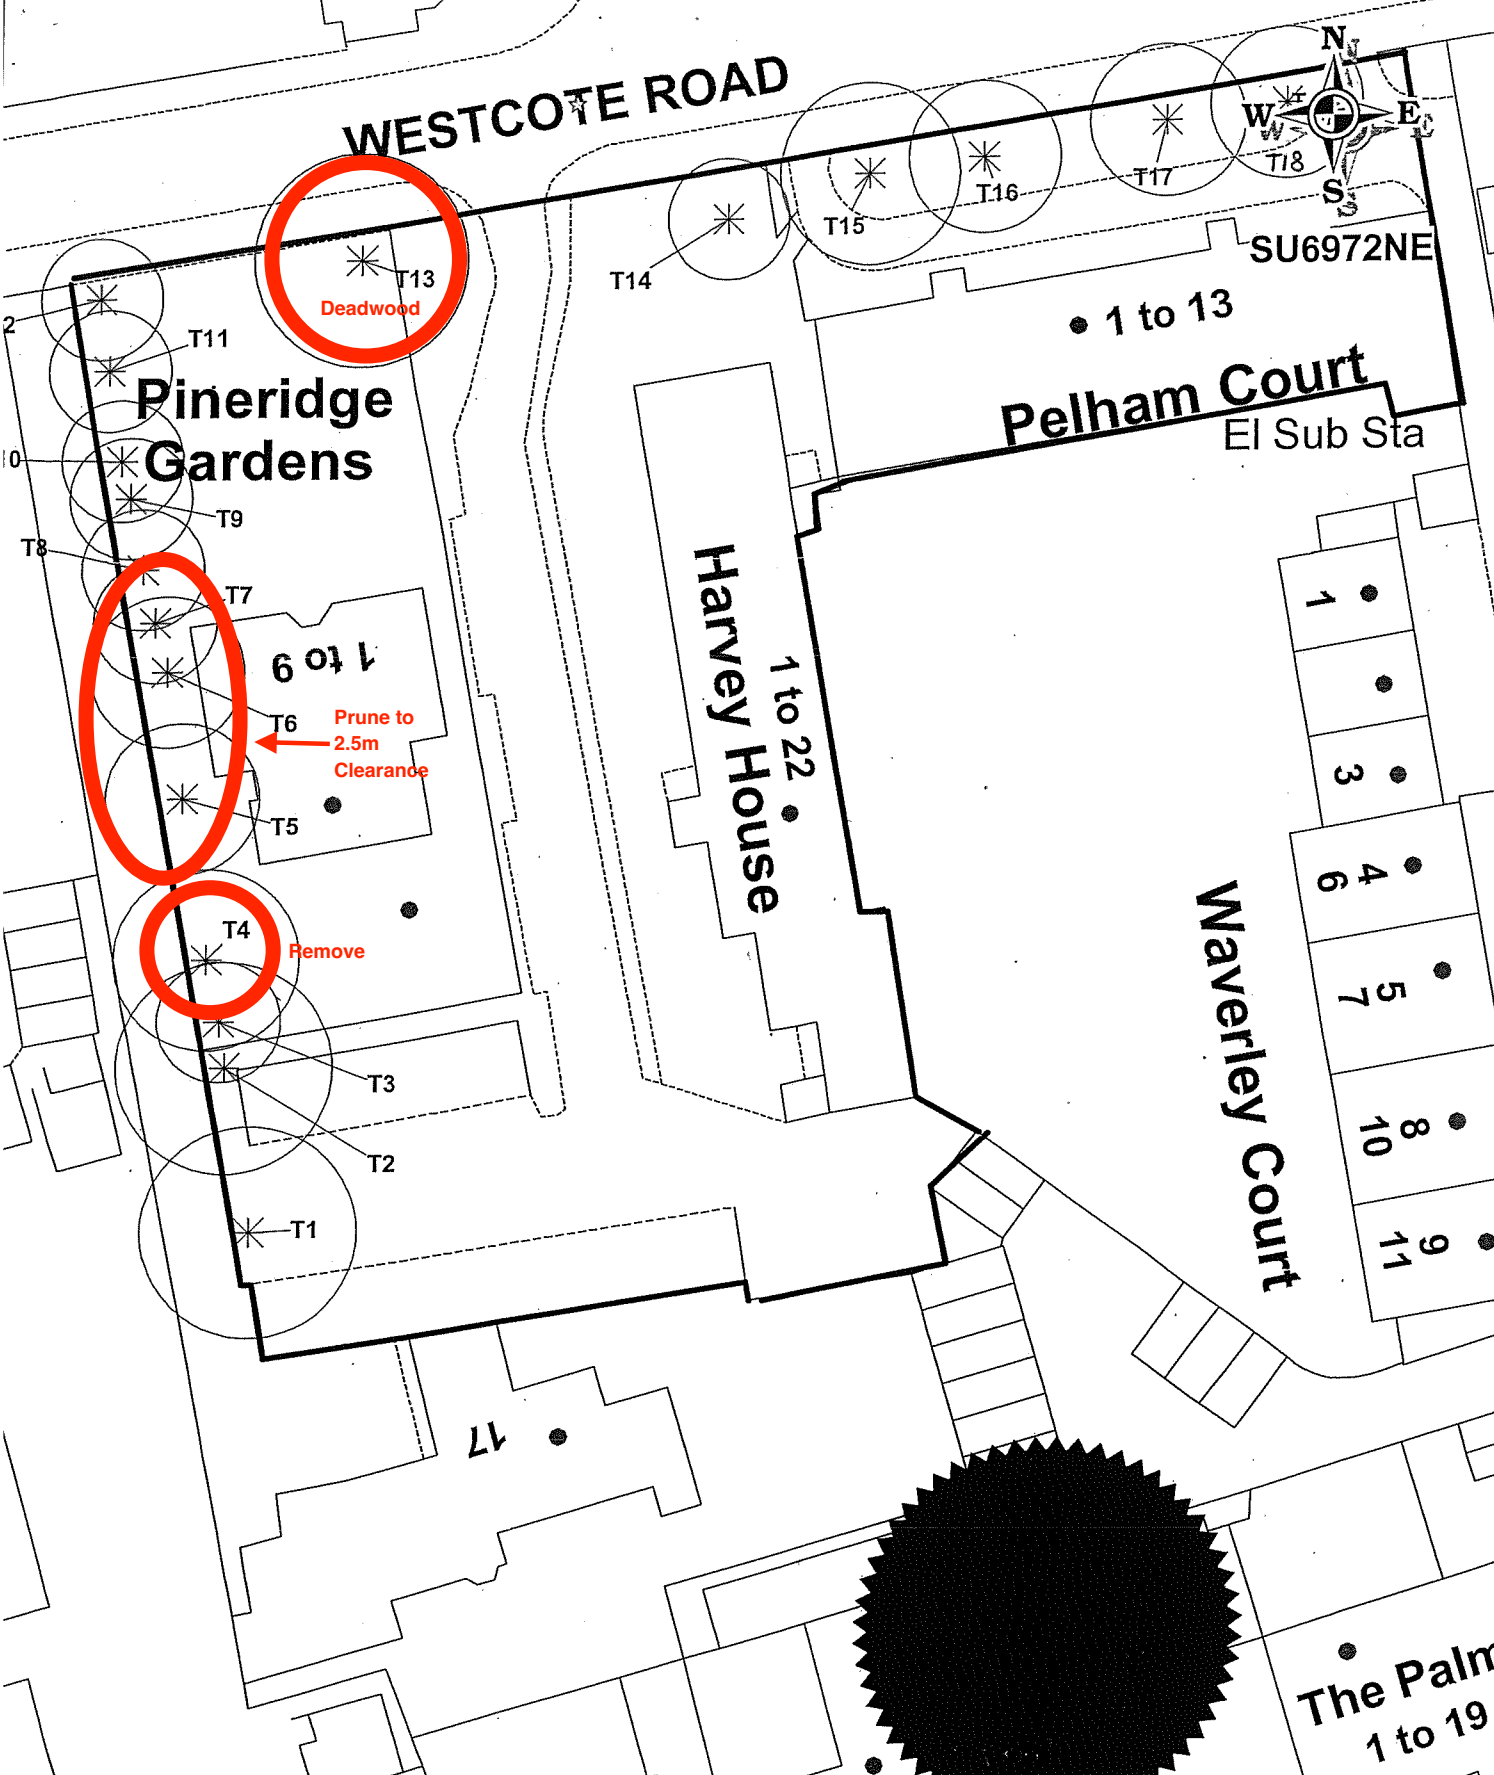

- T1,T2 & T4-13: Pinus nigra (Austrian Pine)
- T3- Quercus ilex (Evergreen Oak)
- T14, T15 + T18- Aesculus hippocastanum(Horse Chestnut)
- T16 + T17- Aesculus flava(Yellow Buckeye)

TLE TREE PRESERVATION ORDER: PINERIDGE GARDENS, HARVEY HOUSE & PELHAM COURT, WESTCOTE RD. READING (NEW)

RG NO	E2388	DATE	FEBRUARY 2006
RAWN BY	EW33967	SCALE	1:500
Crown Copyright. All Rights Reserved. Reading Borough Council. Account No 100019672 2004			

Reading
BOROUGH COUNCIL
PLANNING SUPPORT TEAM