

Timber Window And Door Systems - Timber
care repairs in accordance with appendix A of
Design and Access statement



The contractor is responsible to ensure that no products are to be utilised that do not comply with relevant British and/or European Standards and/or Codes of Practice, COSHH Regulations, Construction Regulations, or which are known or suspected at the time of product selection and/or construction to be deleterious to health and safety or to the durability of the work or not in accordance with good building practices.

The contractor is responsible for checking dimensions, tolerances, levels and references. This drawing/model is to be read in conjunction with all relevant Other Project Team Members' or specialists' drawings/models/any Federated Model. Any discrepancy is to be notified to Baily Garner LLP and is to be rectified before proceeding with the works on site or shop drawings. Where an item is covered by drawings to different scales, the larger scale drawing is to be worked to.

Any rights (including copyright) in this drawing/model and any proprietary work contained therein belong to Baily Garner LLP and may only be used in accordance with the licence granted to the Employer and with attribution to Baily Garner LLP.

The drawing to be read in conjunction with: Document Suitability Codes page or at www.bailygarner.co.uk/disclaimer/

A3

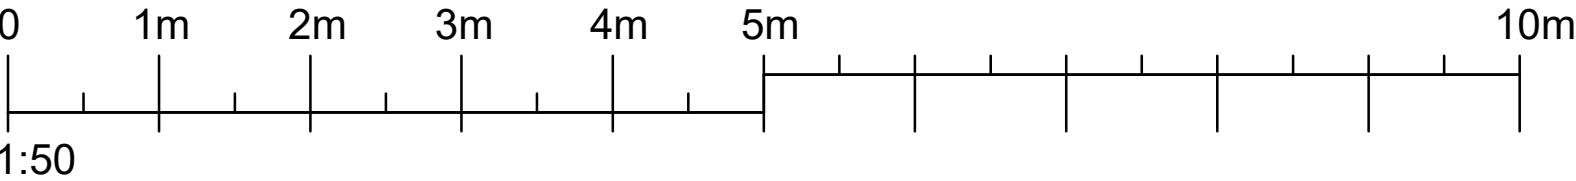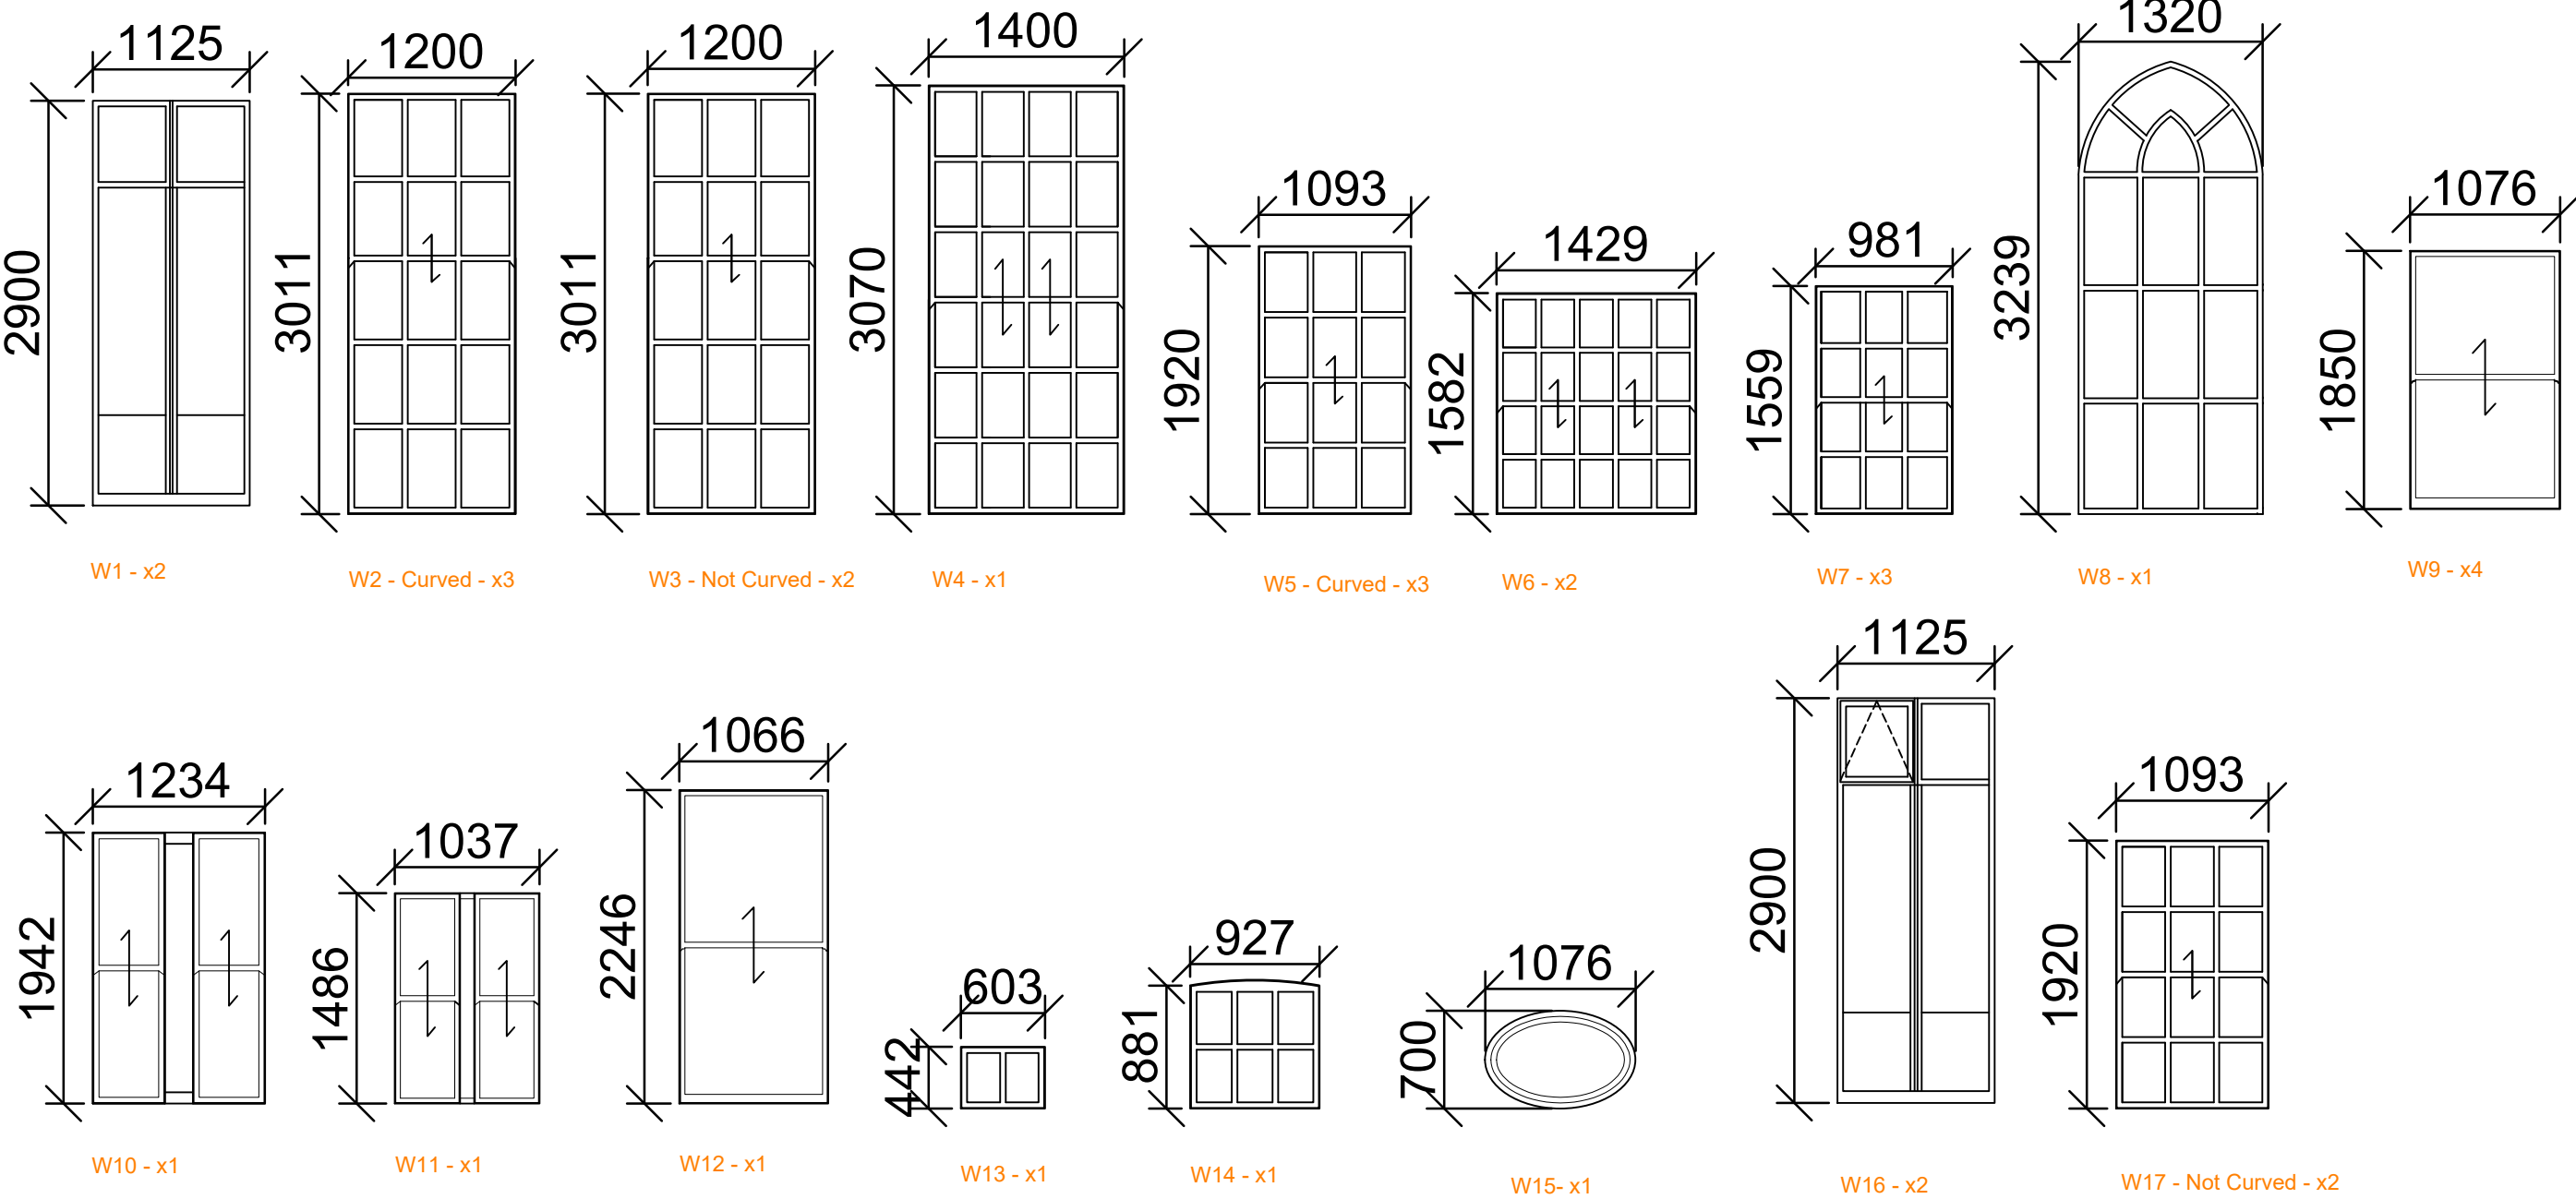

CLIENT NAME				PROJECT NAME			
Kendrick School				Cedars Building			
PROJECT ADDRESS				DRAWING TITLE			
37 London Road Reading RG1 5BN				Existing Window Schedule			
SUITABILITY CODE				DATE			
Planning				07/2022			
SCALE	DRAWN	APPROVED	APPROVED				
1:50	OT	SAR					
PROJ NO	AUTHOR	VOLUME	LEVEL	DOCTP	ROLE	DRAWING	REV STAT
34278	BGR	A1	ZZ	DR	A	2307	P.0
							REV NO
							A



LONDON HEAD OFFICE
146-148 ELTHAM HILL
LONDON SE9 5DY
T 020 8294 1000
e. general@bailygarner.co.uk