


SK01 'A'

Rev 'A' - 26.05.22

Existing joists which are
extensively small removed
and replaced with new
75x75 oak joists @ 400mm

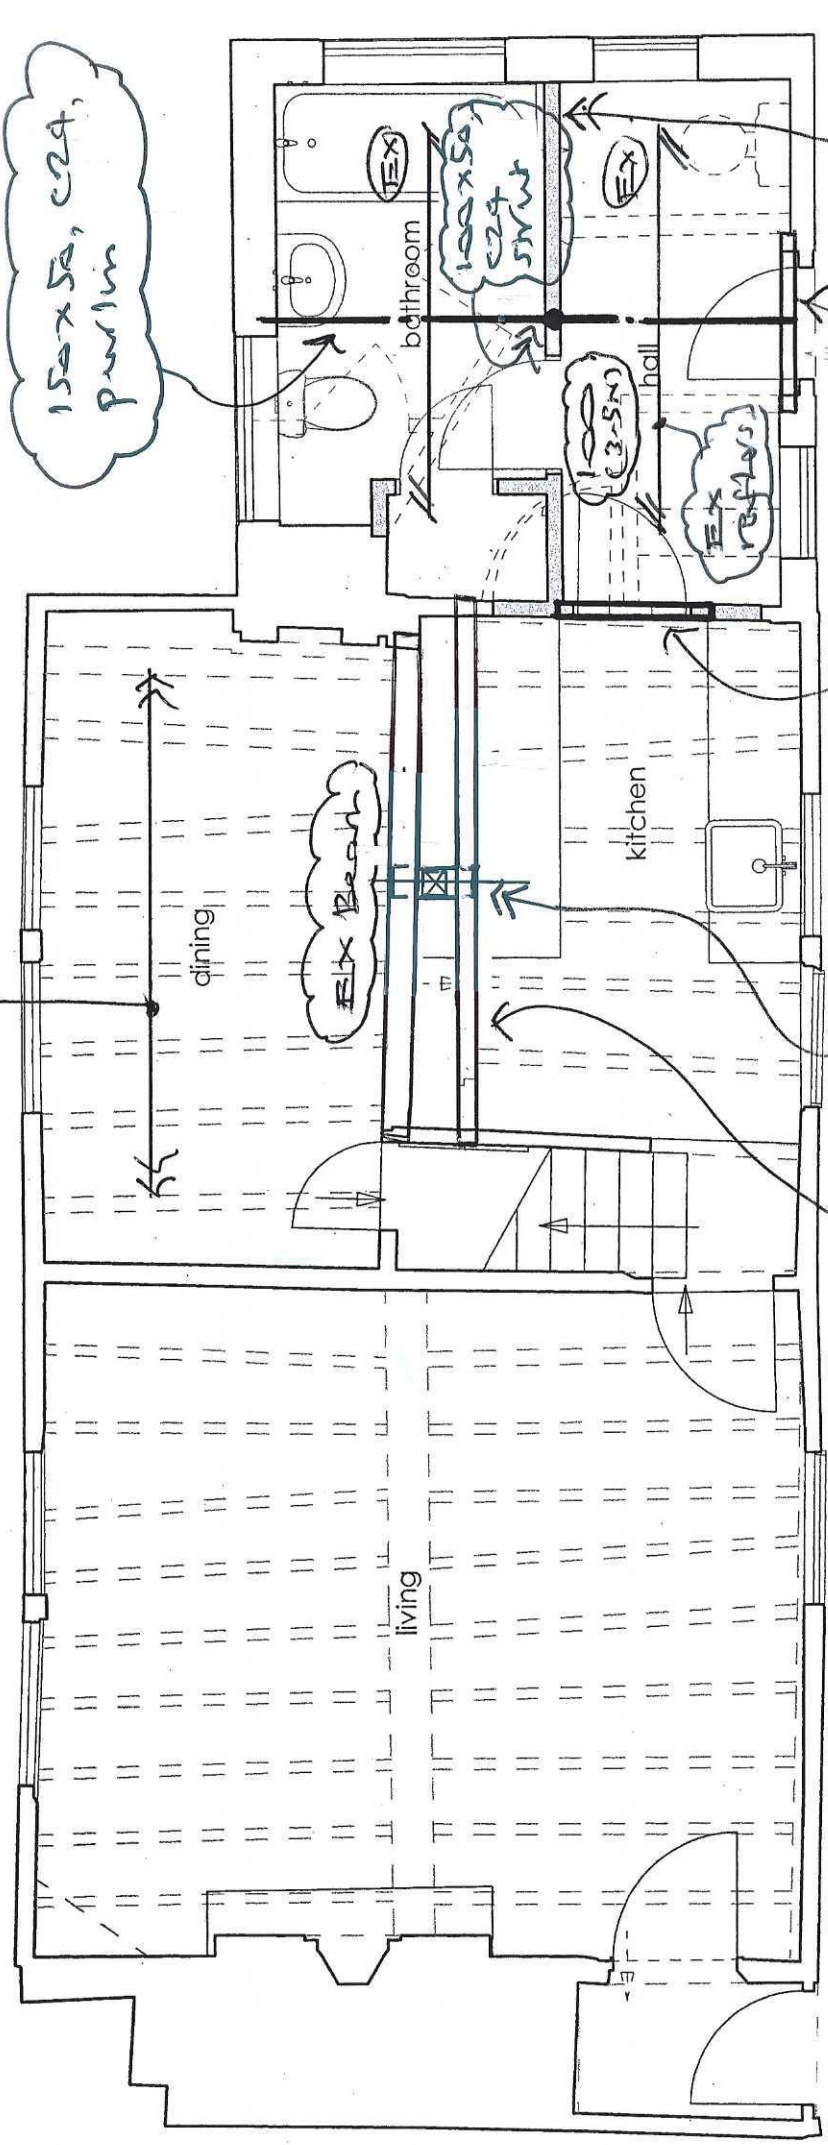

New 200x125 deep
native oak beam

FIRST FLOOR / LOWER ROOF -