

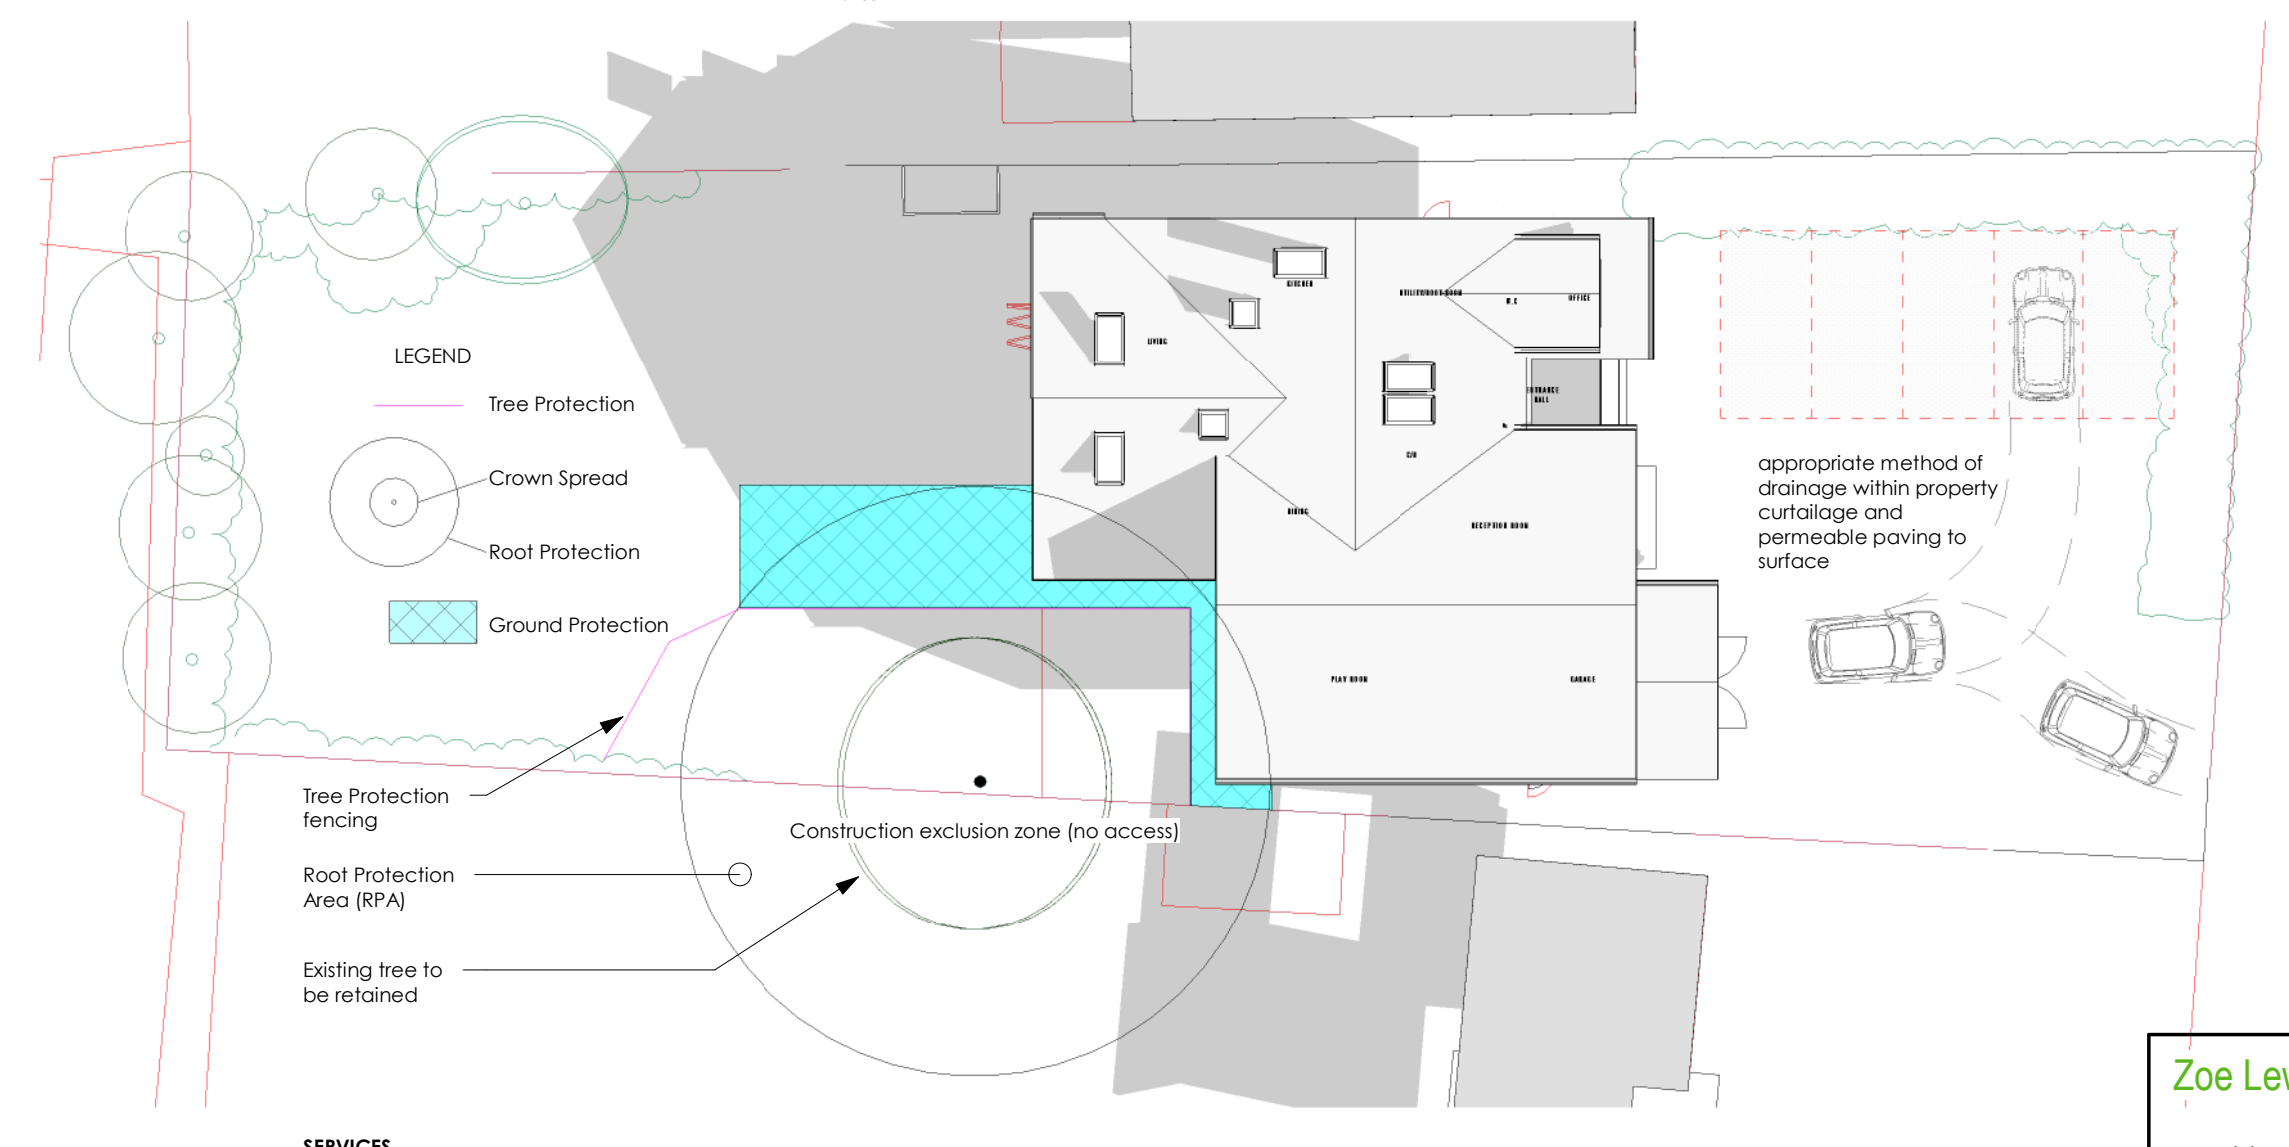
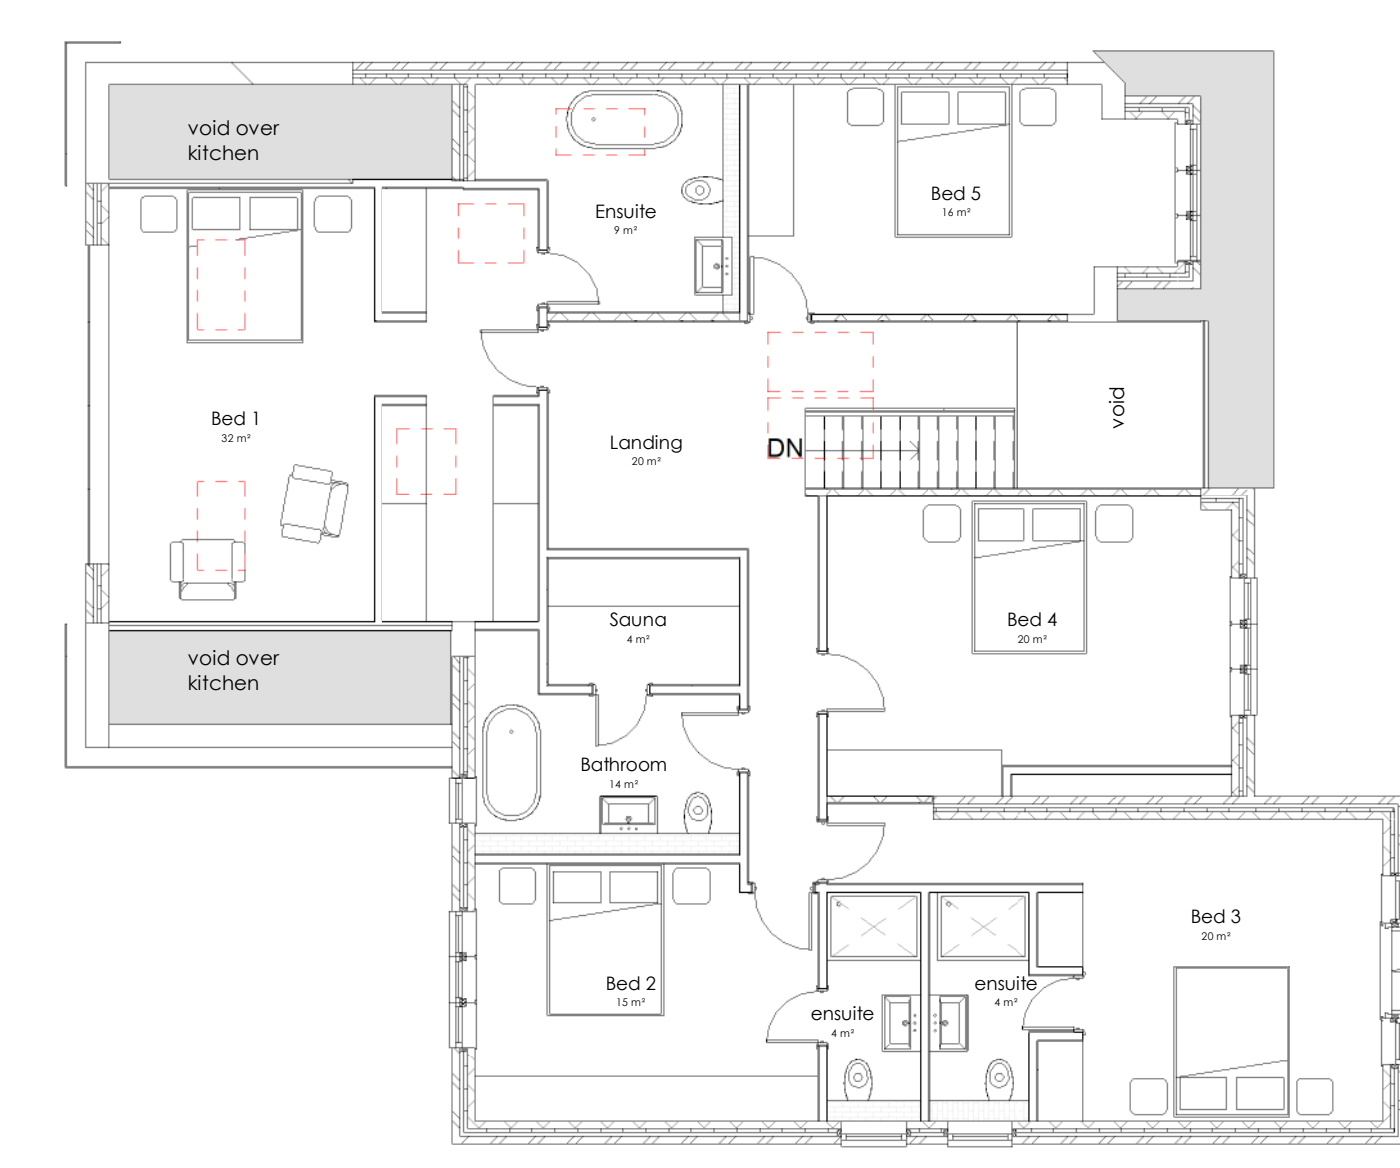
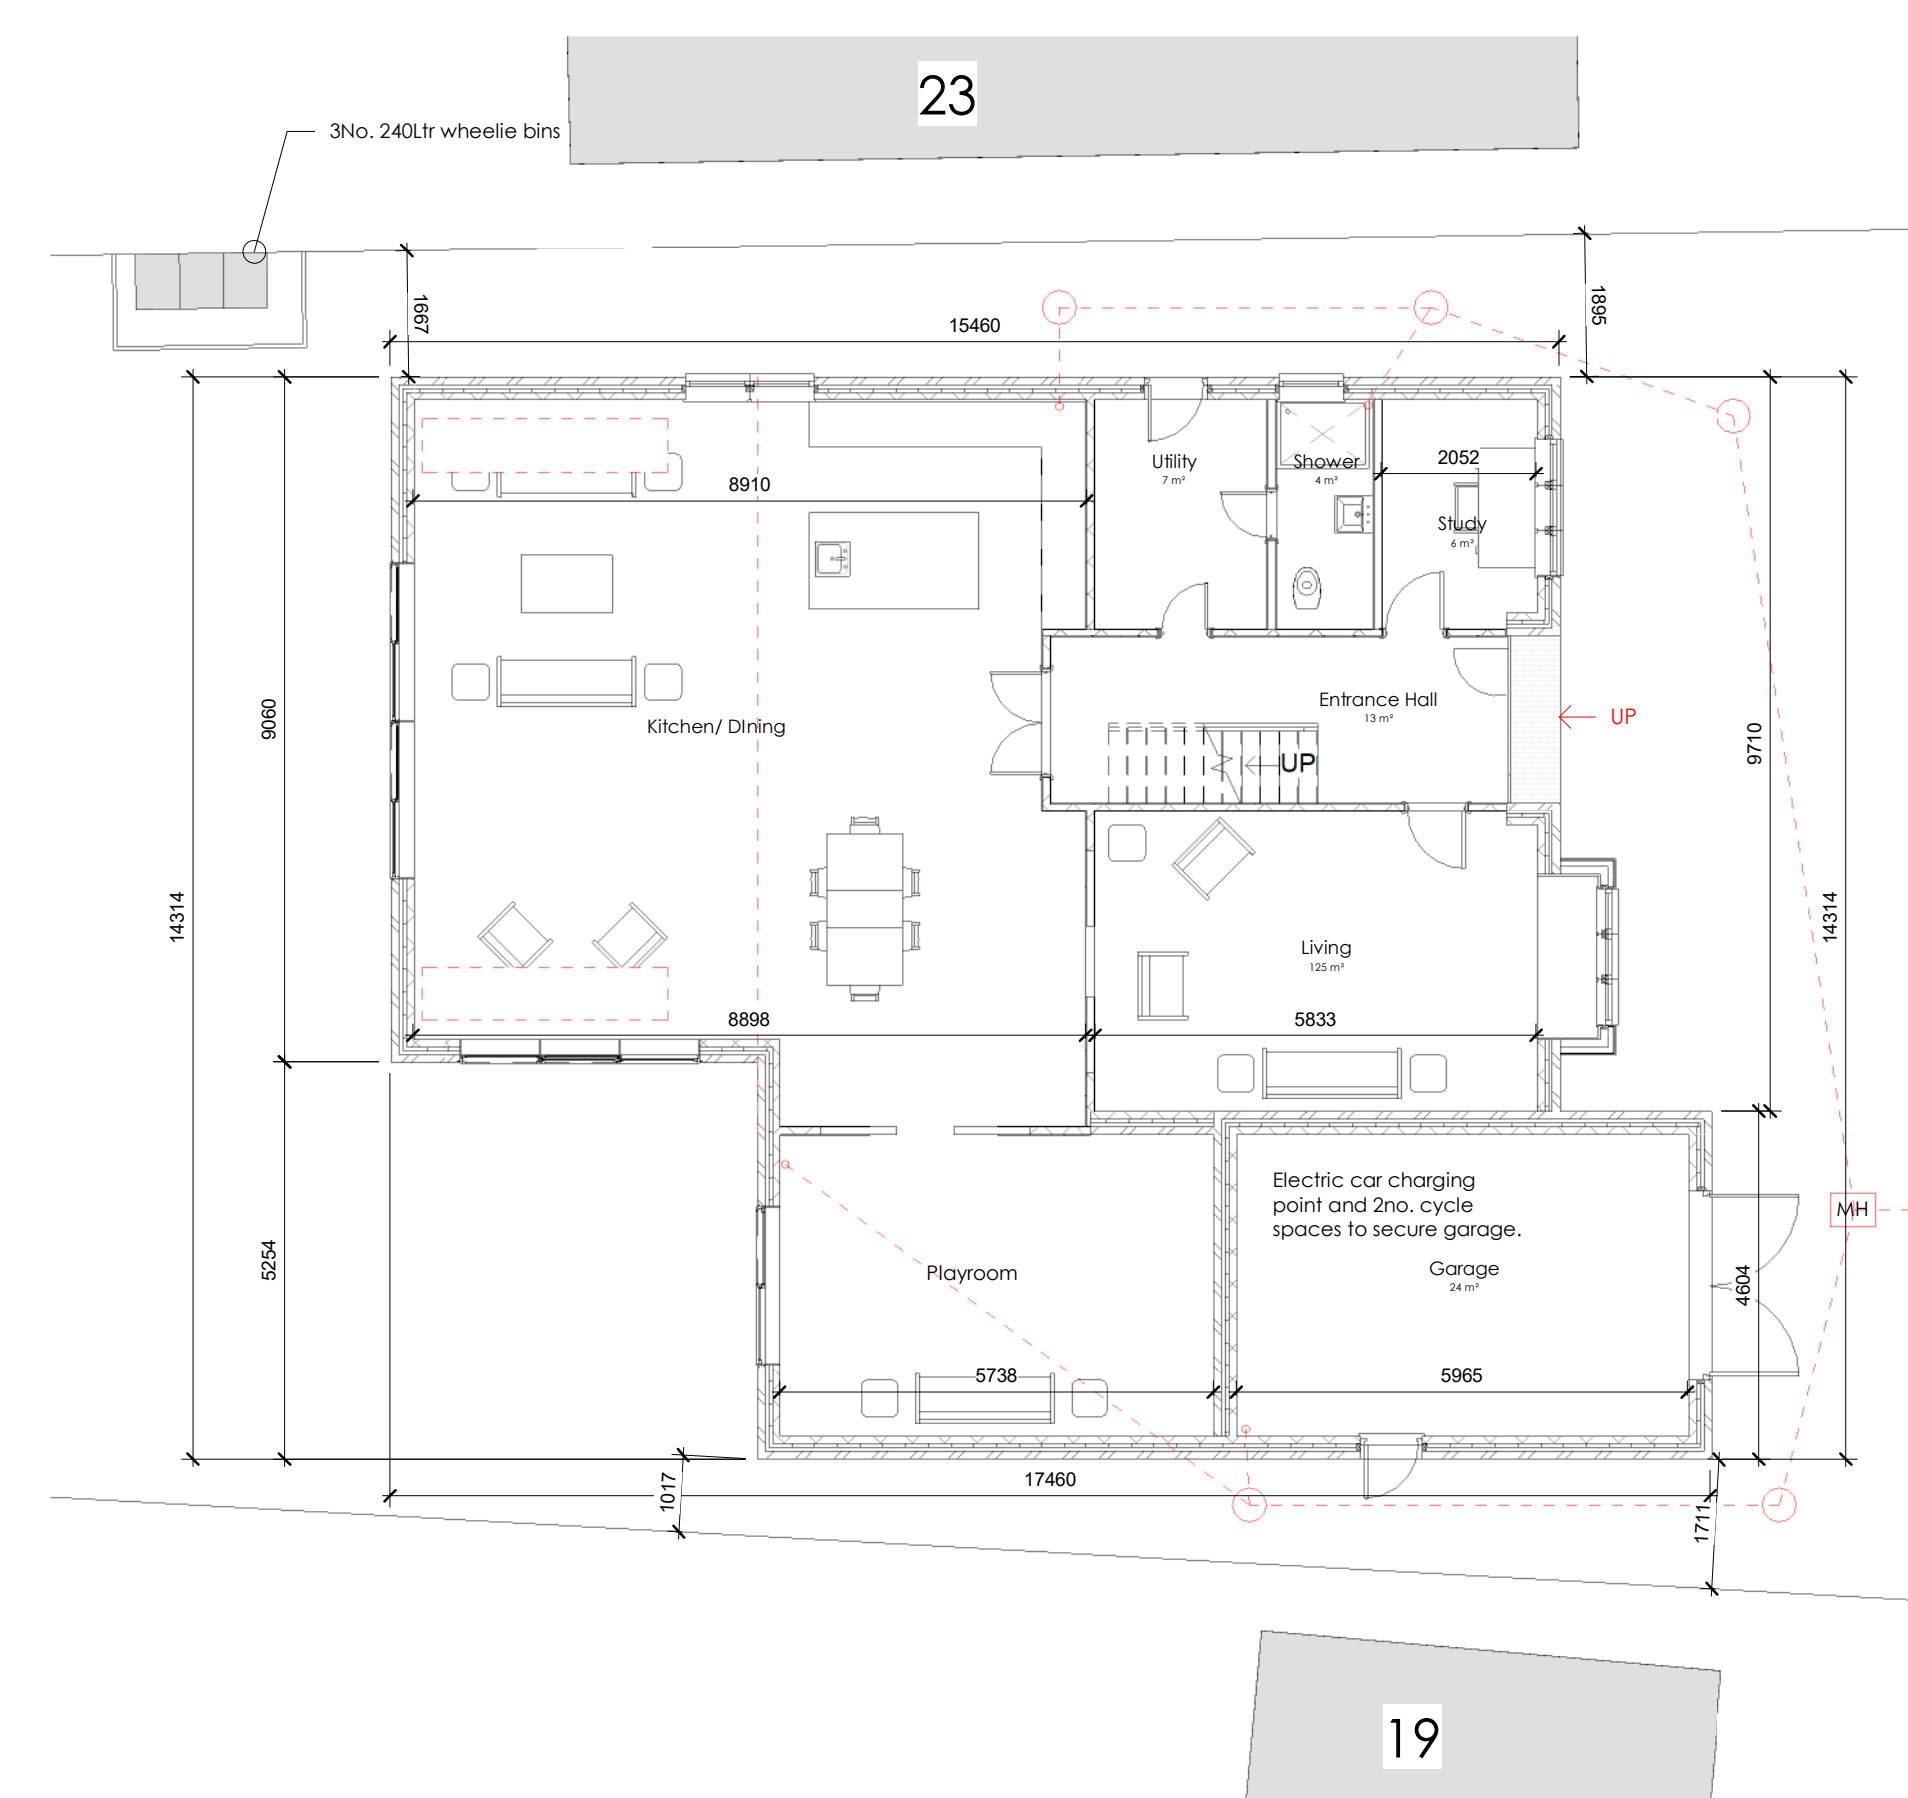
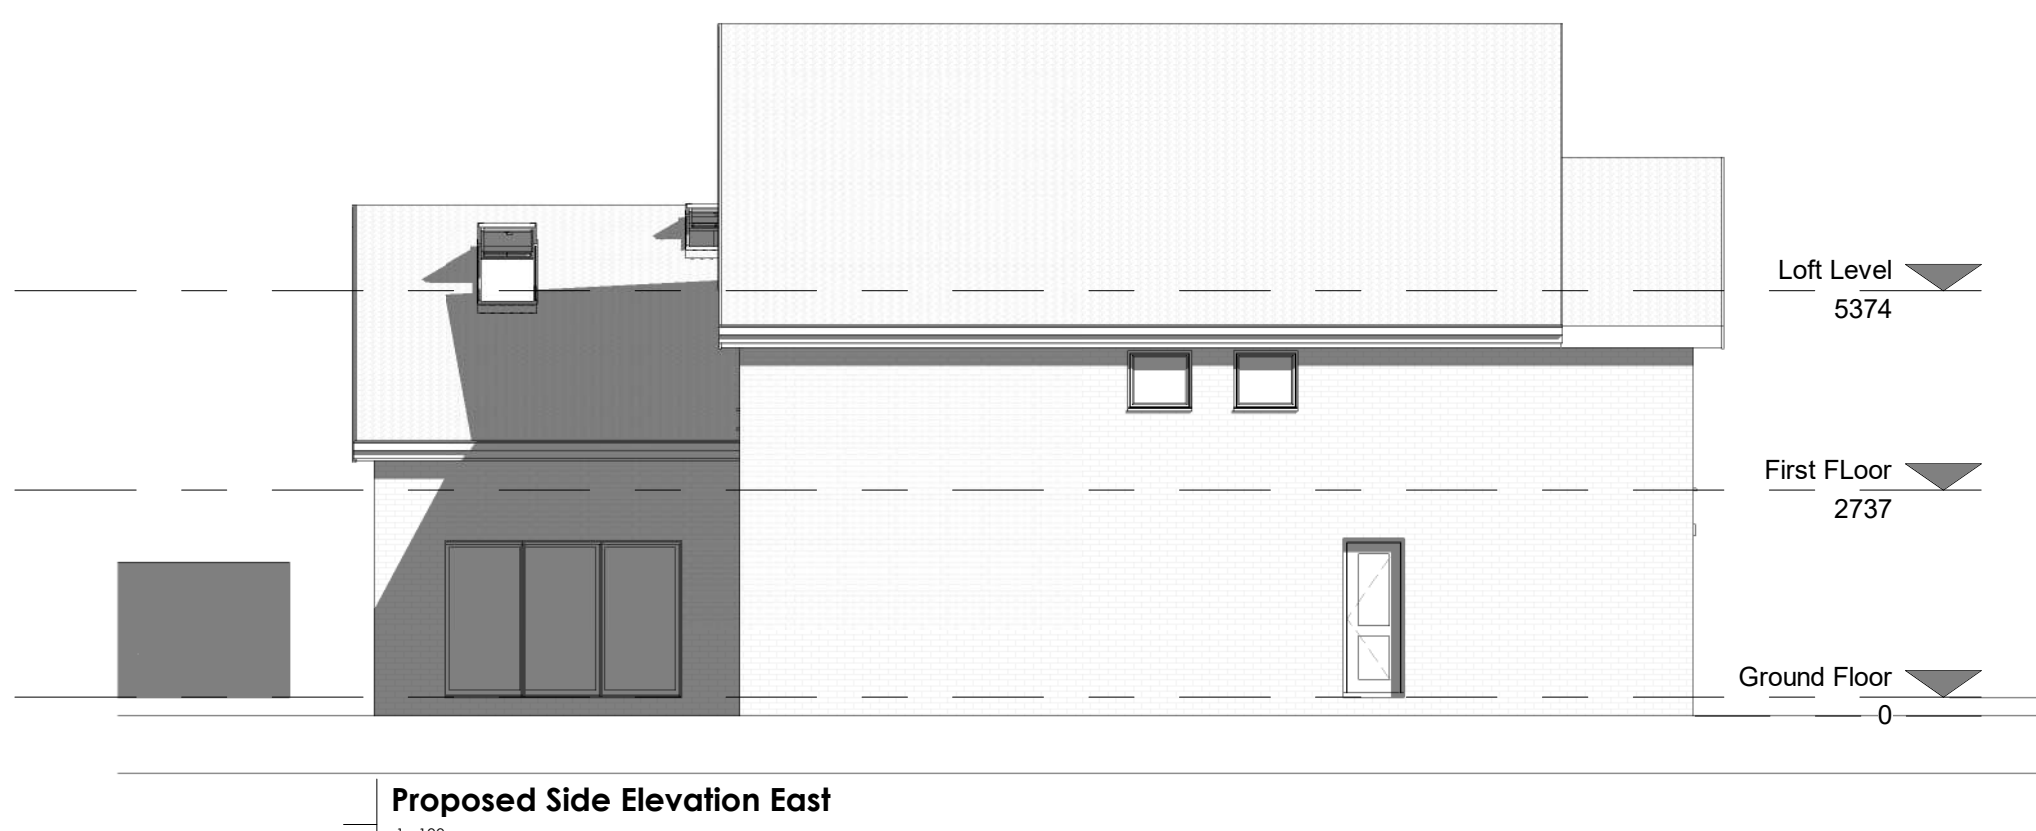


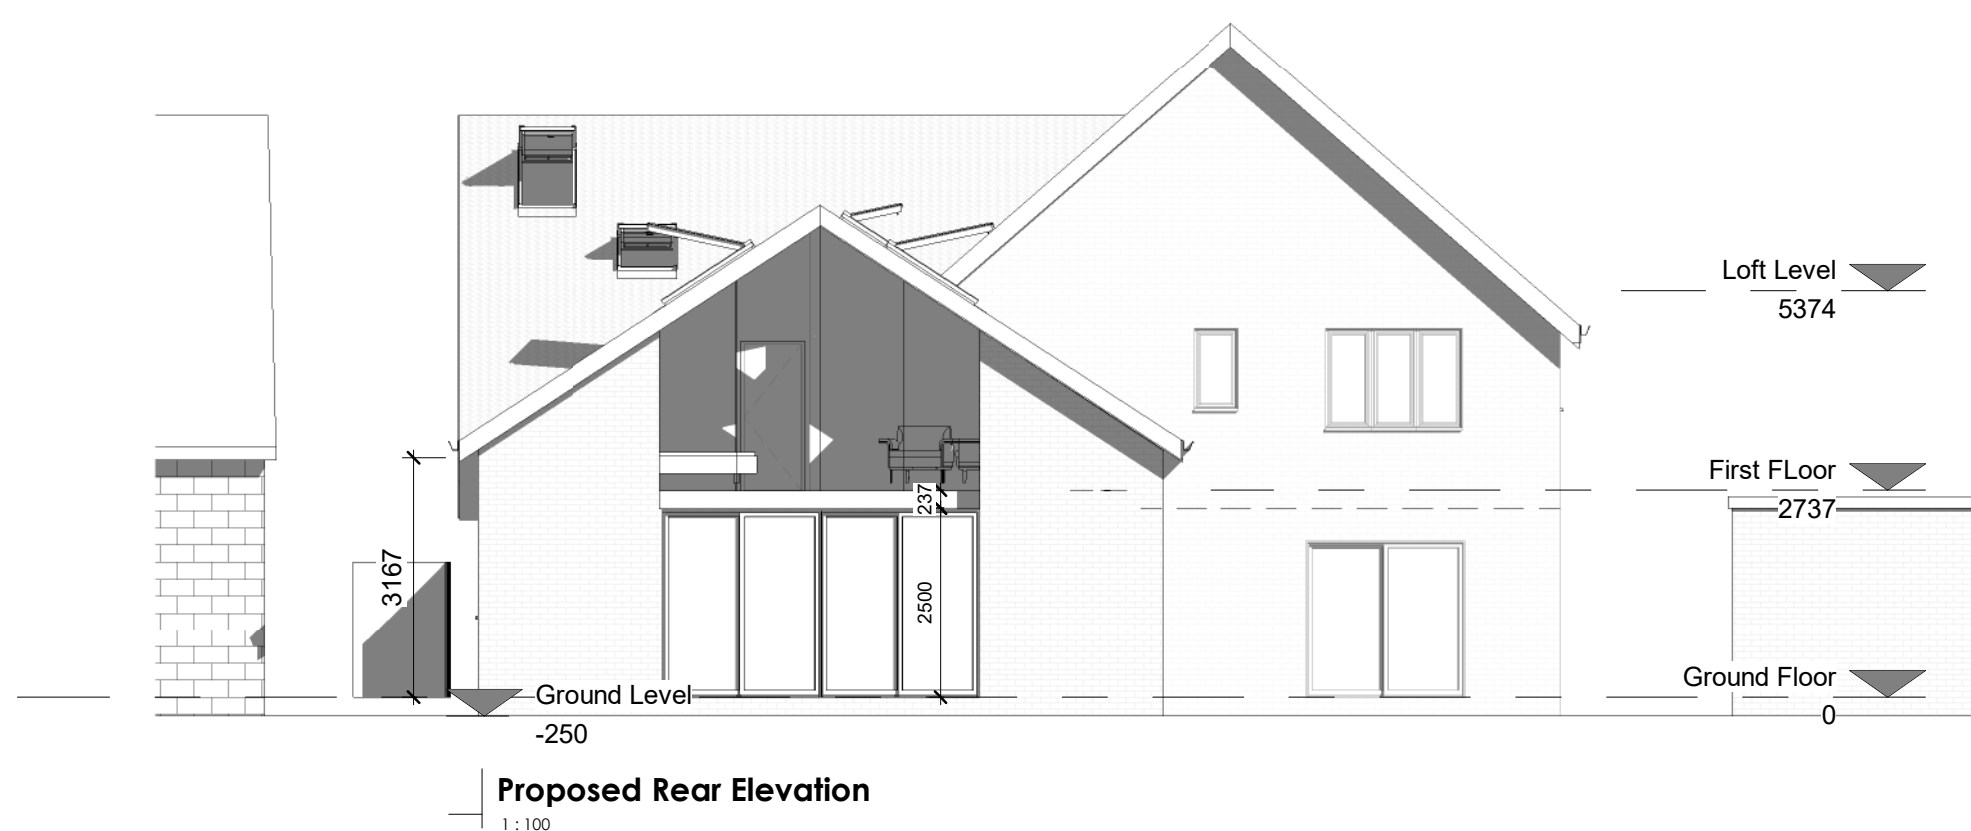

Zoe Lewis Architects Ltd	
www.zlal.co.uk / 01183272350	
info@zlal.co.uk	
PROJECT	
21 Derby Road, Reading	
21 Derby Road, Reading	
TITLE	
Proposed Plans and Elevations	
CLIENT	
Mr Stevens + Ms Nyakabau	
DRAWN BY	CHECKED BY
ZEL	ZEL
SCALE	PROJECT NUMBER
As indicated	315
DRAWING NUMBER	REV
315-A1-02-D	

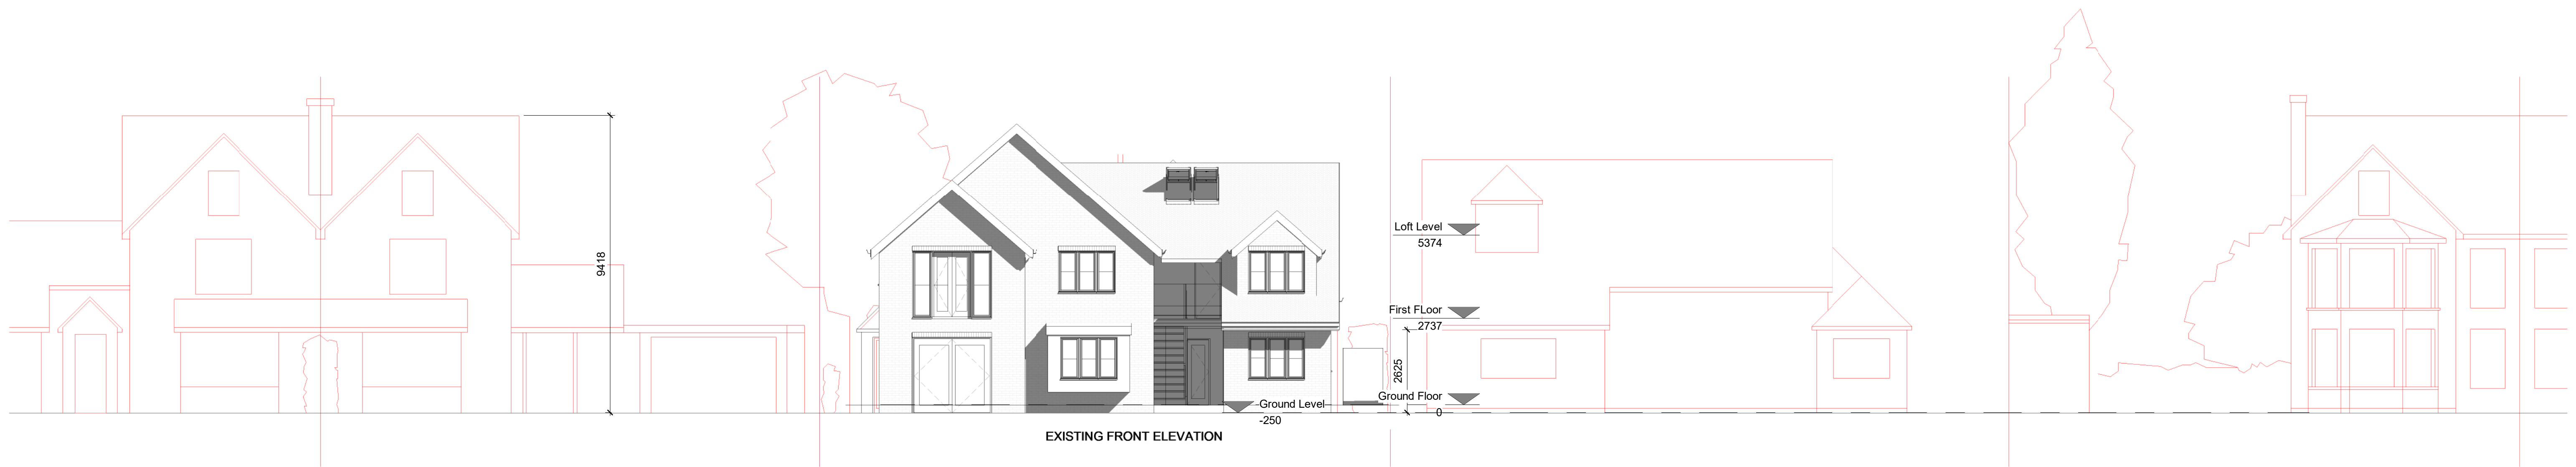