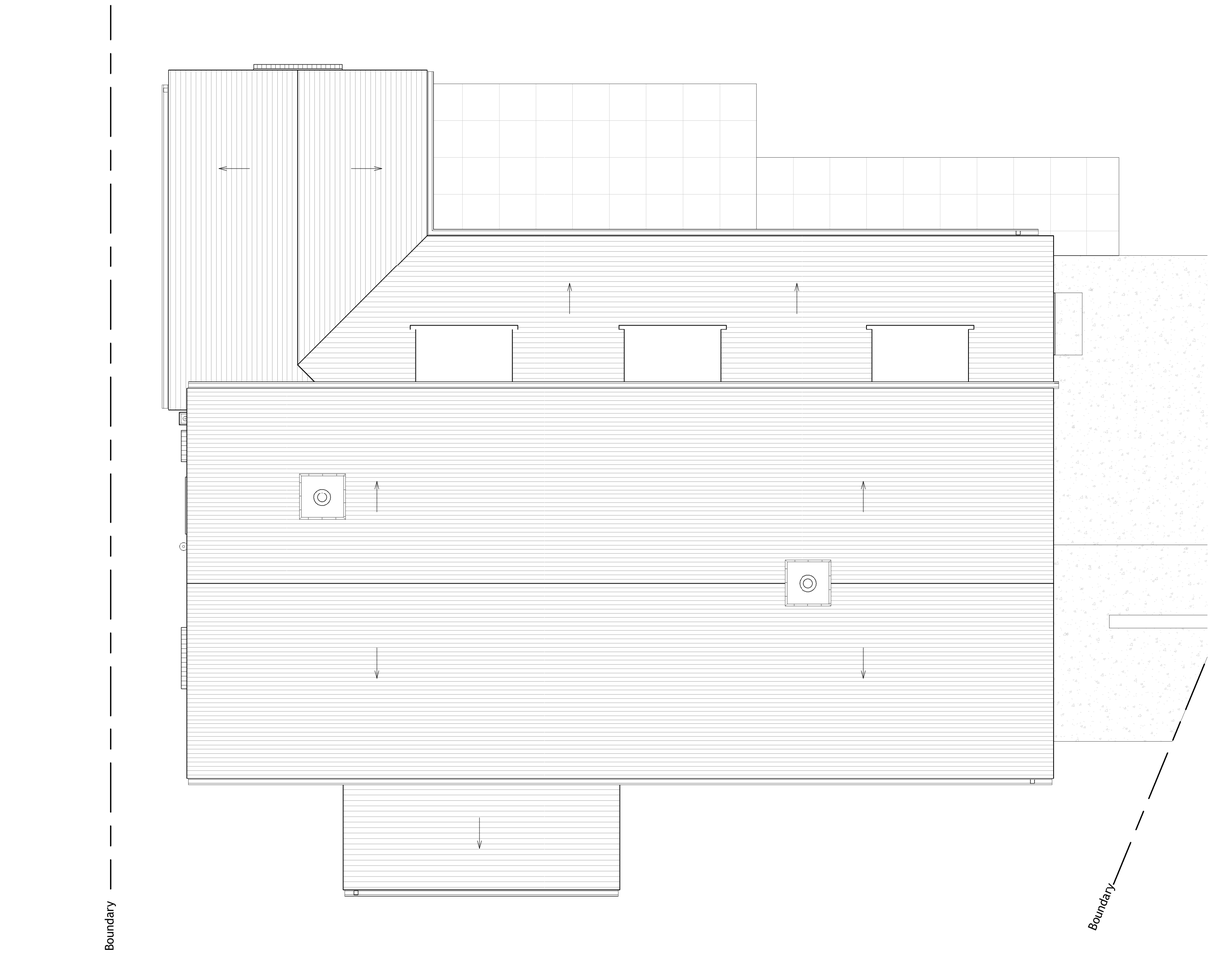

Existing Roof Level Plan
General Arrangement | RF-RDG | Scale 1 : 50

Scale 1 : 50
0 500 1,000 1,500 2,500 5,000 mm
0 10 20 30 50 100 mm

Copyright © 2021 Michael Aubrey Partnership Ltd. (MAPL)

15/10/2021 10:27:48

Sheet Notes

a. the drawing is copyright protected and may not be used, reproduced or relied upon by any third party except as explicitly agreed by MAPL
b. all dimensions are in millimetres unless noted otherwise
c. all measurements must be obtained from stated dimensions only and not be scaled off except for Local Authority Planning application purposes
d. all drawings must be read in conjunction with all other project drawings and any discrepancies reported immediately for clarification
e. full schedules, specification notes and legends are located on drawings numbered '900' to '999' (900 series)

Rev	Date	By	Description
A	15.10.2021	JMR	Second issue
0	11.10.2021	JMR	First issue

michael aubrey partnership
• 0118 962 9666 • www.mapl.co.uk

Client
Mr. & Mrs. Lancaster

Project Address
47 Coley Avenue,
Reading, Berkshire. RG1 6LL

Project Description
Two Storey Front Extension & Loft Conversion

Sheet Title
Plans - Roof Level - Existing GA

Sheet Ref.	MAP-C4185-141	Rev.	A
Project Ref.	C4185	Date	15.10.2021
Drawn by	Author	Checked by	Checker
Scale	1 : 50	Sheet Size	A1