




Ordnance Survey, (c) Crown Copyright 2022. All rights reserved. Licence number 100022432


Existing Location Plan

Location | RF-RDG | Scale 1 : 1250

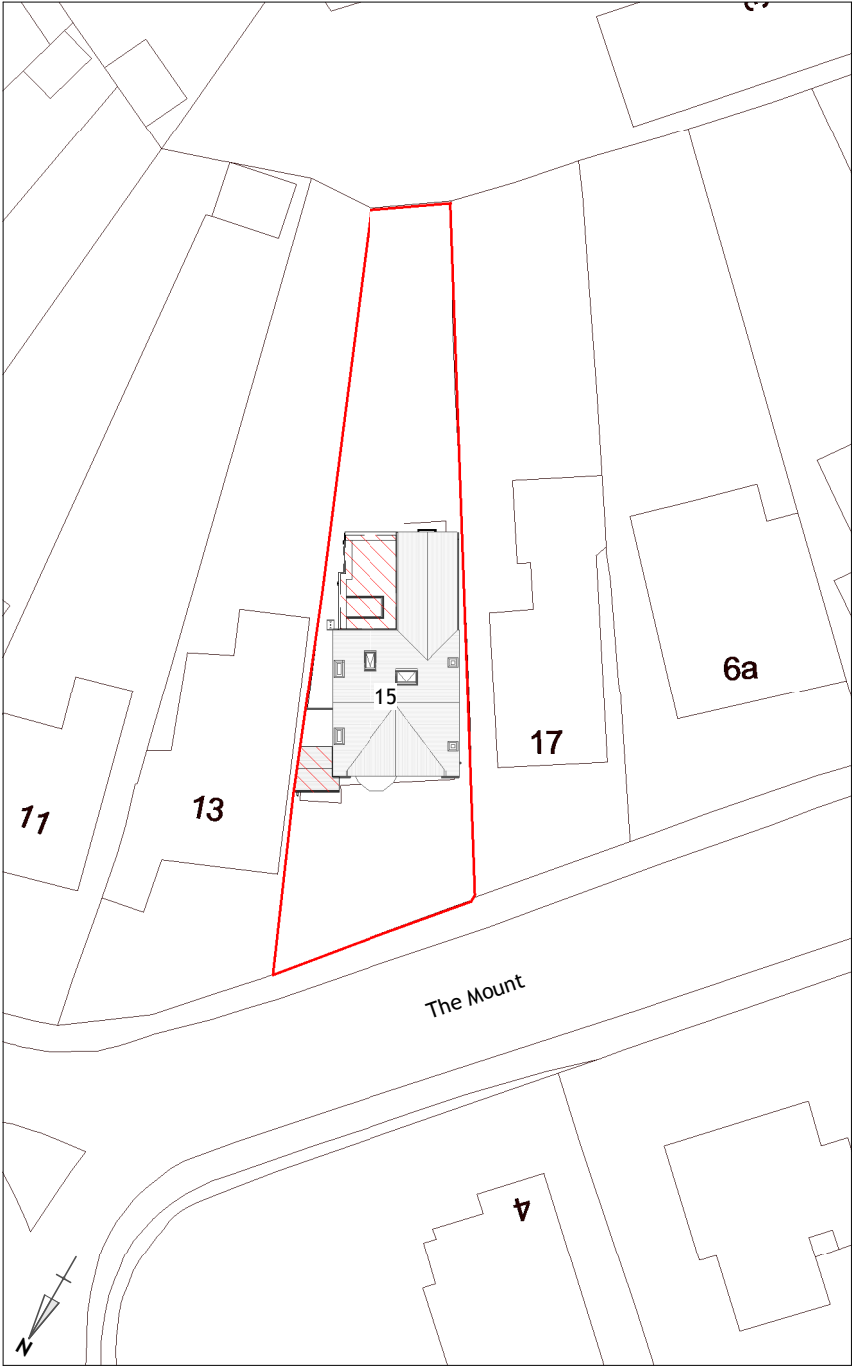

Proposed Site Level Plan

General Arrangement | RF-RDG | Scale 1 : 500

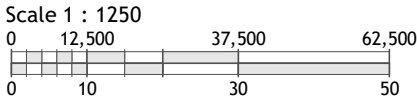

Sheet Notes

- a. the drawing is copyright protected and may not be used, reproduced or relied upon by any third party except as explicitly agreed by MAPL
- b. all dimensions are in millimetres unless noted otherwise
- c. all measurements must be obtained from stated dimensions only and not be scaled off except for Local Authority Planning application purposes
- d. all drawings must be read in conjunction with all other project drawings and any discrepancies reported immediately for clarification
- e. full schedules, specification notes and legends are located on drawings numbered '900' to '999' (900 series)

A	01.02.2022	FM	First issue
0	28.02.2022	LM	Second Issue
Rev	Date	By	Description



michael aubrey
partnership

• 0118 962 9666 • www.mapl.co.uk

Client

Mr. & Mrs. Briggs

Project Address

15 The Mount, Caversham,
Reading, Berkshire. RG4 7RU

Project Description

Side Extension & Internal
Alterations

Sheet Title

Plans - Location

Sheet Ref.	MAP-C4277-001	Rev.	A
Project Ref.	C4277	Date	01.02.2022
Drawn by	LM	Checked by	JMR
Scale	As indicated	Sheet Size	A3