

Plan detail below for courtyard tree, with tree pit, underground soil cells and surfacing to cover extents of courtyard area in accordance with legend opposite


Legend



Proposed permeable soft play surface with falls to the tree pit




Proposed tree planting requiring 26m³ of structural soil cells beneath adjacent hard landscape to provide adequate rooting volume. The rooting volume extents is shown in green line. To be read and planted in line with tree planting pit detail 2. Re-inforcing mesh required around extents of pit (green line), to contain soil and soil cells, but allowing services through soil cells as required - no root barrier required

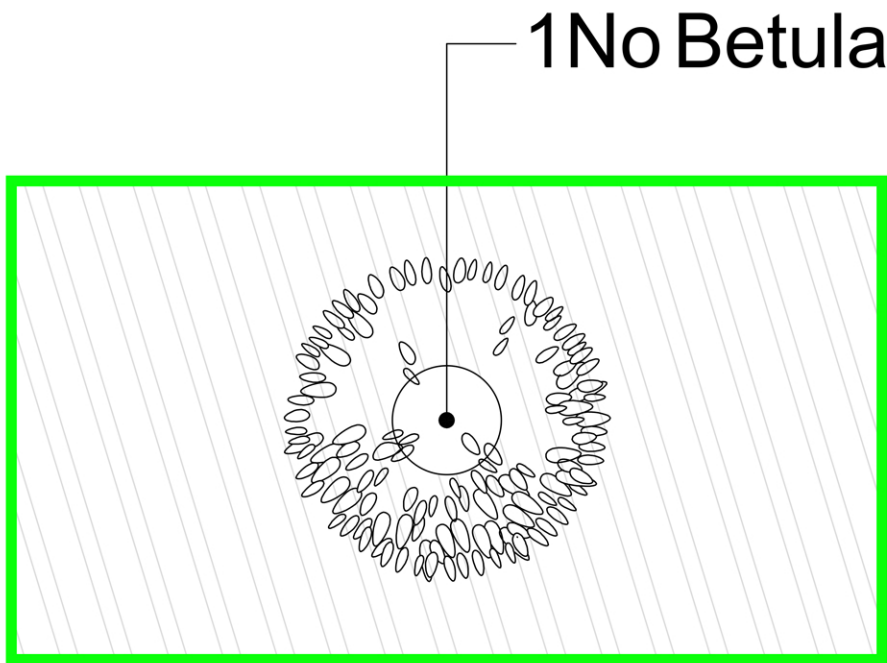

NOTES:
DO NOT SCALE FROM DRAWING
NOT FOR CONSTRUCTION, FOR PLANNING PURPOSES ONLY

THIS DRAWING IS TO BE READ IN CONJUNCTION WITH LANDSCAPE PLAN 2035/900C, WITH THE COURTYARD TREE AND TREE PIT DETAILS SUPERSEDED BY THOSE SHOWN IN THIS DRAWING

 

A	07.06.22	Co-ordination notes	JS
Rev	Date	Details	Drawn



HEAD OFFICE
Rodbourne Rail Business Centre, Grange Lane,
Malmesbury, SN16 0ES
Tel: 01666 825646

4 & 5 The Old Mill, Fry's Yard, Bridge Street,
Godalming, GU7 1HP
Tel: 01483 425714

Suite 6, Crescent House, Yonge Close,
Eastleigh, SO50 9SX
Tel: 02382 026300

email: mail@acdenv.co.uk
www.acdenvironmental.co.uk

Star Contractors

scheme: Dee Park, Community Centre, Reading
client: Star Contractors
drawing: Tree pit details
date: April 2022
scale: 1:50 @A2
drawing no: PRI23532-13A
drawn: ZZ checked: JS

Copyright of ACD Environmental Ltd. All rights described in Chapter IV of the Copyright, Designs and Patents Act 1988 have been generally asserted: 2011. Copyright of this plan remains with ACD until all fees have been paid in full.

