


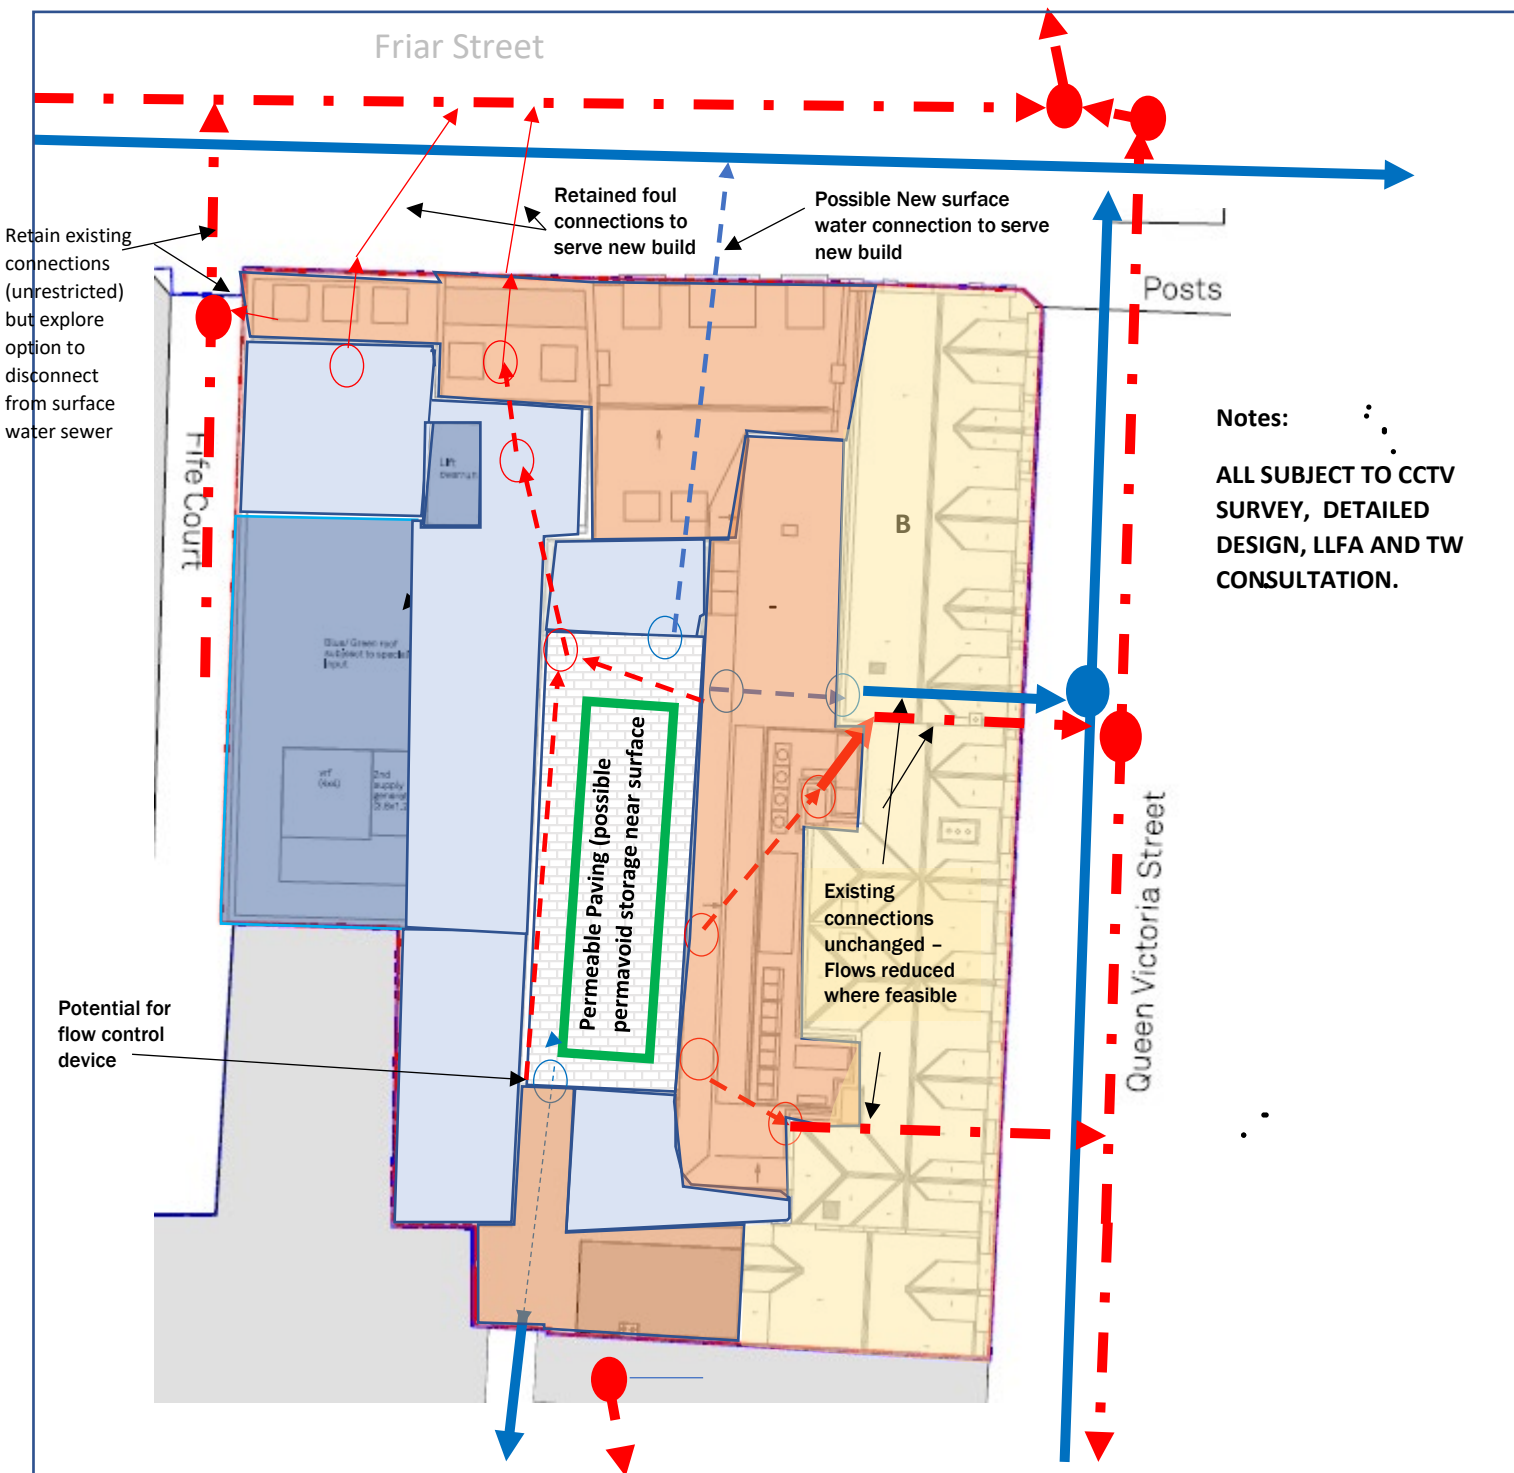

KEY

	Brown/Blue roof - attenuated		Retained listed building Unrestricted - as existing - reuse existing connections		Existing public SW chamber		New private SW sewer
	Sheds to Brown/blue Roof - attenuated		Unrestricted - as existing - reuse existing connections		Existing public FW chamber		New private FW sewer
	Permeable paving		Public foul sewer		Proposed new public SW chamber		Existing private SW sewer
	Permavoid below ground storage (near surface) - attenuated subject to detailed design		Public surface water sewer		Proposed new public FW chamber		Existing private FW sewer
			Public combined water sewer				New private SW chamber
							New private FW chamber

Drawing Title: **Proposed Drainage Strategy Layout**
 Client: **Thackeray Group Ltd**
 Name: **145-148 Friar Street & 1-15 Queen Victoria Street**
 Drawing No: **JME-P263 002**
 Date: **16th July 2022**
 Drawn: **JM**
 Purpose: **DRAFT**

JM Enviro Limited
Environmental Consulting
Water, Air & Land

Email: flood@jmenviro.co.uk