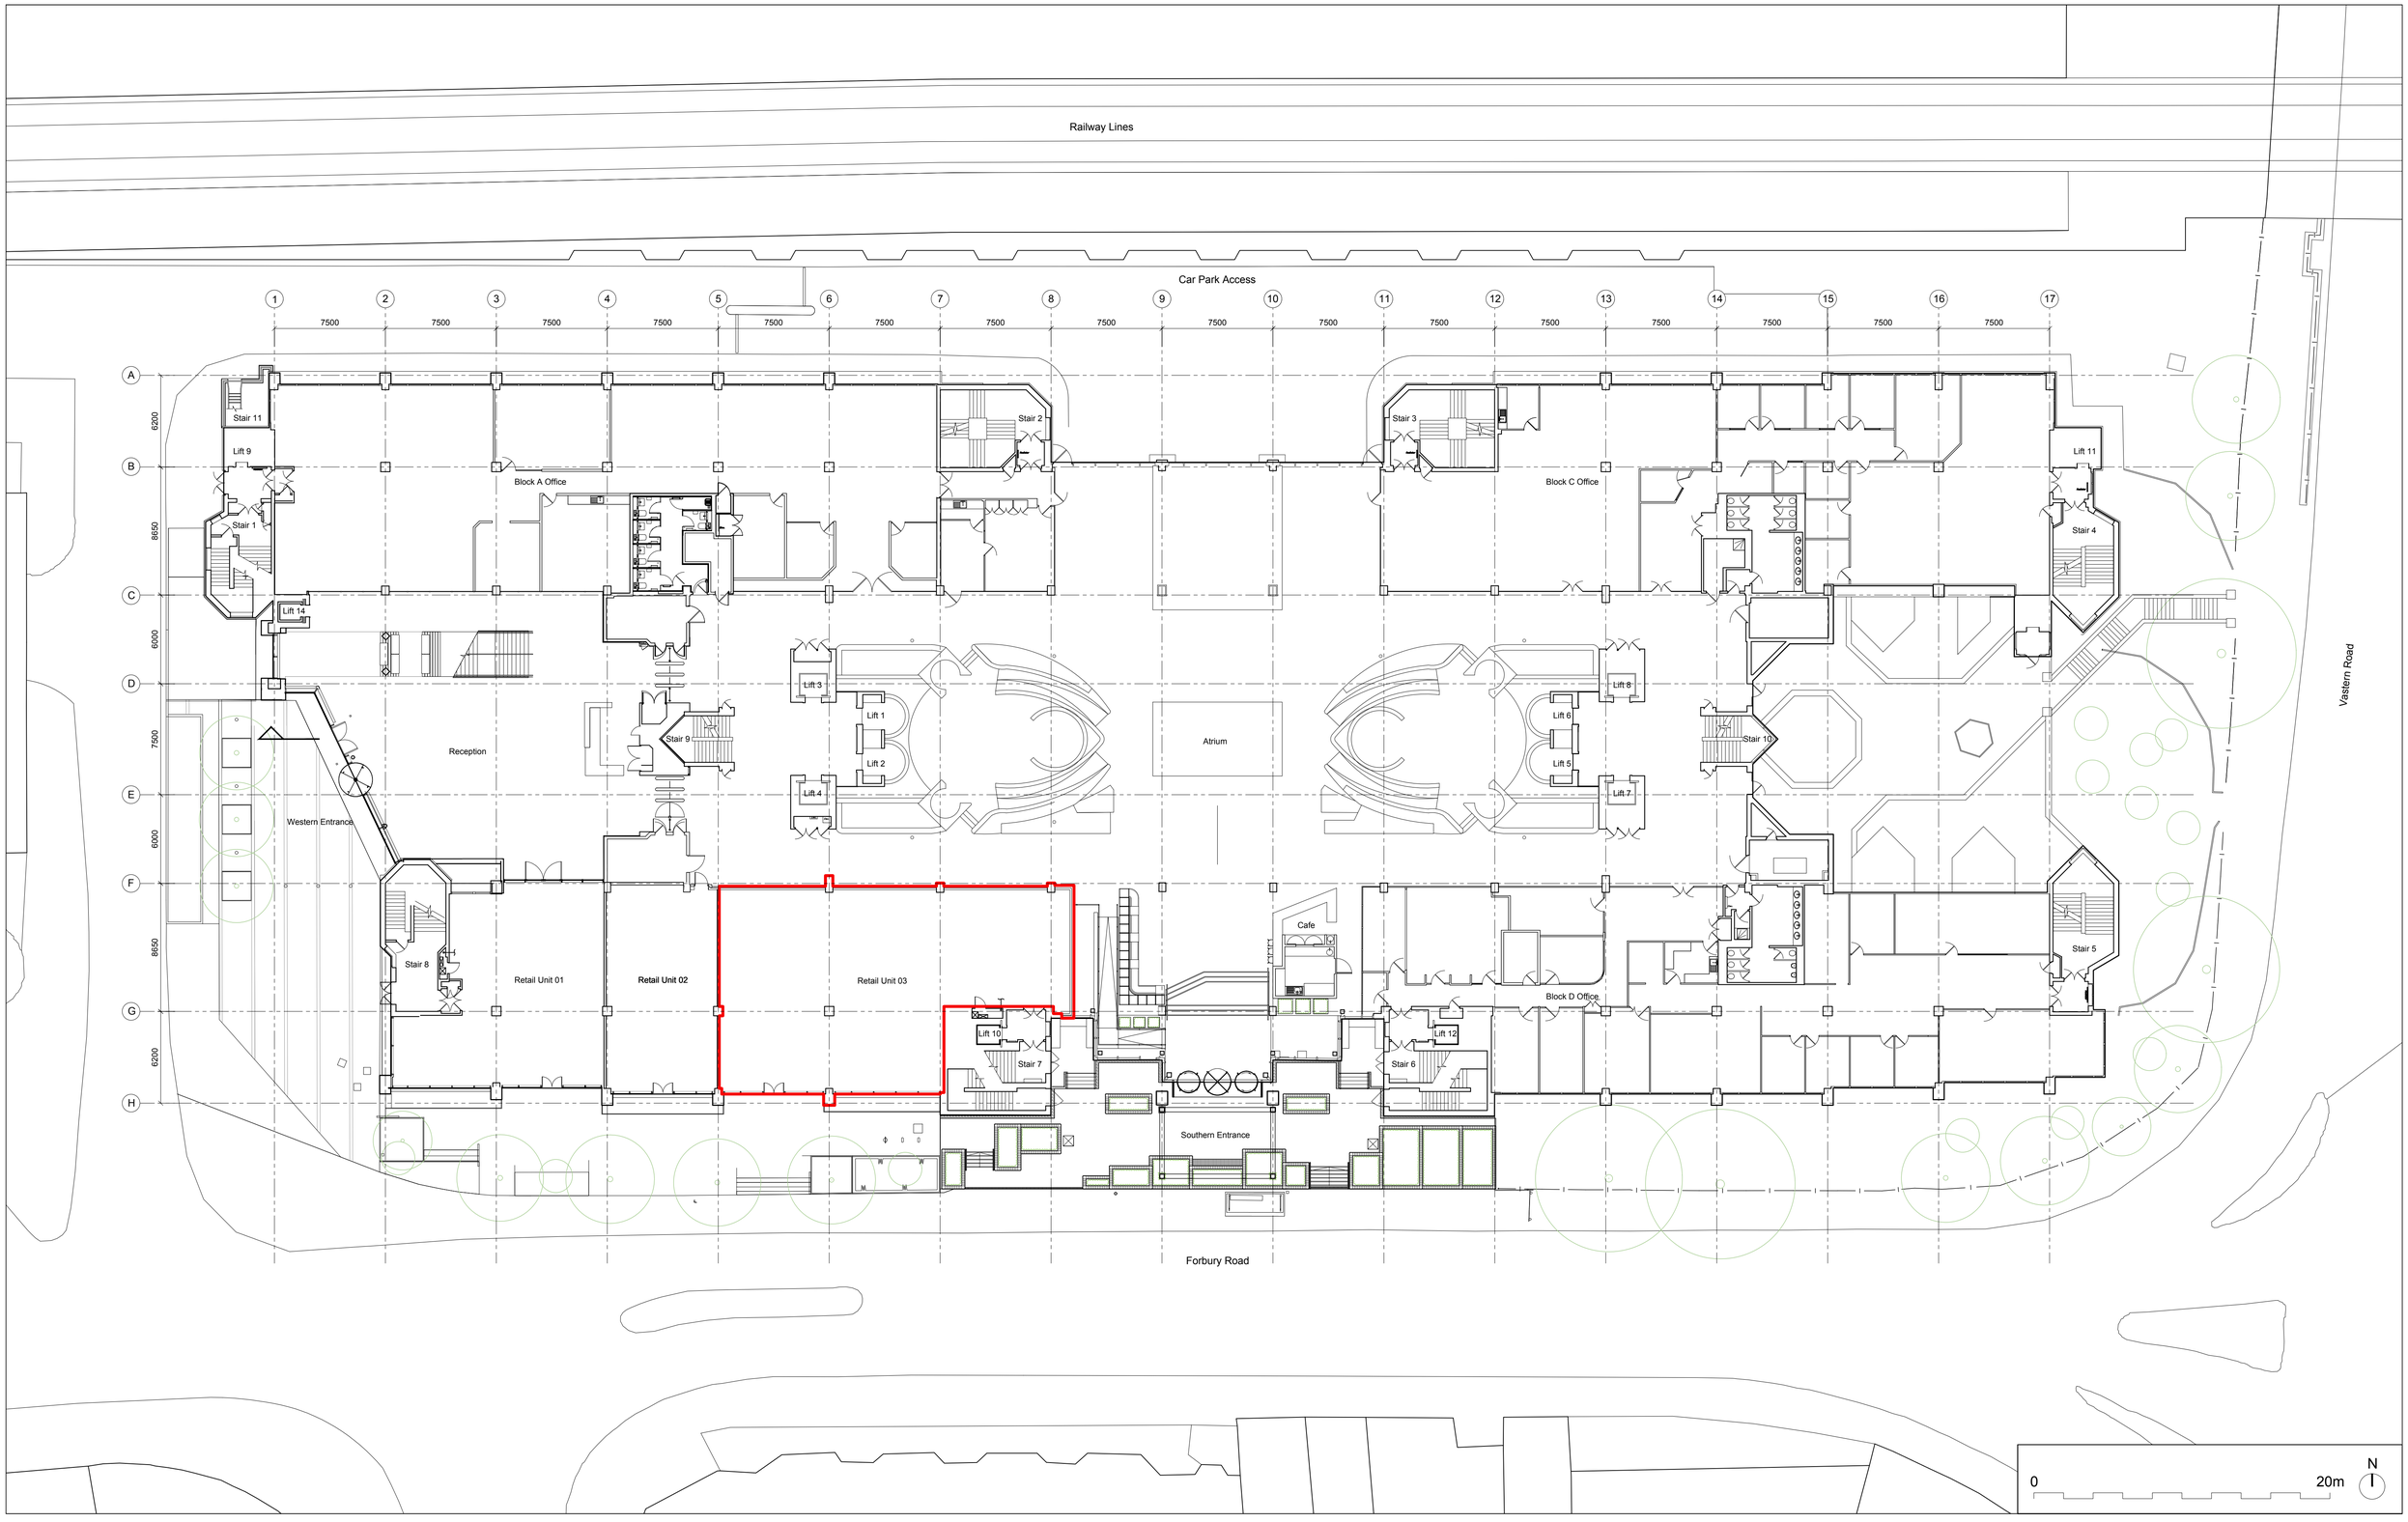

DO NOT SCALE FROM THIS DRAWING. ALL CONSTRUCTION INFORMATION SHOULD BE TAKEN FROM FIGURED DIMENSIONS ONLY.

DETAILS AND SIZES SHOWN ARE INDICATIVE ONLY AND ARE SUBJECT TO CONFIRMATION BY THE RELEVANT SUB CONTRACTOR.

IT IS THE CONTRACTOR'S RESPONSIBILITY TO CHECK ALL DIMENSIONS ON SITE.

ANY DISCREPANCY IS TO BE REPORTED TO THE ARCHITECTS FOR CLARIFICATION.

THE ARCHITECT TAKES NO RESPONSIBILITY FOR MISTAKES MADE BY OTHERS IN THE RE-USE OF THIS AUTOCAD / ELECTRONIC FILE.

ANY INFORMATION ISSUED BY THE ARCHITECTS IN DIGITAL FORMAT IS COPYRIGHT AND ISSUED SOLELY FOR THE ADDRESSEE AND FOR THE PROJECT TITLED. FULL ORIGINAL RECORD COPIES OF ANY DOCUMENTATION ISSUED ARE KEPT AT THE ARCHITECTS OFFICES.

© COPYRIGHT SUTTONCA LTD.

Notes

Rev	Description	Date	Drawn by	Checked by

Rev	Description	Date	Drawn by	Checked by

suttonca
76 Charlotte Street, London W1T 4QS, T.02076364508
E. studio@suttonca.co.uk

Apex - End Of Journey Planning
Existing Ground Floor Plan

Scale	Drawn	Check	Job No.	Origin	Volume	Level	File Type	Discipl.	Drg.No.	Rev.
1:200 @ A1										
Date Oct 2022	AL	CS	1370	SCA	ZZ	00	DR	A	0302	P01

Stage RIBA STAGE 3