NOTE
Any discrepancies between this drawing, specialist contractor's drawings and client's specification should be notified imediently.
All specialist contractors must visit site and be responsible for their own dimensions

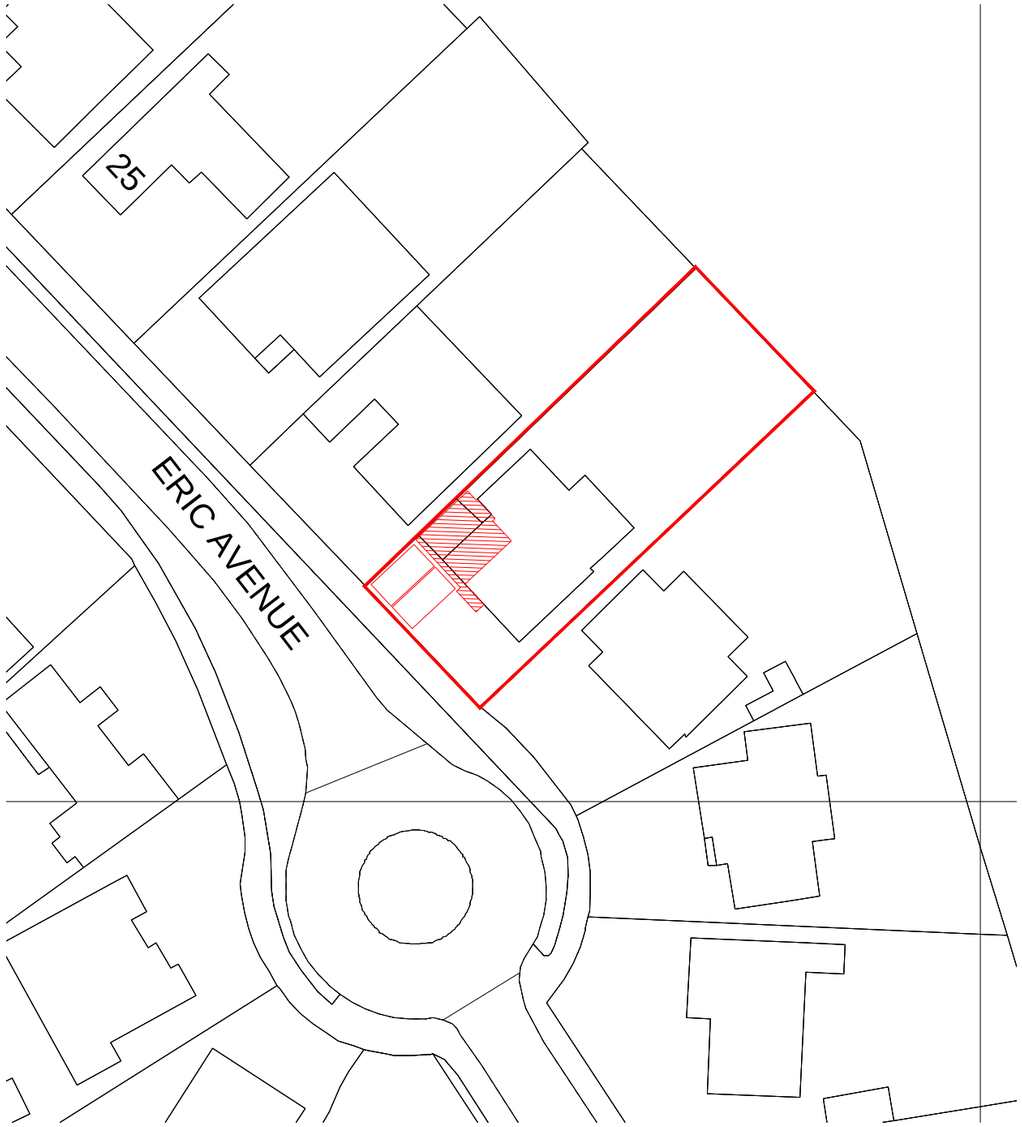

SITE PLAN (1:500)

0 5 10 15 20 25 30 35 40 45 50
Scale m

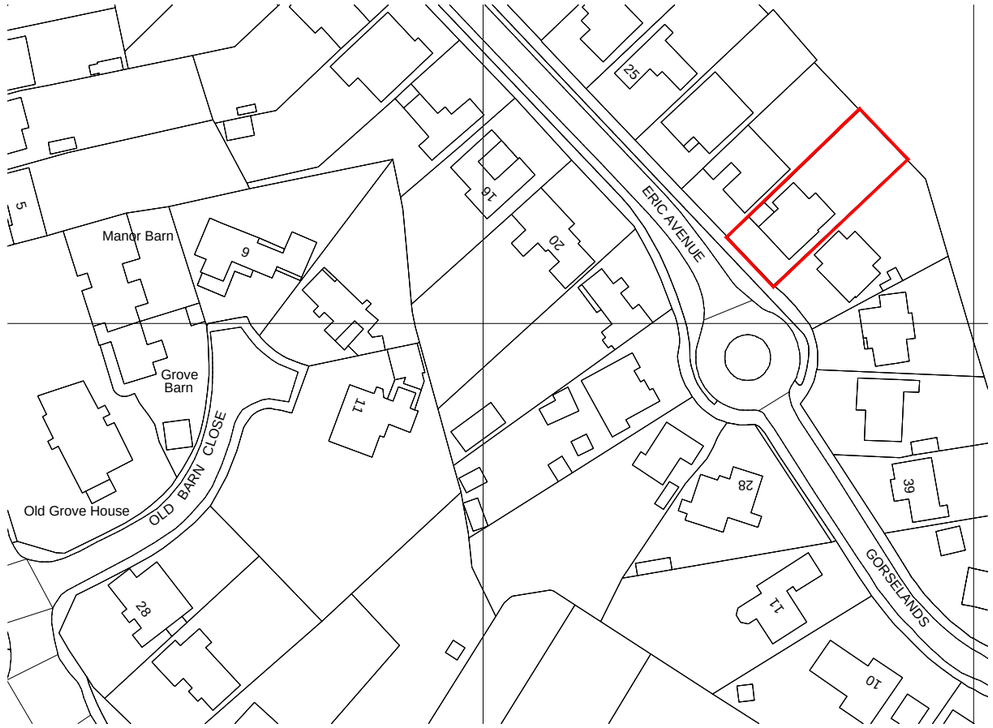

LOCATION PLAN (1:1250)

0 10 20 30 40 50 60 70 80 90 100
Scale m

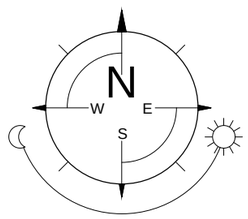

Crown Copyright and database rights 2018 OS 100047474

REV.	DATE	COMMENTS

PROJECT
31 Eric Avenue,
Emmer Green,
RG4 8QU

PROJECT TITLE
Single storey side extension to form new garage, convert existing garage to home office and first floor side extension

DRAWING TITLE
SITE & LOCATION PLAN

SK-tec Ltd
Planning & Technical Services
58 Hilltop Road, earley, Reading, Berkshire, RG6 1DA
tel: 01183 759987, mob: 07714 100537
e-mail: steve@sk-tec.co.uk

CLIENT
Mr & Mrs Cooper

SCALE As Shown (A3)
DATE Jan. '22

DRG. No. 22/868–03
REV.