



Copyright © 2022 Michael Aubrey Partnership Ltd. (MAPL)

Sheet Notes


- a. the drawing is copyright protected and may not be used, reproduced or relied upon by any third party except as explicitly agreed by MAPL
- b. all dimensions are in millimetres unless noted otherwise
- c. all measurements must be obtained from stated dimensions only and not be scaled off except for Local Authority Planning application purposes
- d. all drawings must be read in conjunction with all other project drawings and any discrepancies reported immediately for clarification
- e. full schedules, specification notes and legends are located on drawings numbered '900' to '999' (900 series)

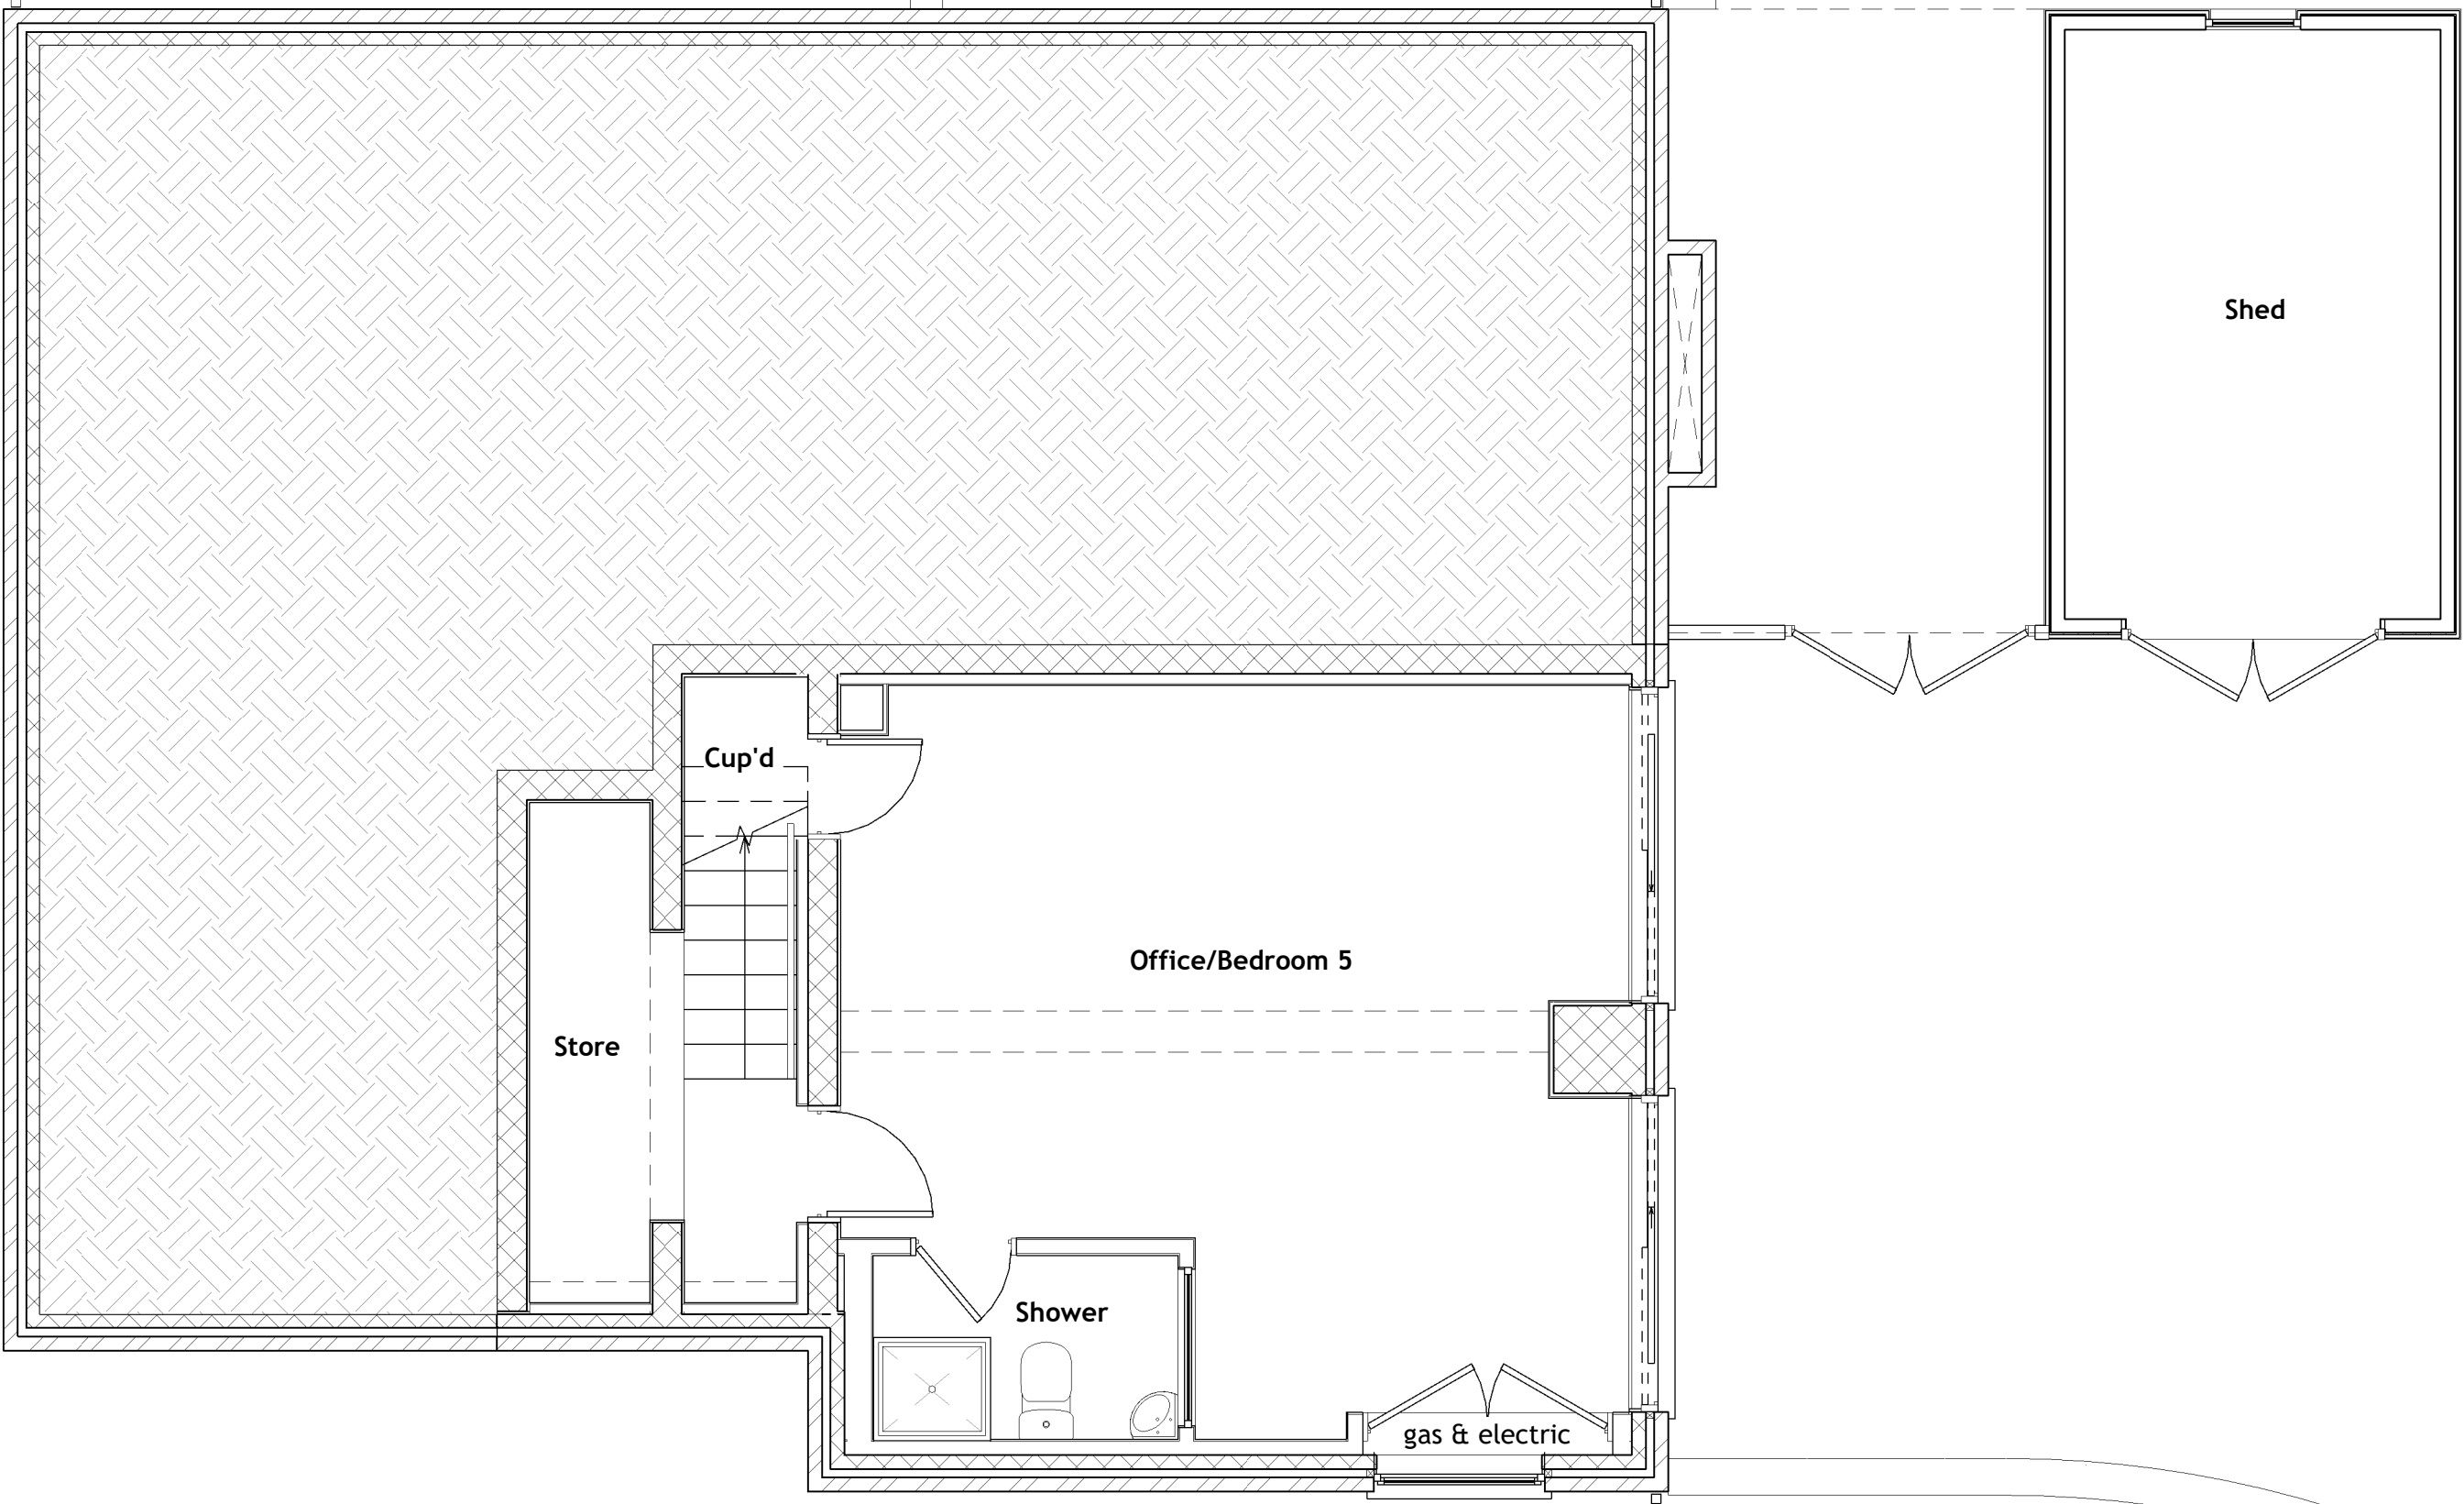

Existing Lower Ground Level Plan
General Arrangement | -1-FFL | Scale: 1 : 50

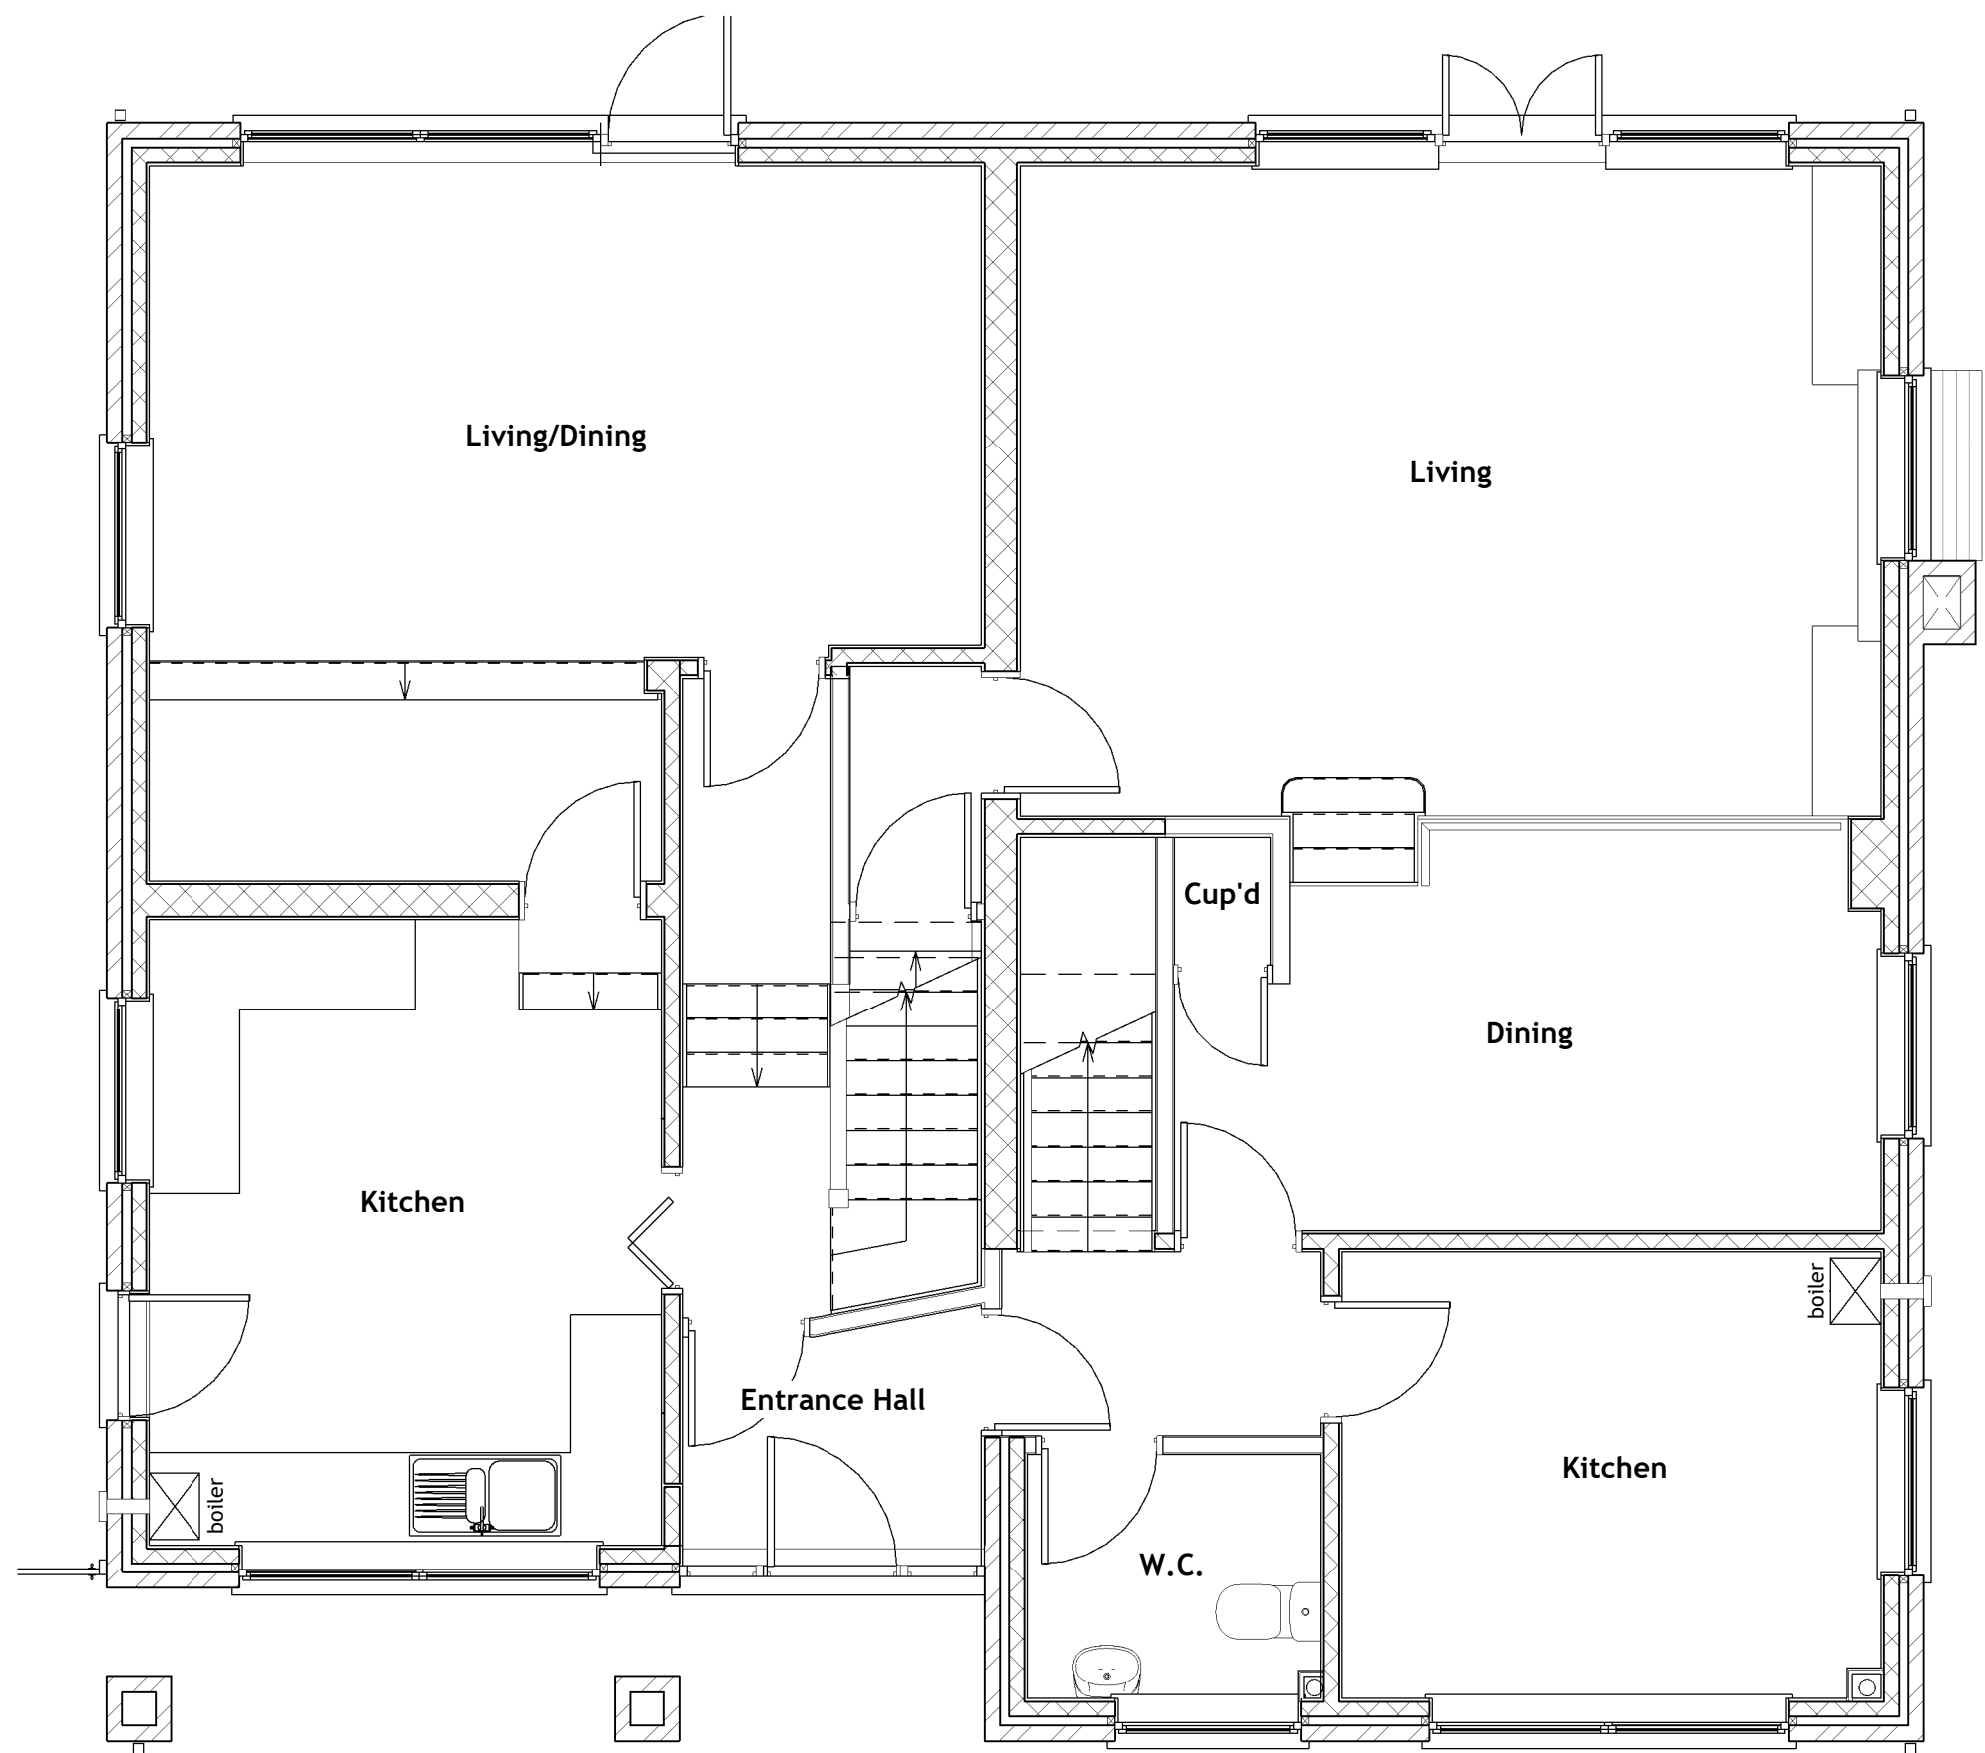

Existing Ground Level Plan
General Arrangement | 00-FFL | Scale: 1 : 50

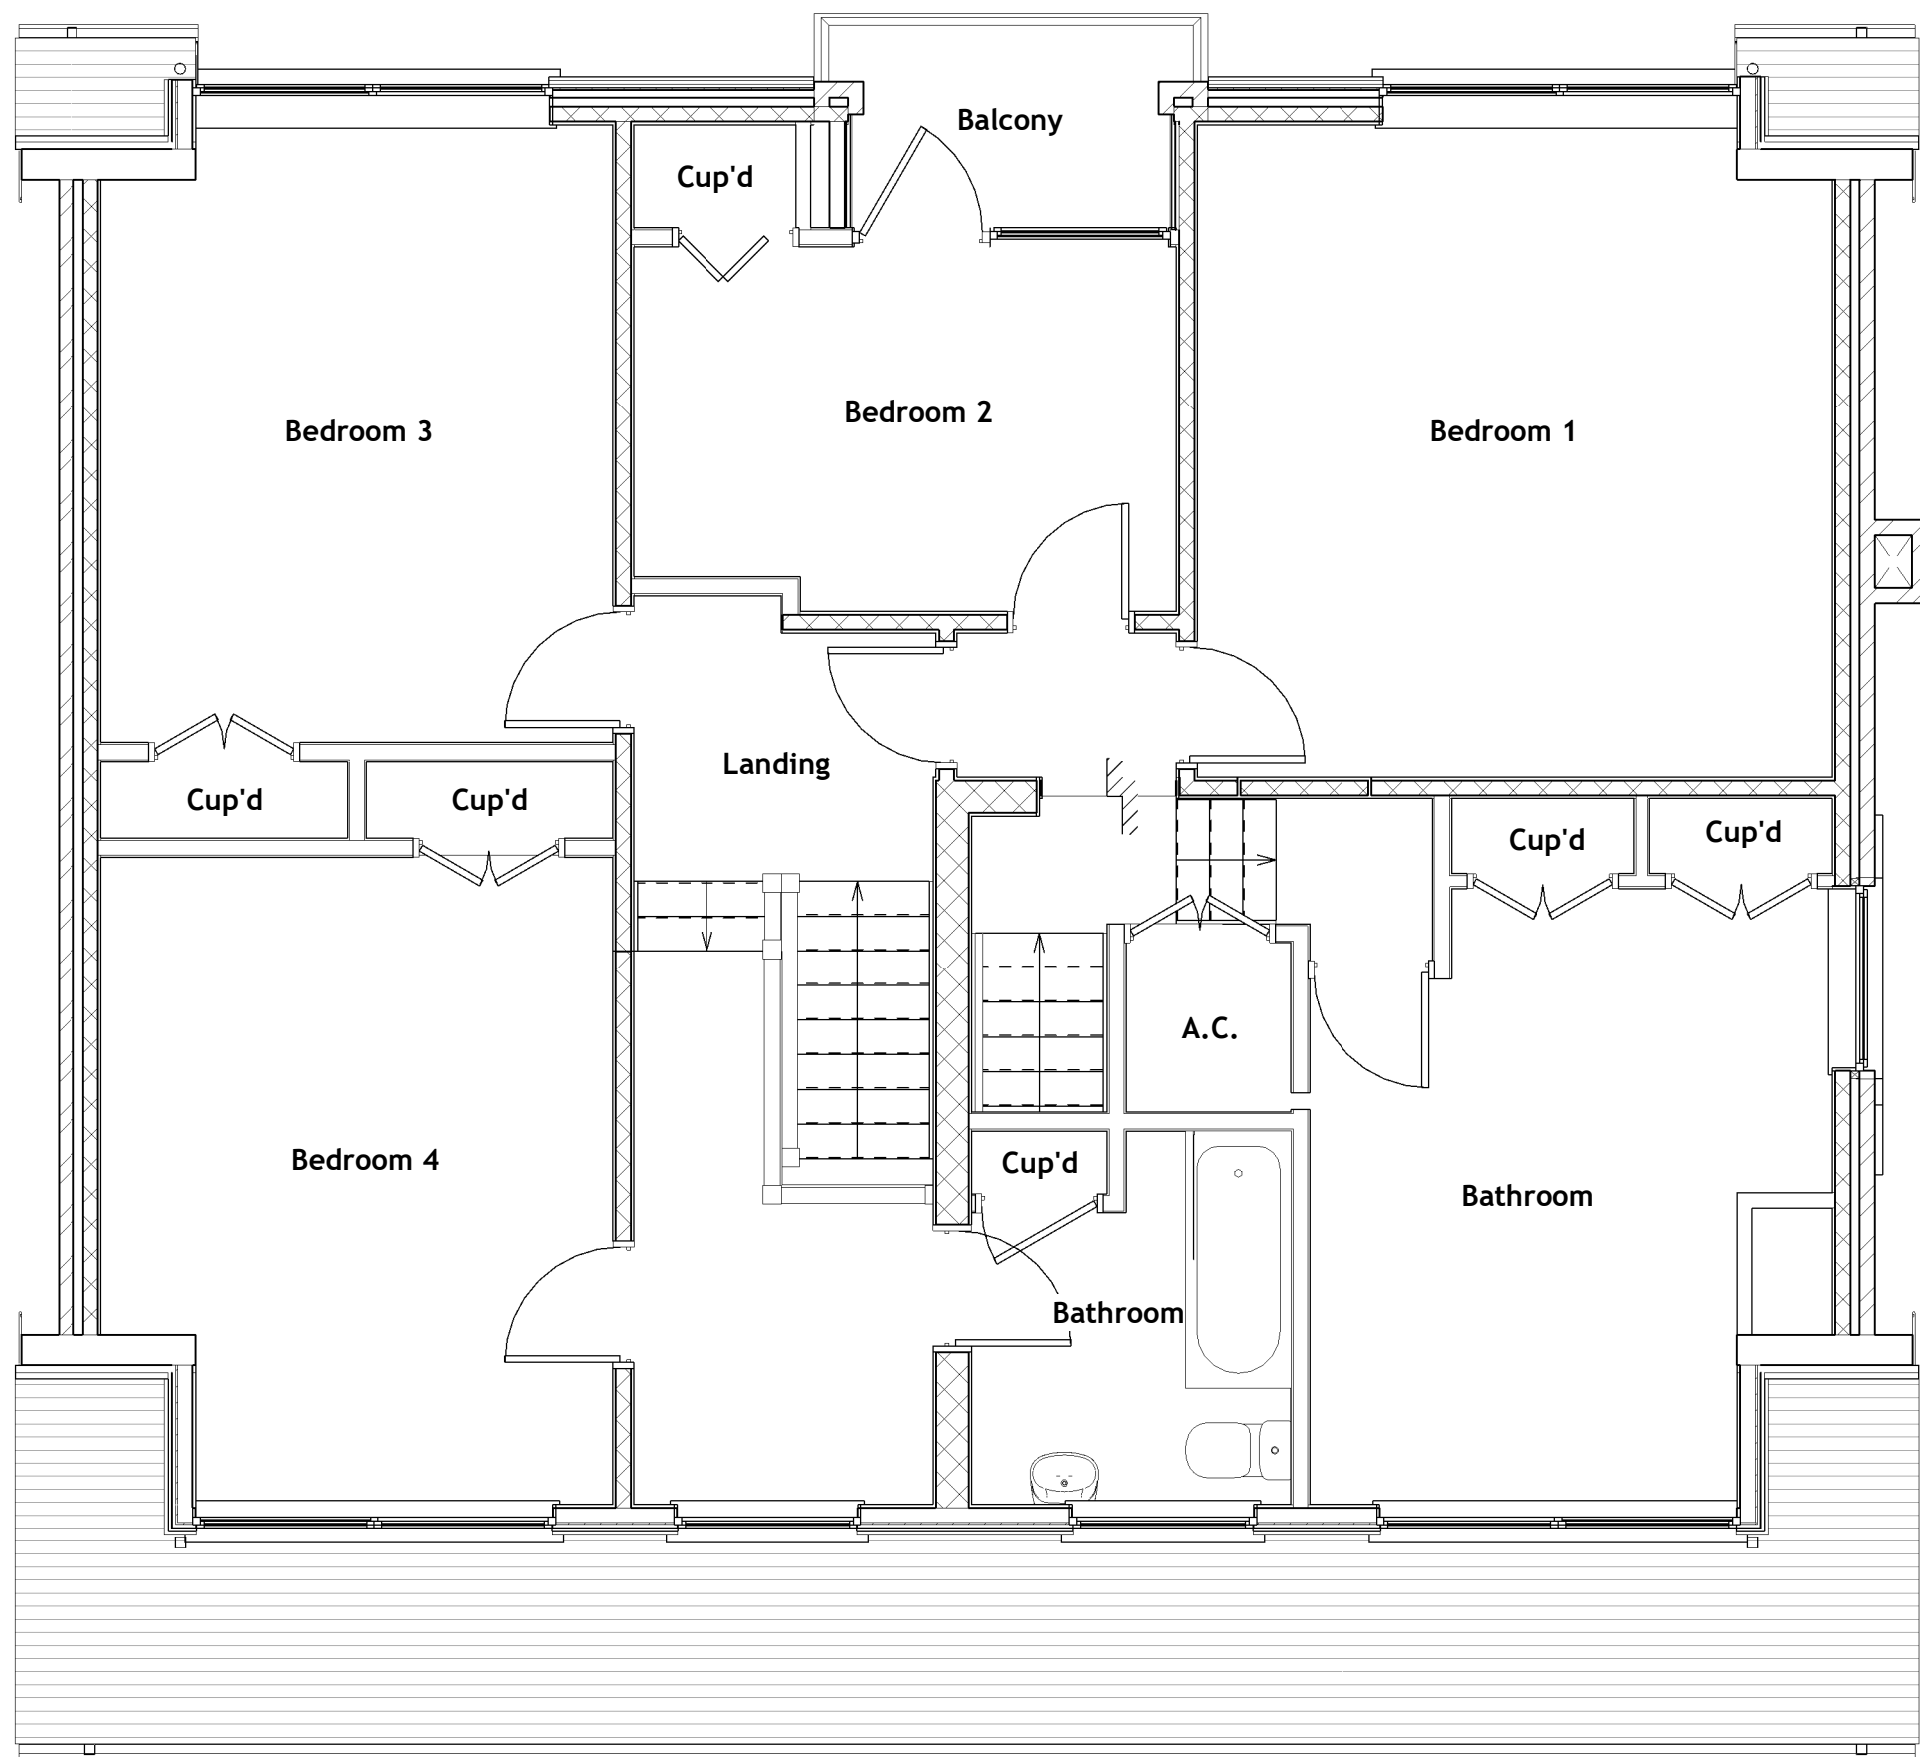

Existing First Level Plan
General Arrangement | 01-FFL | Scale: 1 : 50

Rev	Date	By	Description
0	19.05.2022	FM	First Issue



michael aubrey
partnership
• 0118 962 9666 • www.mapl.co.uk

Client

Mr. & Mrs. Blazey

Project Address

29 Surley Row, Emmer Green,
Reading. RG4 8ND

Project Description

Single Storey Front Extension, Internal
Alterations, Detached Garage & Decking

Sheet Title

Plans - Lower Ground, Ground &
First Level - Existing GA

Sheet Ref. MAP-C4325-111 Rev. 0

Project Ref. C4325 Date 19.05.2022

Drawn by FM Checked by JMR

Scale 1 : 50 Sheet Size A1