

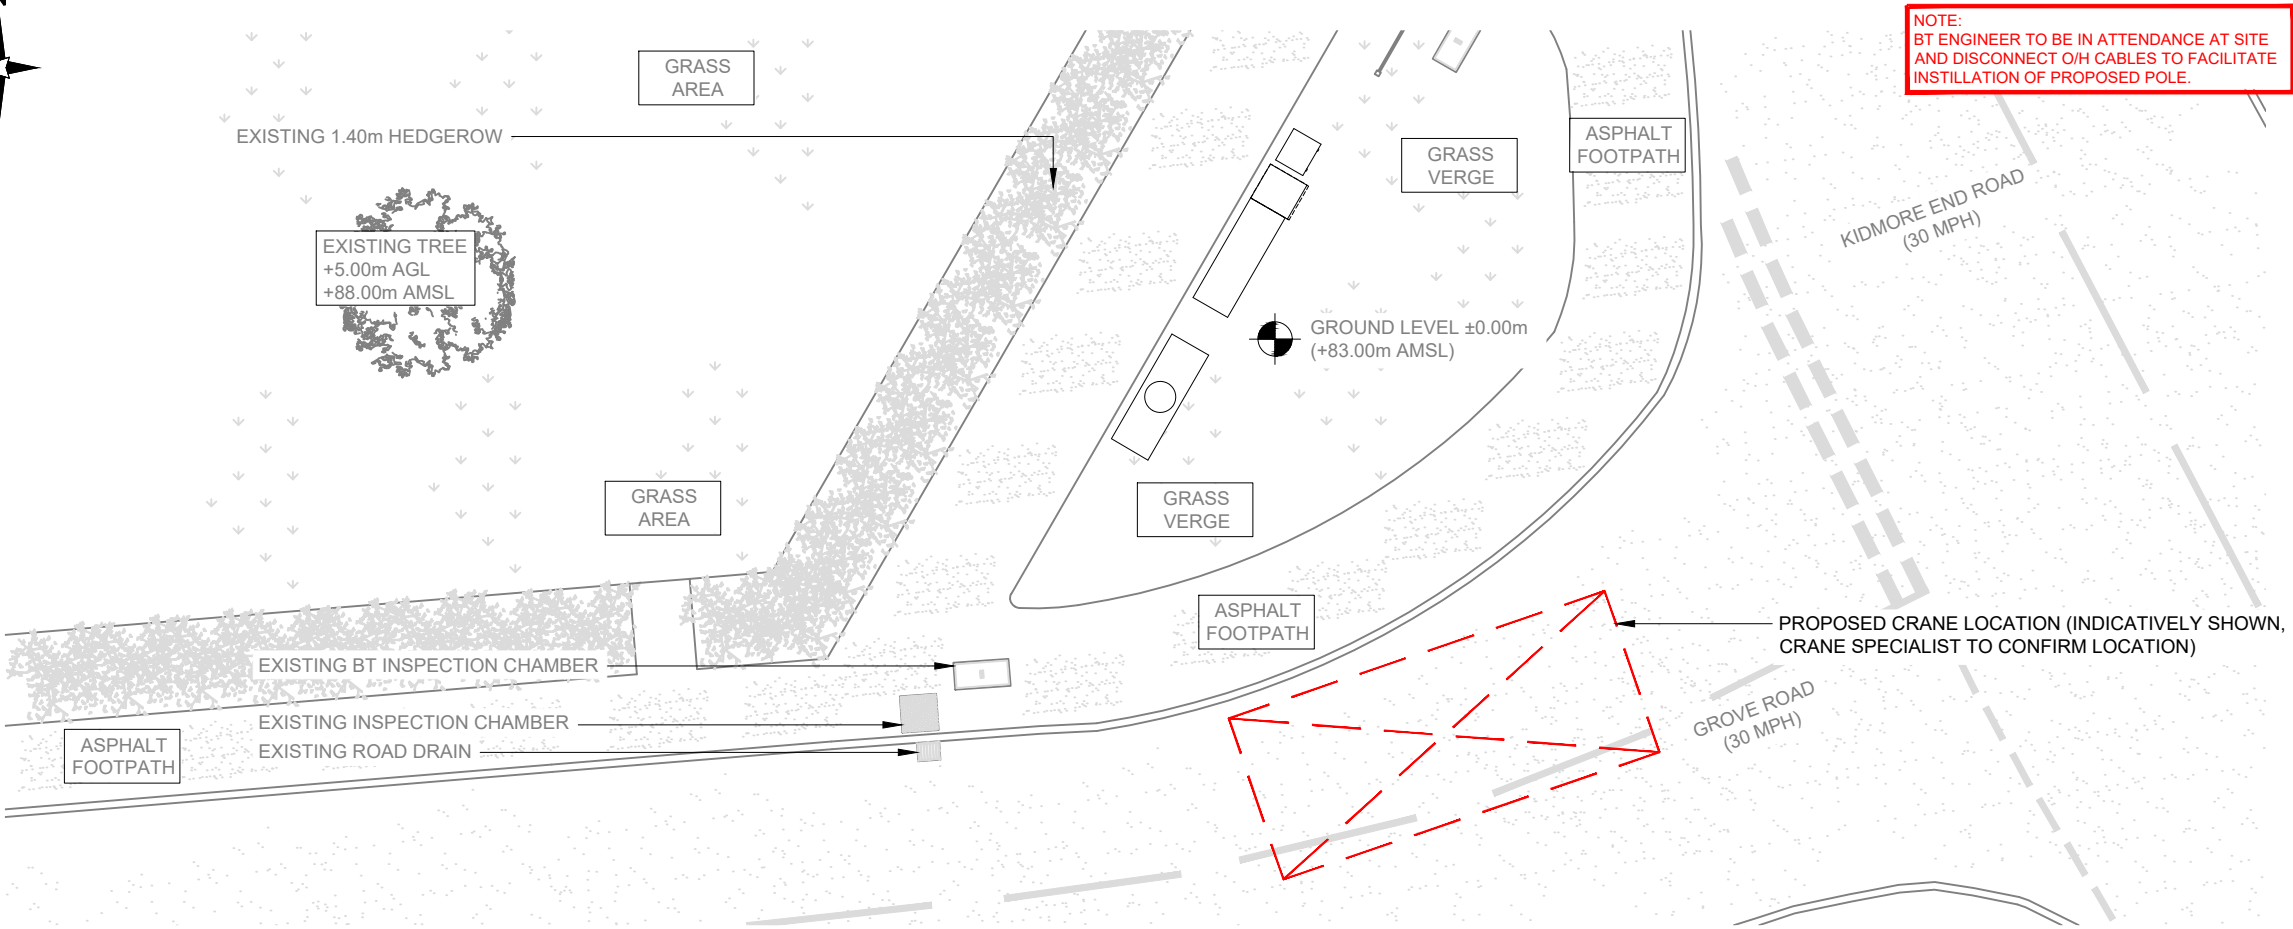


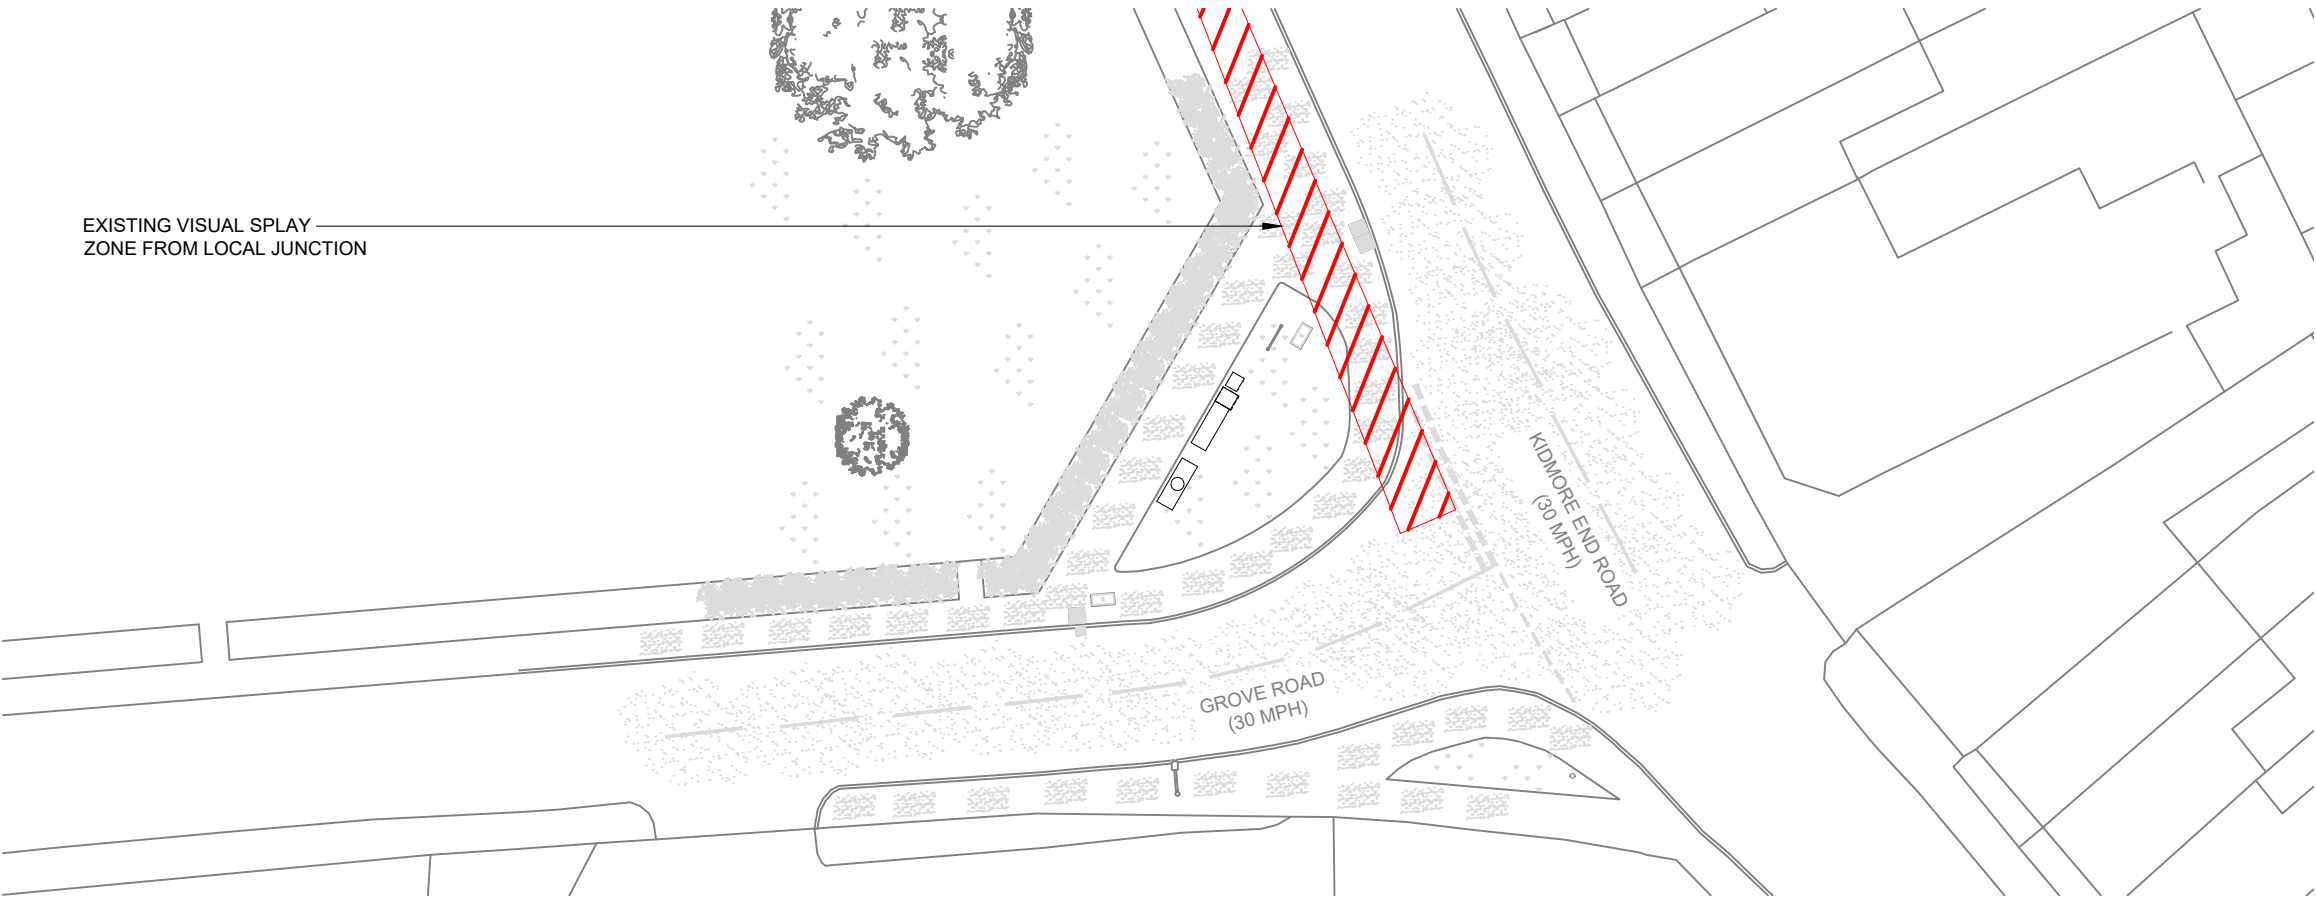


NOTE:
BT ENGINEER TO BE IN ATTENDANCE AT SITE
AND DISCONNECT O/H CABLES TO FACILITATE
INSTALLATION OF PROPOSED POLE.

CRANE LOCATION

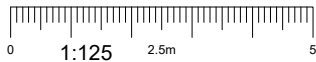

VISUAL SPLAY PLAN

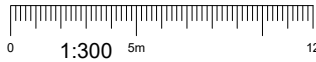

NOTES:
CRANE LOCATION INDICATIVELY SHOWN. CRANE SPECIALIST TO CONFIRM LOCATION.

 VISUAL SPLAY ZONE.

A	Issued for Planning	JMS	RWB	15.11.21
REV	MODIFICATION	BY	CH	DATE

CK Hutchison Networks (UK) Limited
Great Brighams Mead,
Vastern Road, Reading,
Berkshire, England,
RG1 8DJ

Design Consultant & Principal Contractor:



Great British Communications
Lapwing House, Block 3 Forward Point,
Tan House Lane, Widnes, Cheshire, WAB 0SL
t. 44 (0)151 420 4128
www.gbcservices.co.uk

Site Name:

BLACK HORSE

3UK Nominal ID:

RDG20101

Address:

BLACK HORSE
GROVE ROAD
EMMER GREEN, READING
BERKSHIRE
RG4 8SD

Title:

005 CRANE LOCATION &
VISUAL SPLAY PLAN

Project:

UNILATERAL SW

Purpose of Issue:

PLANNING

MBNL/TM/H3G Cell ID:
TBC/TBC/RG6851

Drawing No:

RDG20101_TBC_TBC_RG6851_GA_REV A

Issue:

A