




No.	Revision	Date
-	-	-

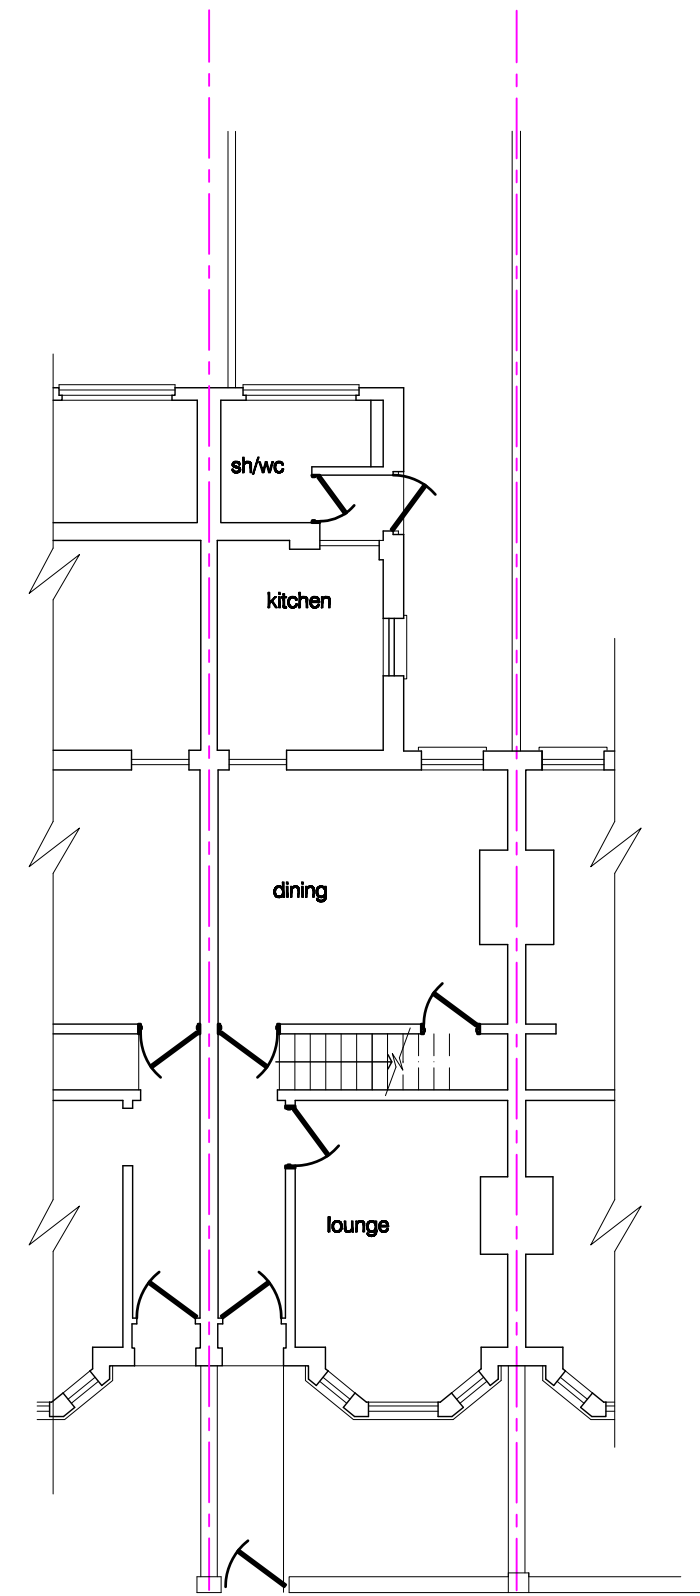

Ground Floor Plan

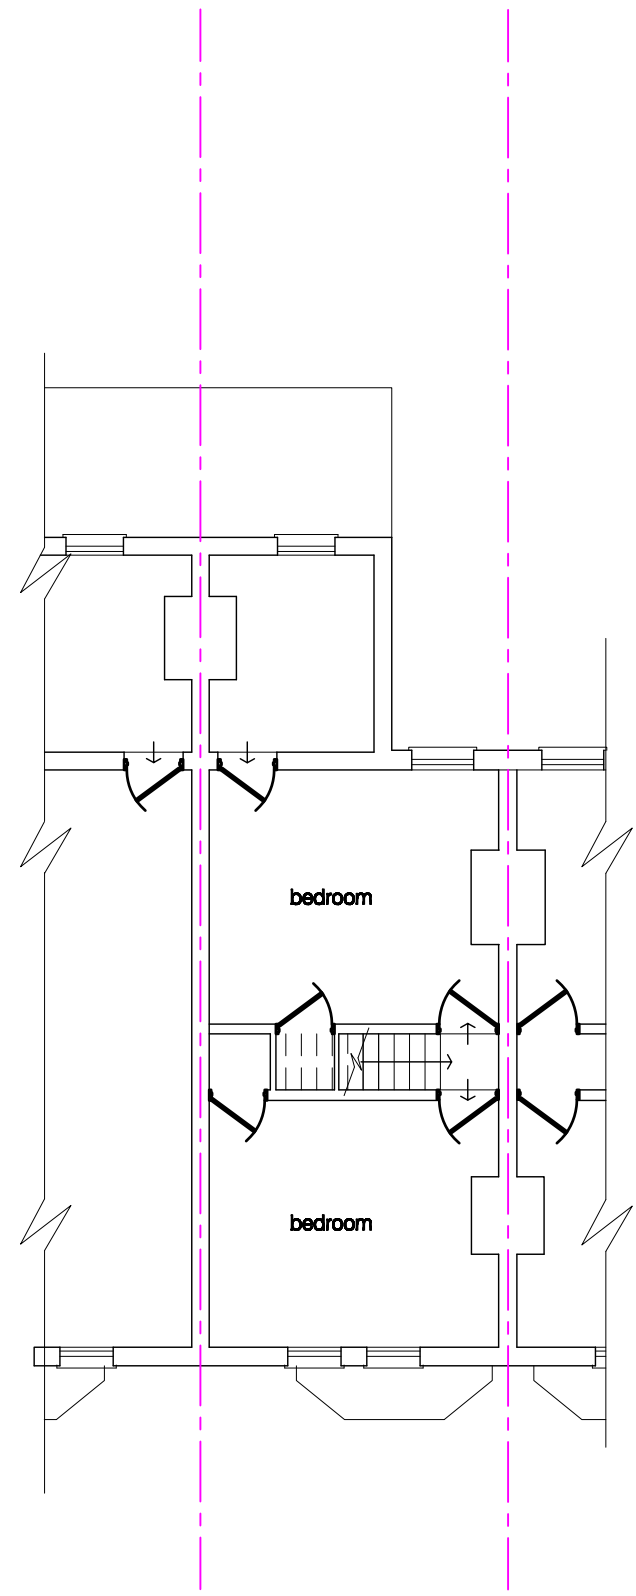

First Floor Plan

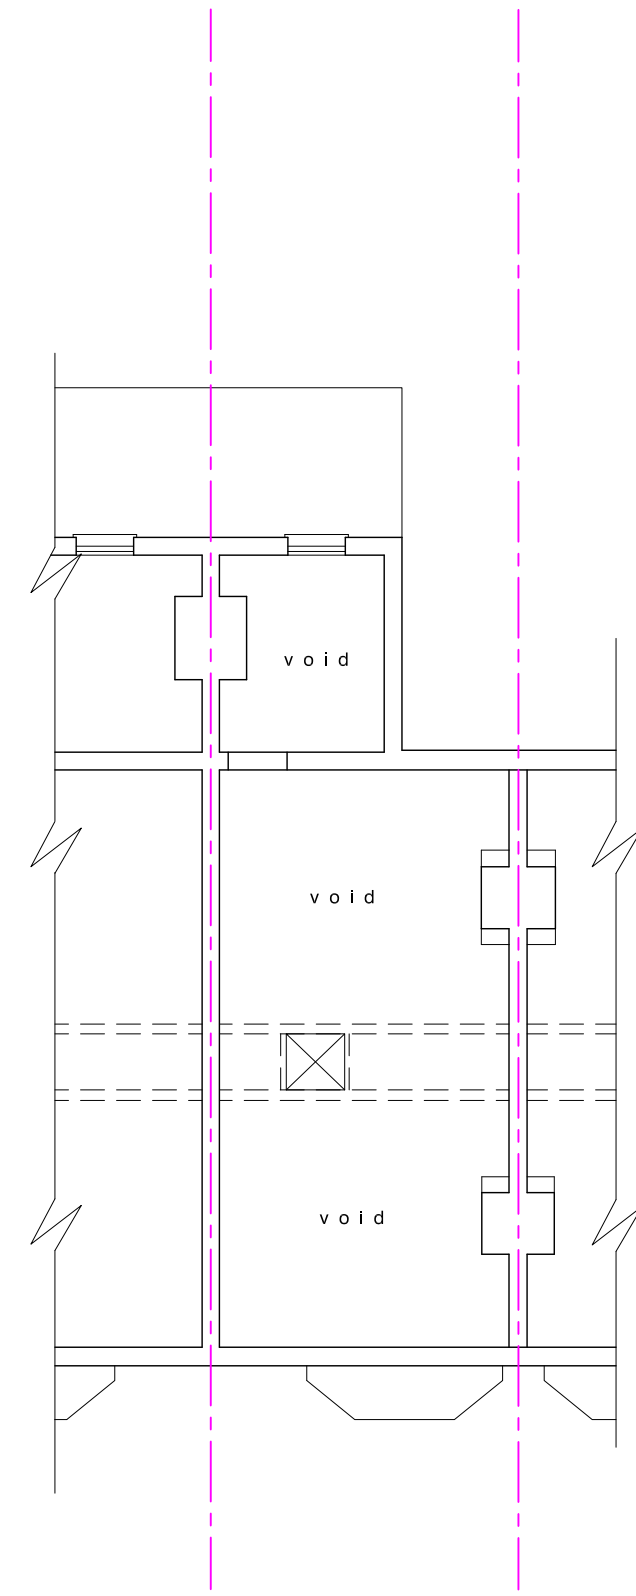

Loft Floor Plan

